



PHYSICAL SCALE IN METERS @ 1:100


NOTES:
This drawing has been produced solely for PLANNING/DESIGN.
Do not Scale from this Drawing except for planning purposes.
Any drainage shown is presumed and to be checked on site before commencement of works.
This drawing is the copyright of MF Designs Ltd.

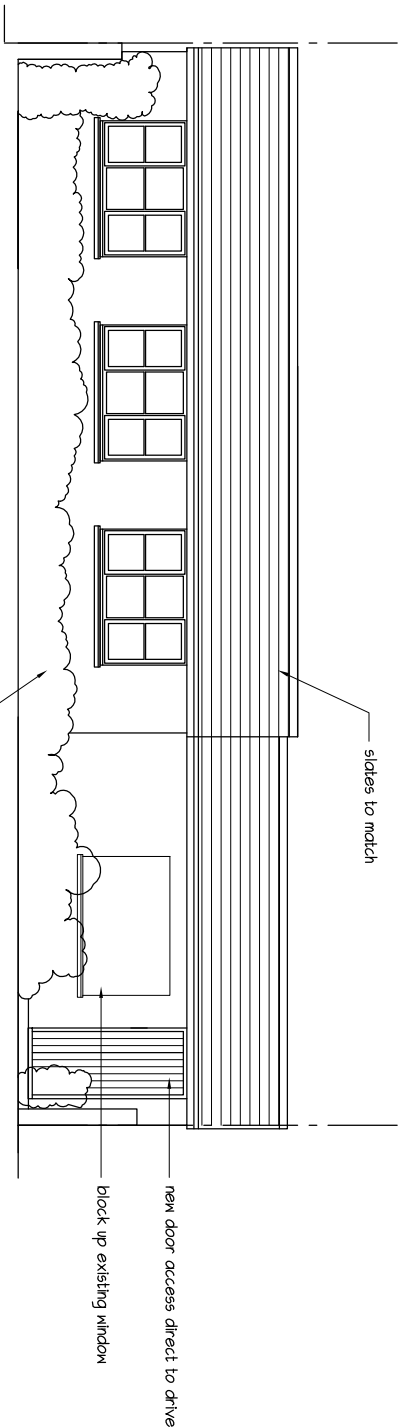


Proposed North

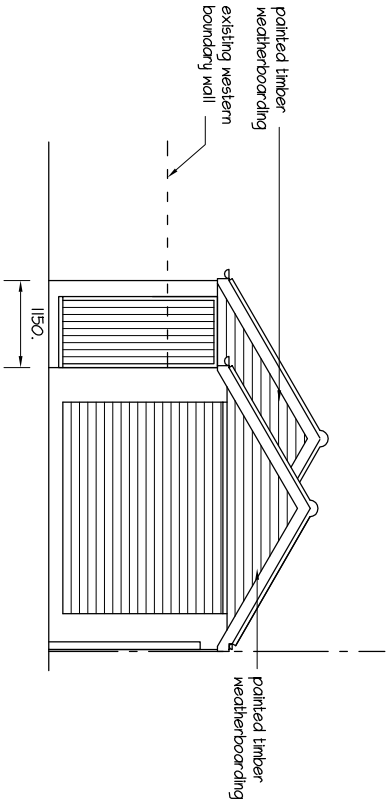


Proposed West

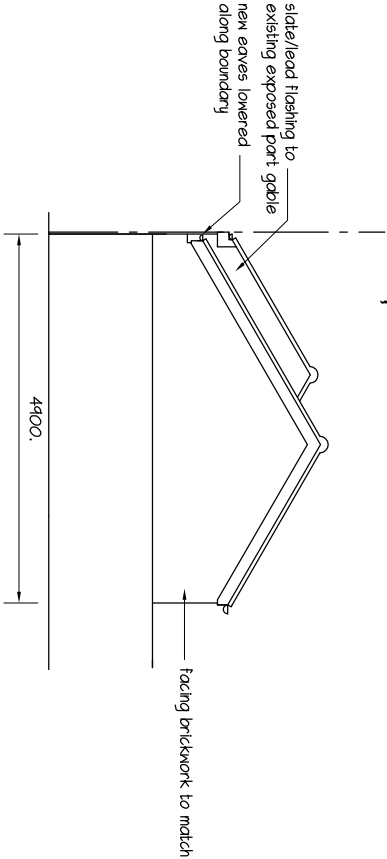

Proposed South

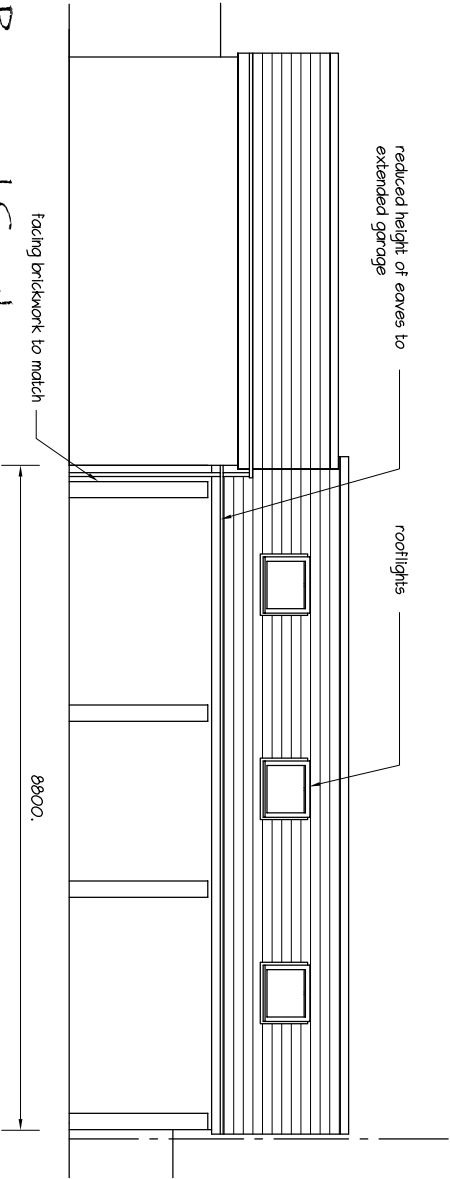

Proposed East

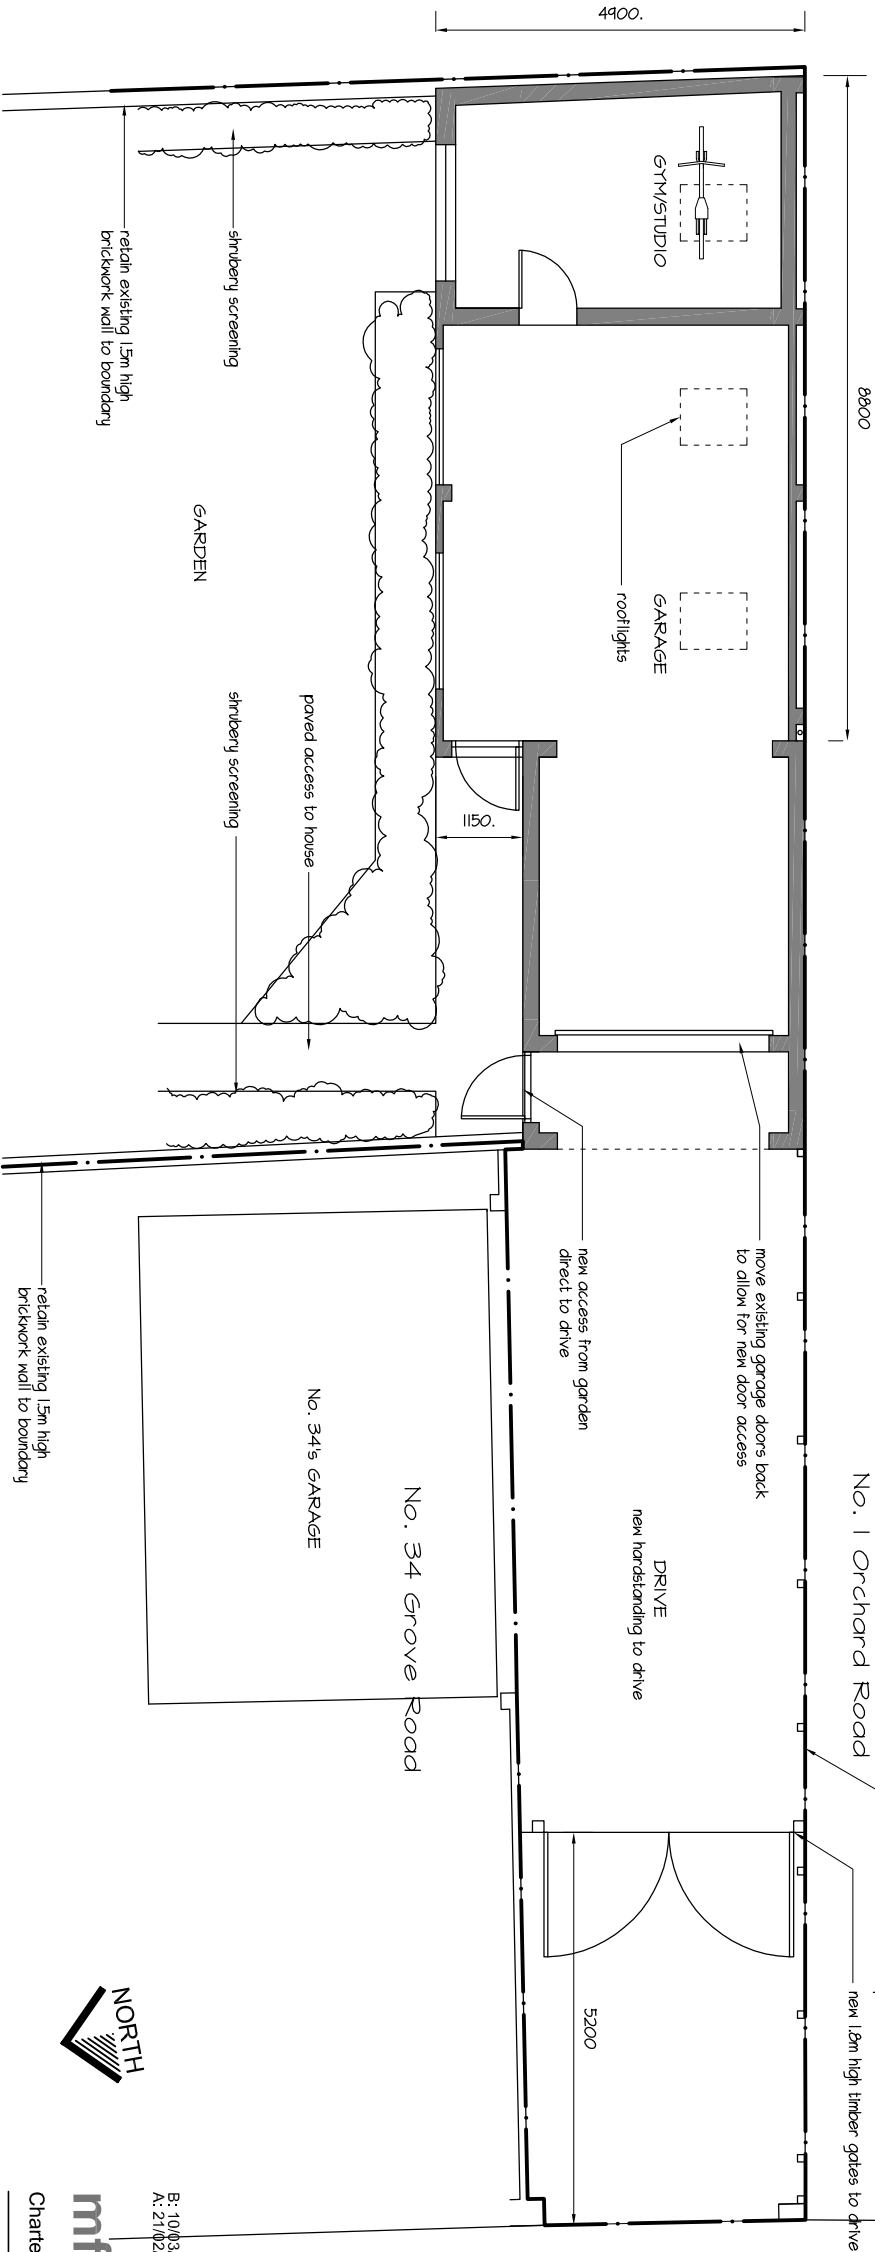

Proposed Plan

EXTENSION TO EXISTING DETACHED GARAGE - 36 Grove Road, Havant. PO9 1AR



mf designs ltd
Chartered Architects



B: 10/03/2017 - adjusted southern boundary with reduced eaves/ridge height
A: 21/02/2017 - rooflights to southern elevation

36 Grove Road • Havant • Hampshire • PO9 1AR
Director: Martin Farrer RIBA • Co Registration No.4507379

Date: Jan 2017
Scale: 1:100

Job No: 3177
Dwg No: P_03B