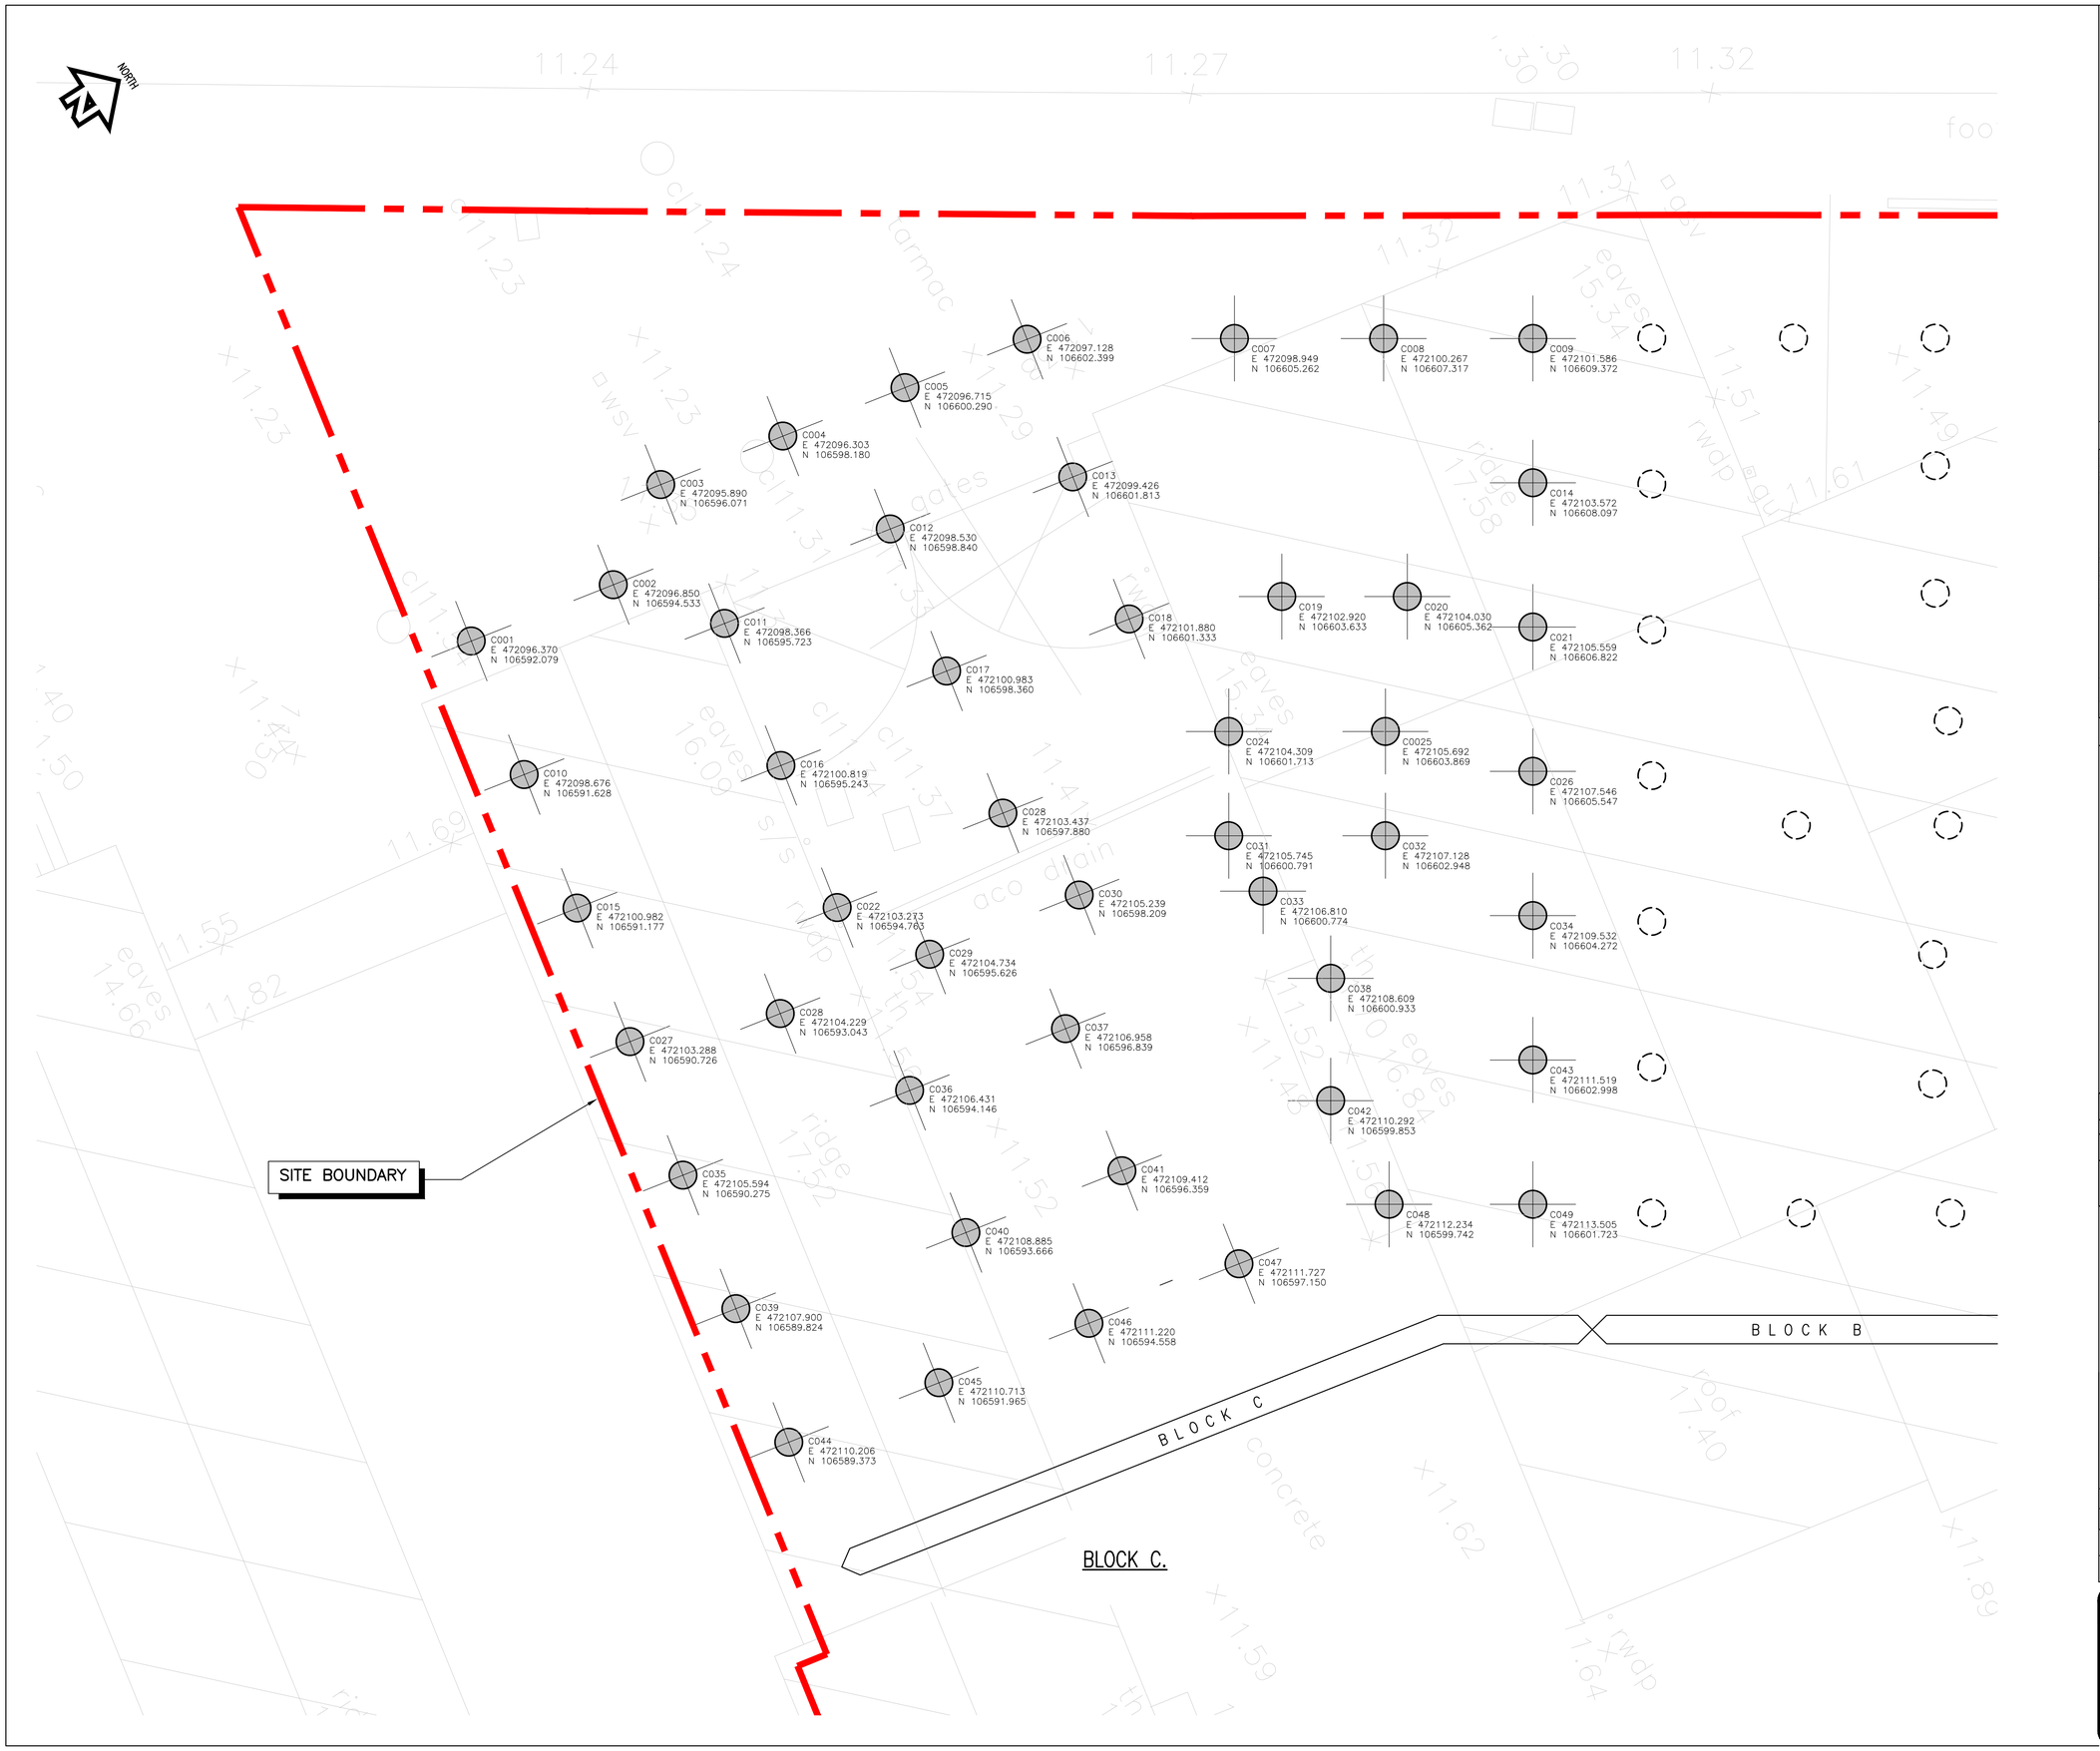

NOTES:

1. THIS DRAWING IS COPYRIGHT AND SHOULD NOT BE REPRODUCED WITHOUT APPROVAL.

2. THIS DRAWING TO BE READ IN CONJUNCTION WITH THE ARCHITECTS DRAWINGS. ANY DISCREPANCIES ARE TO BE BROUGHT TO THE ATTENTION OF BOTH PARTIES IMMEDIATELY.

3. ANY DIMENSIONS/LEVELS INDICATED 'ref.' REFER TO ASSUMED/EXISTING DIMENSIONS WHICH ARE TO BE SITE CHECKED PRIOR TO THE COMMENCEMENT OF ANY WORK.

FOR PILING/SUBSTRUCTURE STANDARD NOTES REFER TO DRG No 16-2730-100

KEY PLAN

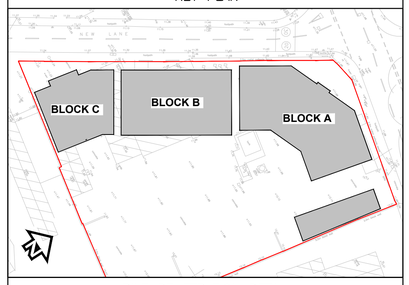

PILE PENETRATION DETAIL

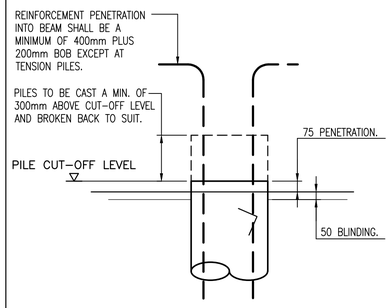

PILE CUT-OFF LEVEL = XX.XXXm (U.N.O.)

PILE LEGEND	No. OFF
450 DIA. PILE (XXXkN SWL)	49
TOTAL	49

PRELIMINARY

Version	Amendment	Revised by and date	Checked by and date	Approved by and date
P2	PRELIMINARY	HDL/05.17	HDL/05.17	HDL/05.17

ORIGINAL DRAWING SIZE – A1

CAD REF.

X-REFS:

HAMILL DAVIES LIMITED
Consulting Civil and Structural Engineers

Client: PAUL REX
Project: REDEVELOPMENT, NEW ROAD, HAVANT
Drawing Title: BLOCK C – PILING LAYOUT
Purpose: PRELIMINARY
Drawn: HDL
Designed:
Scale: 1:50 @ A1
Issuing Office: SWANMORE
Telephone: 01489 893 596
Drawing Number: 16-2730-103
Version: P2