



RECEIVED
33 NOV 2017
HBC Development Control

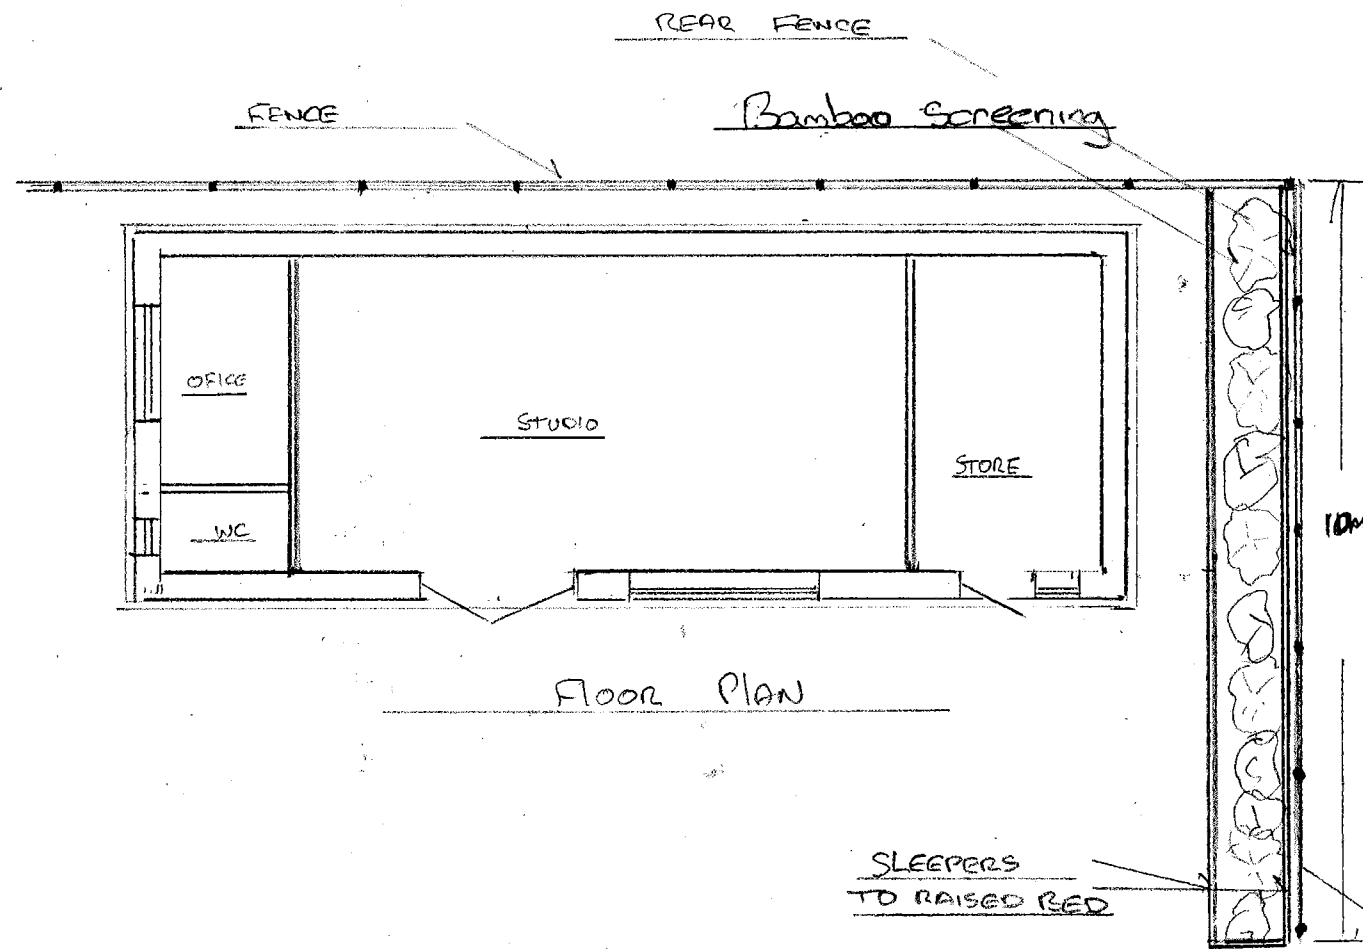

FLOOR PLAN

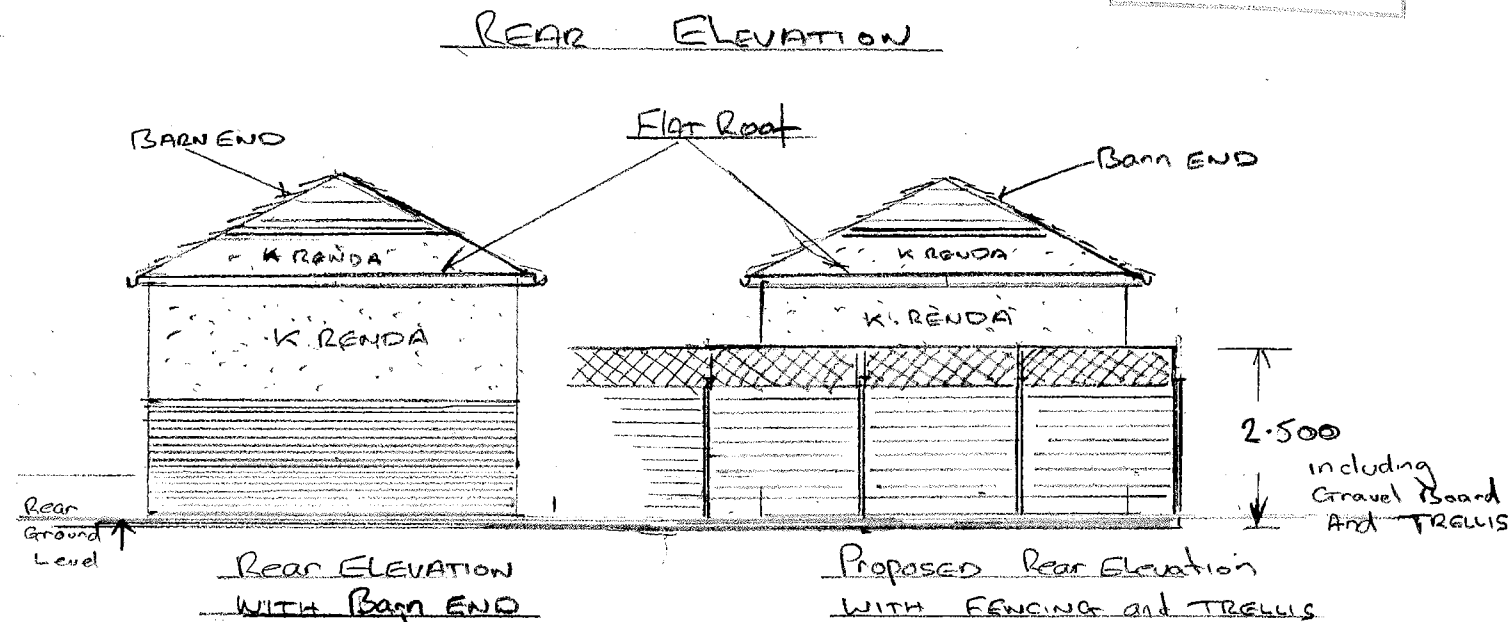

REAR BOUNDARY



SIDE ELEVATION
Ground Falls away to the Rear

FRONT ELEVATION

PROPOSED FRONT ELEVATION
WITH Hip END

kingswell
Design & Build

DAVE PACKHAM
DIRECTOR
mobile: 07733 112681
telephone: 02392 176 380
email: info@kingswellkitchensltd.co.uk
web: kingswellkitchensandbedrooms.co.uk



MR & MRS HUGHES
40a LOVEDEAN LANE
HORDEAN PO8-8HT
PROPOSED PHOTO-STUDIO
REVISION B

Scale 1-100