




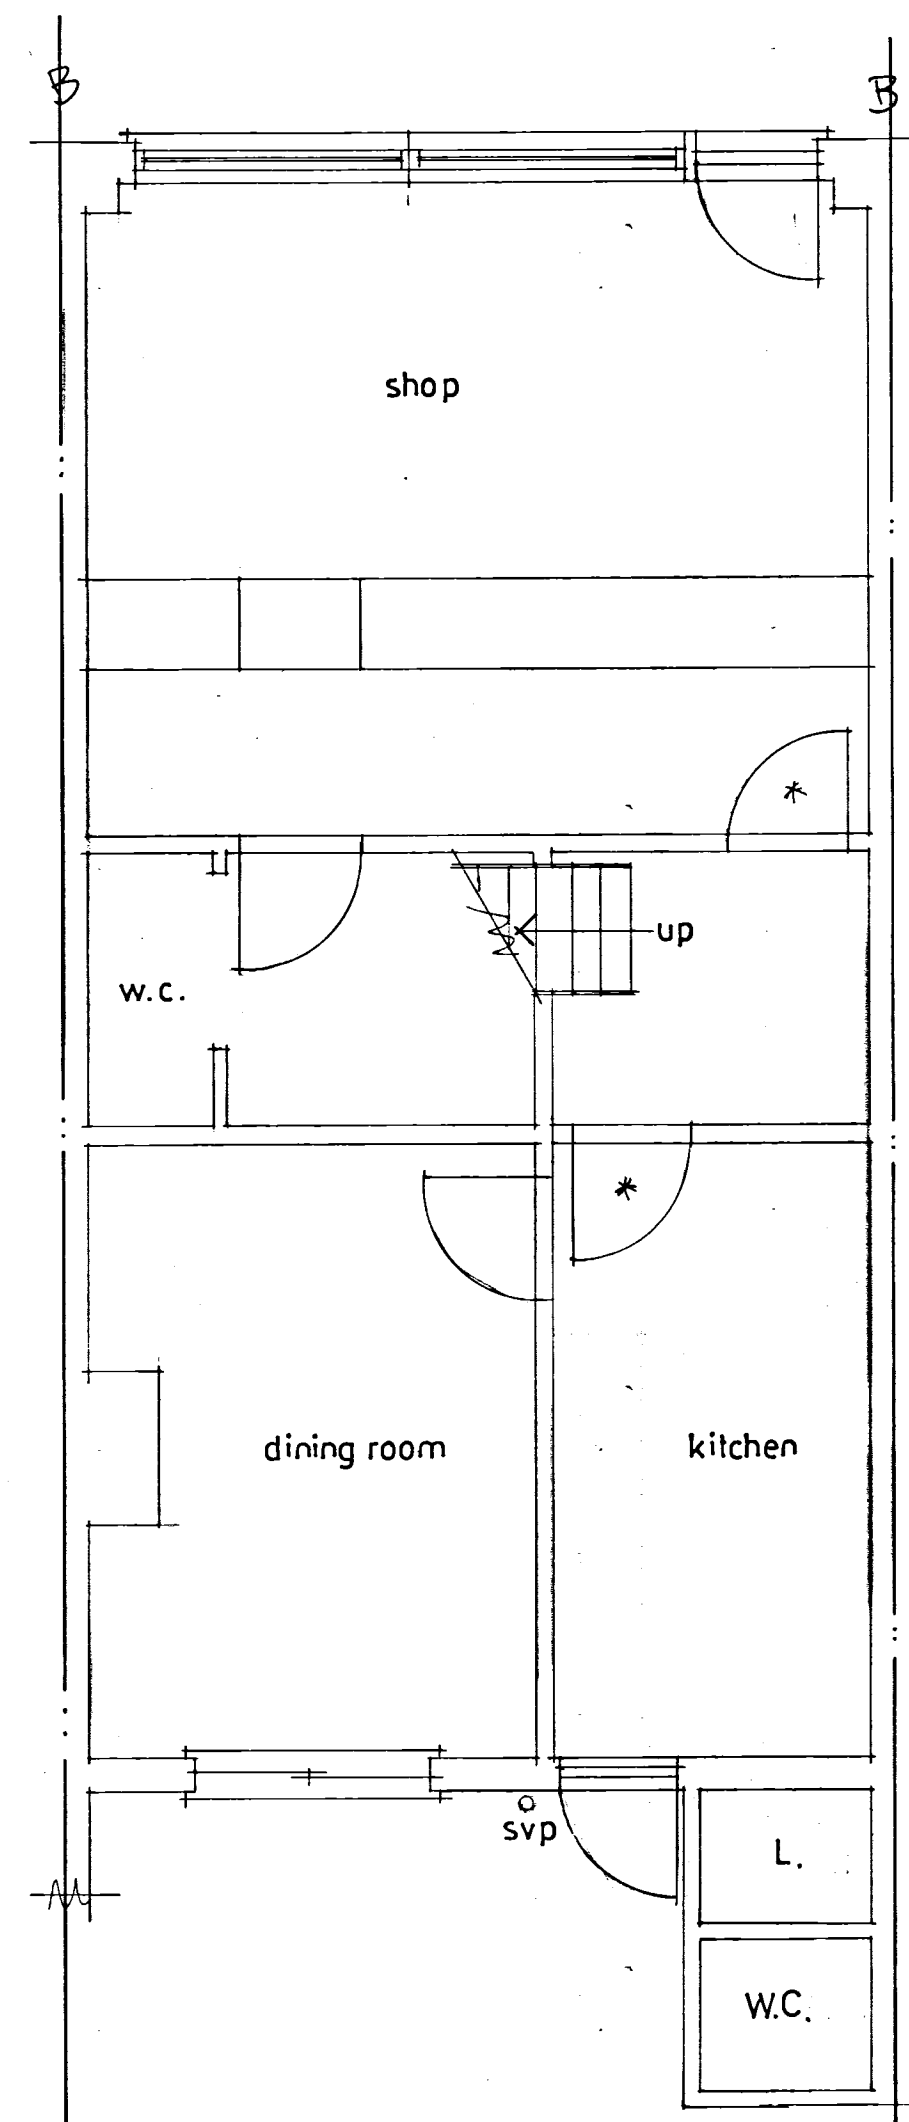


existing ground floor

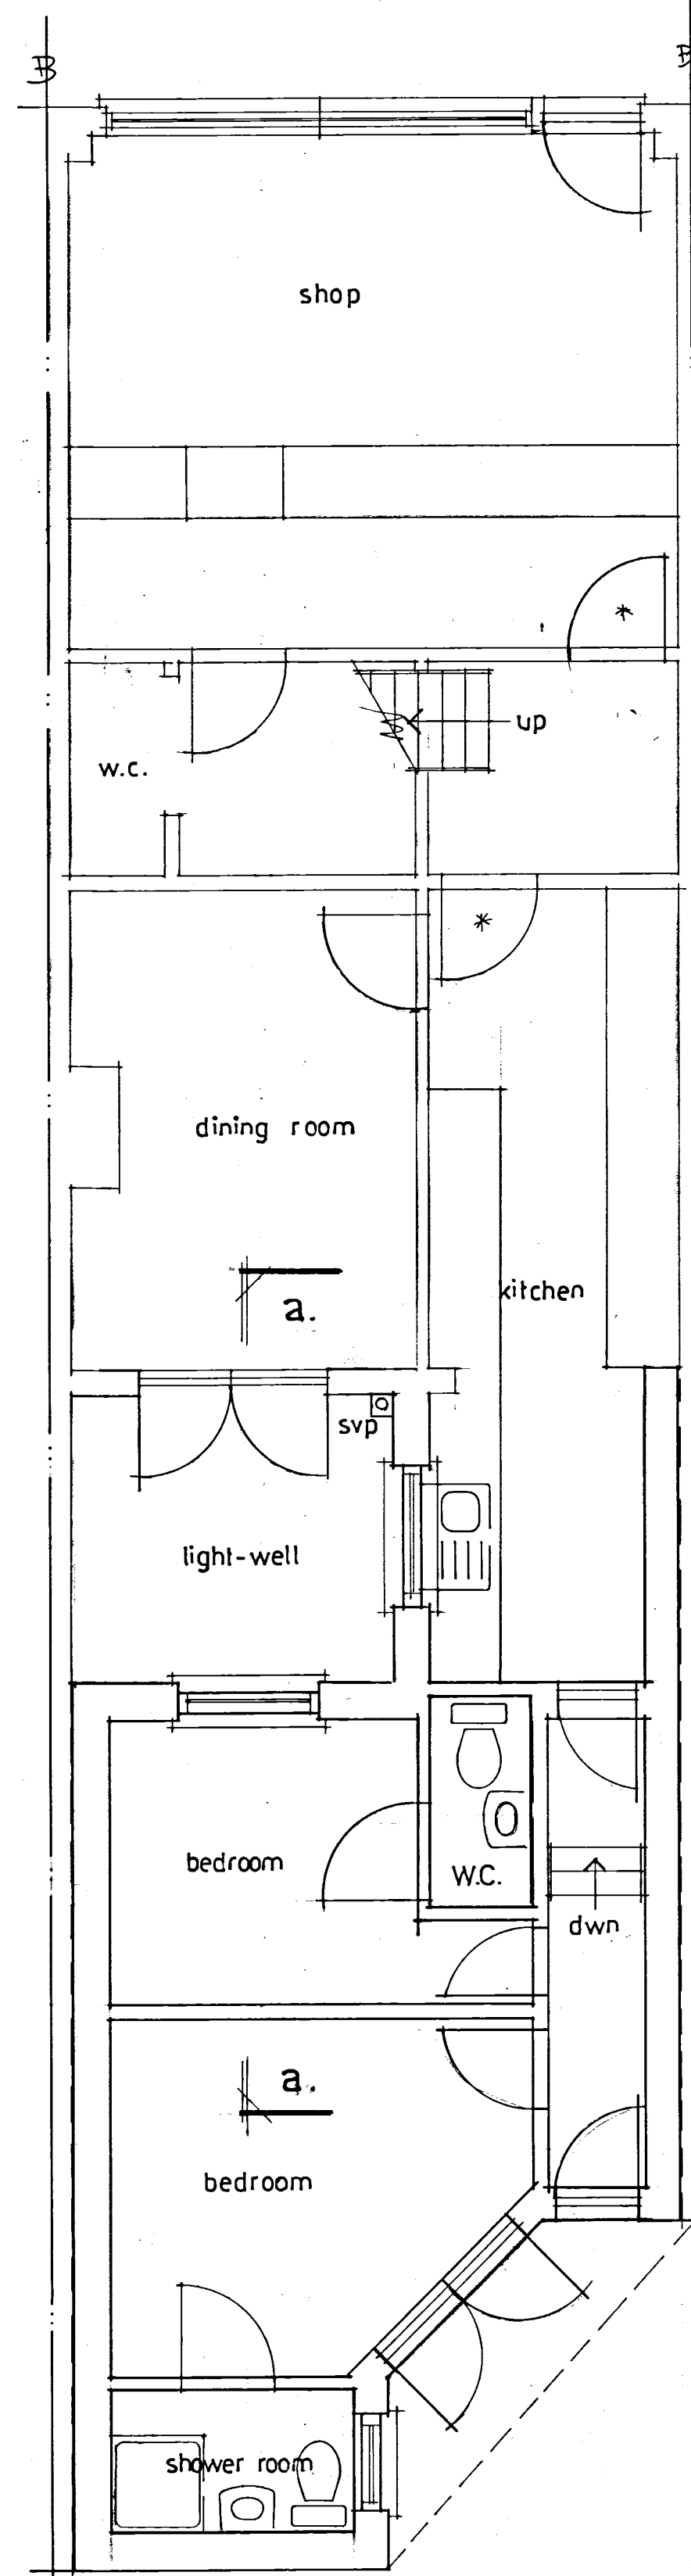


proposed ground floor

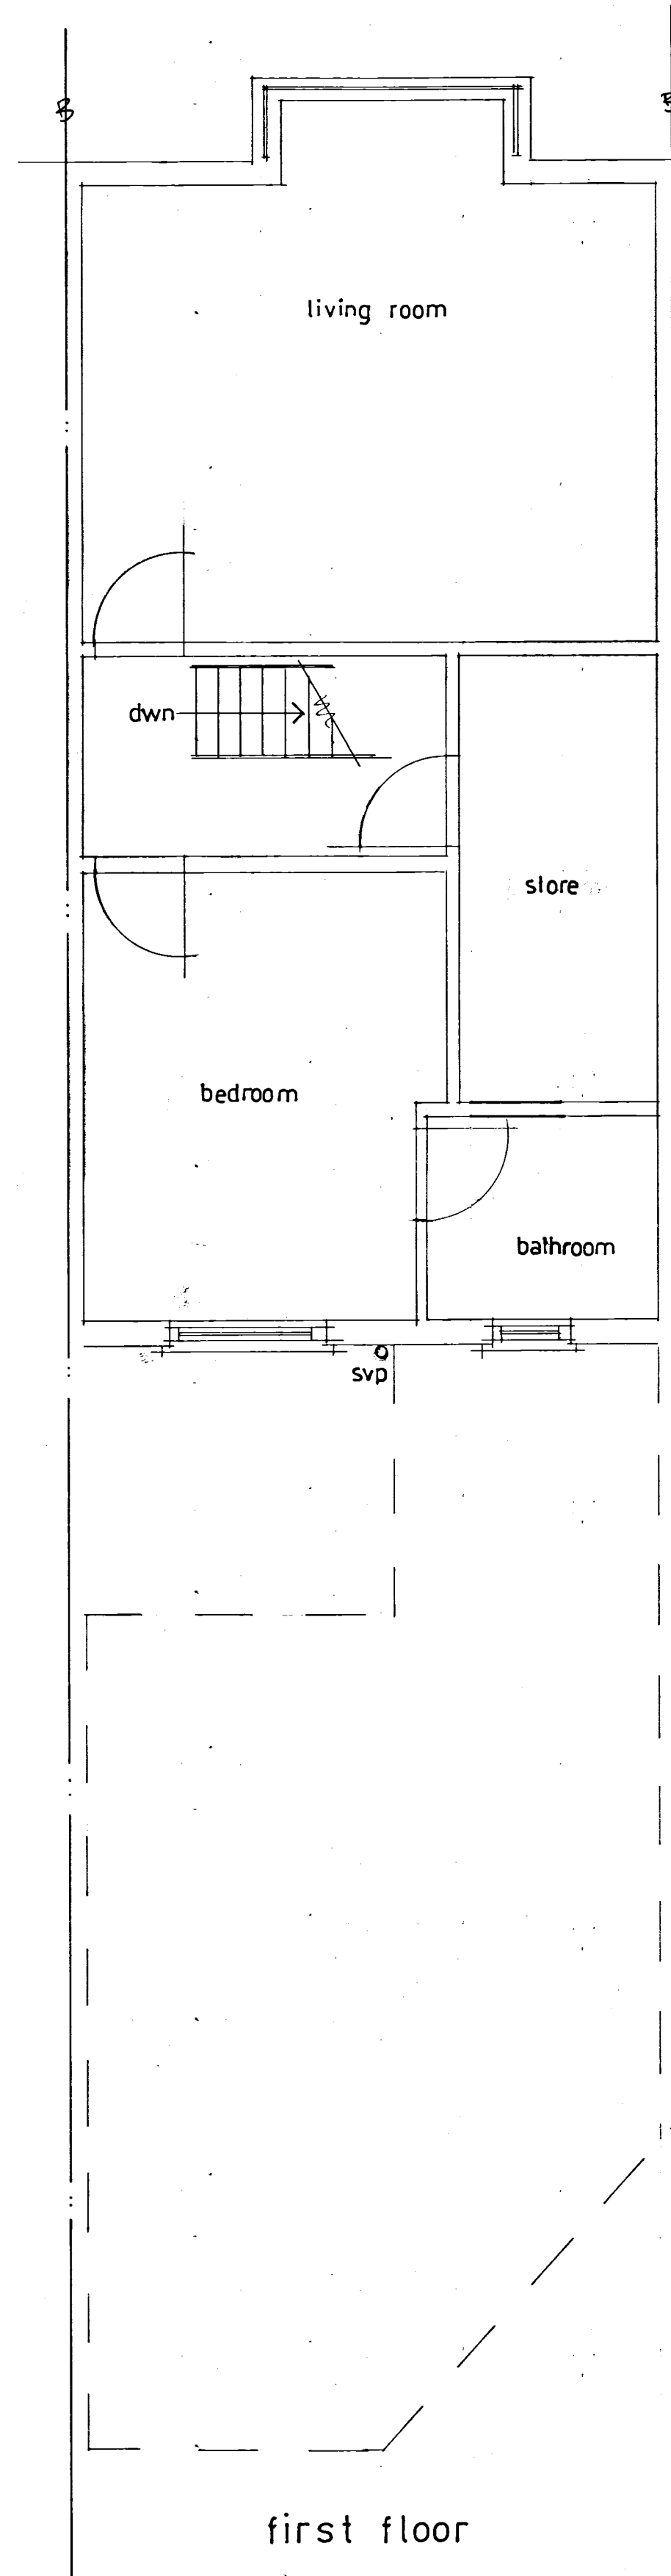


first floor

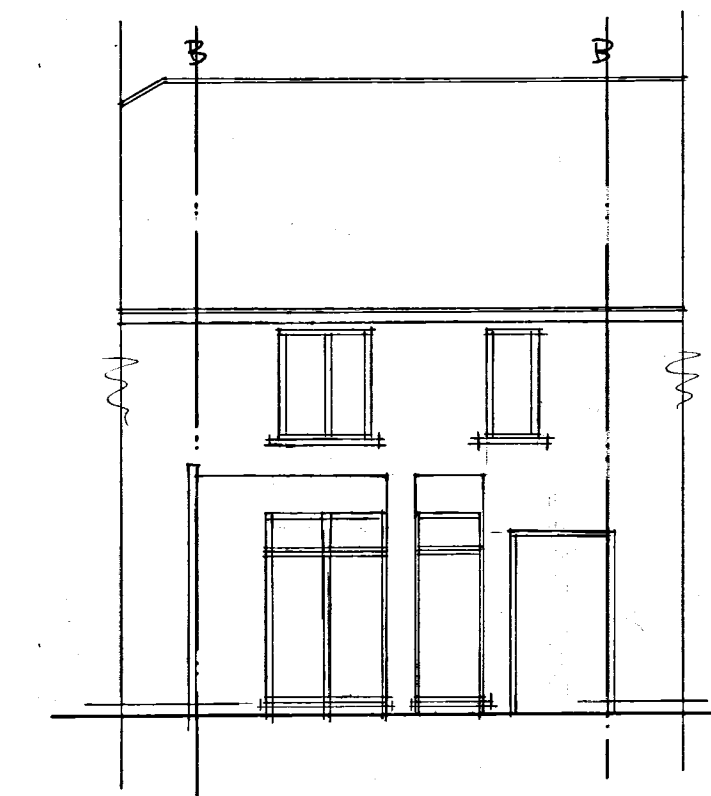


existing rear

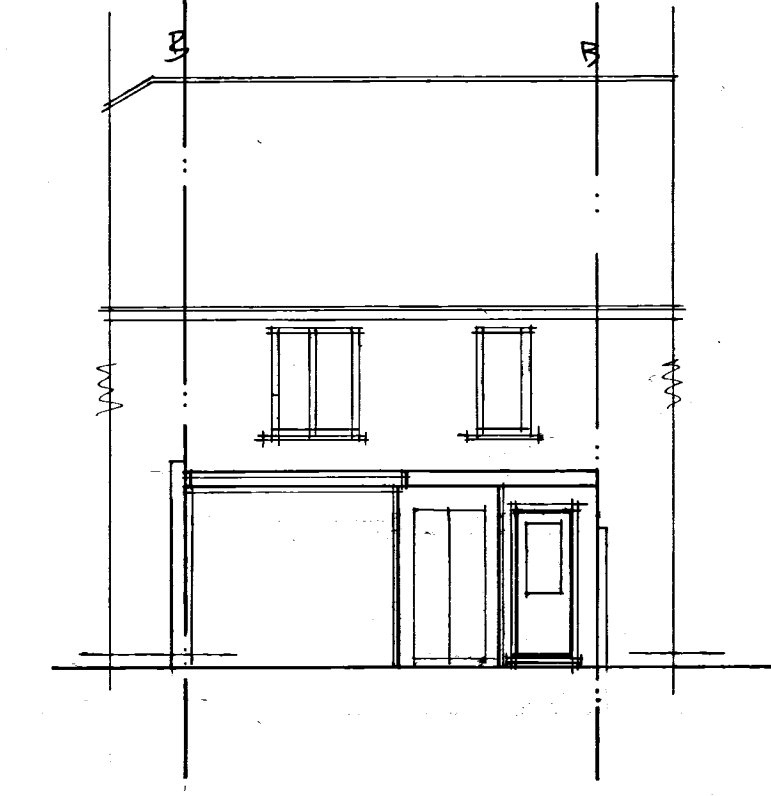


proposed rear

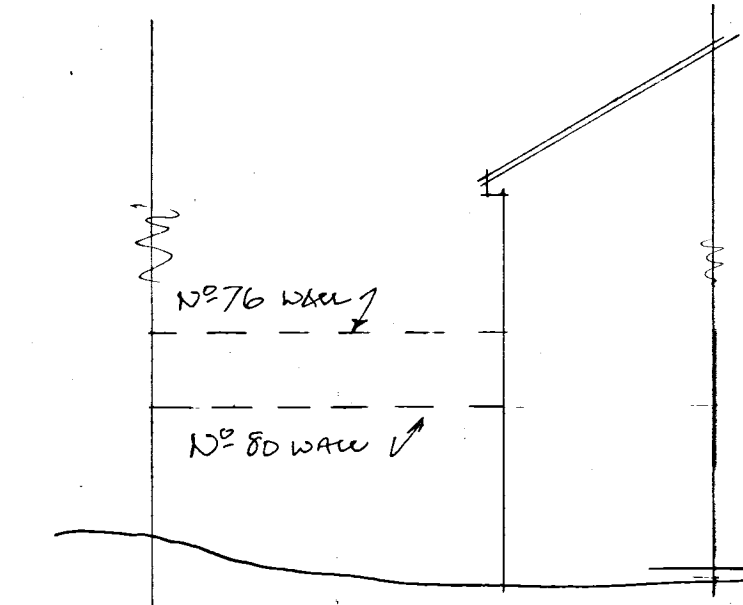


existing side

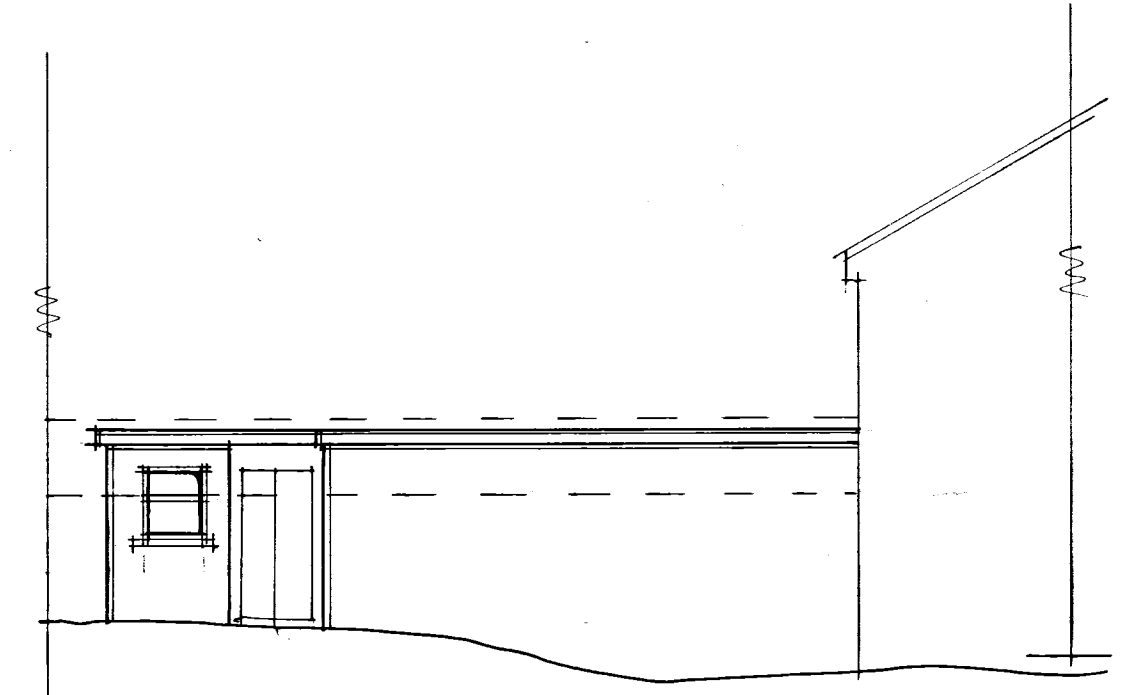

proposed side

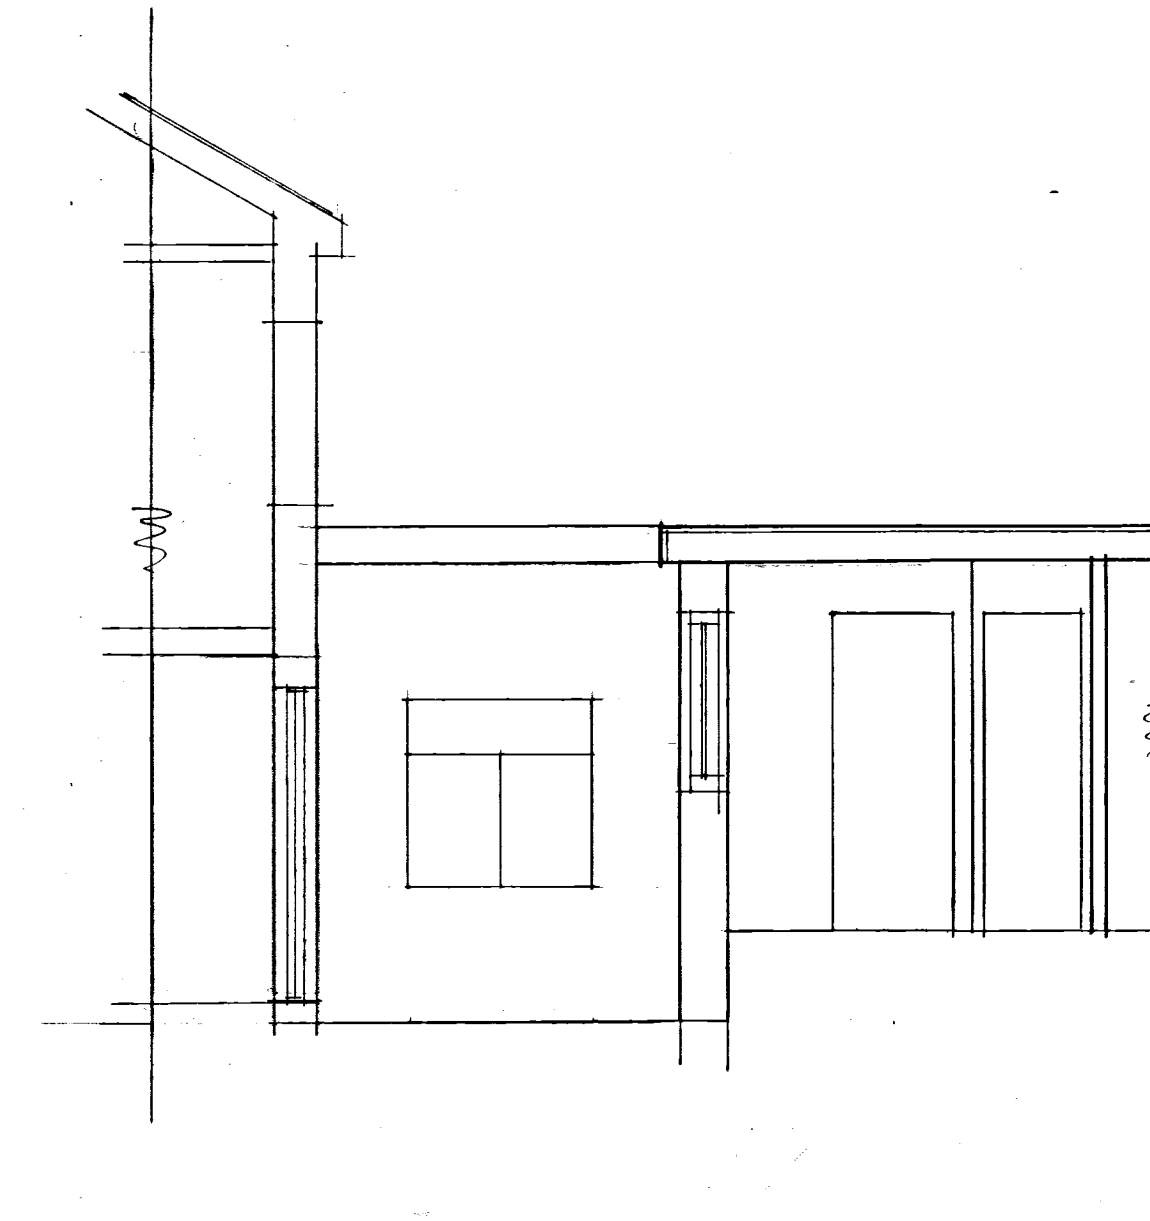


section a.a.

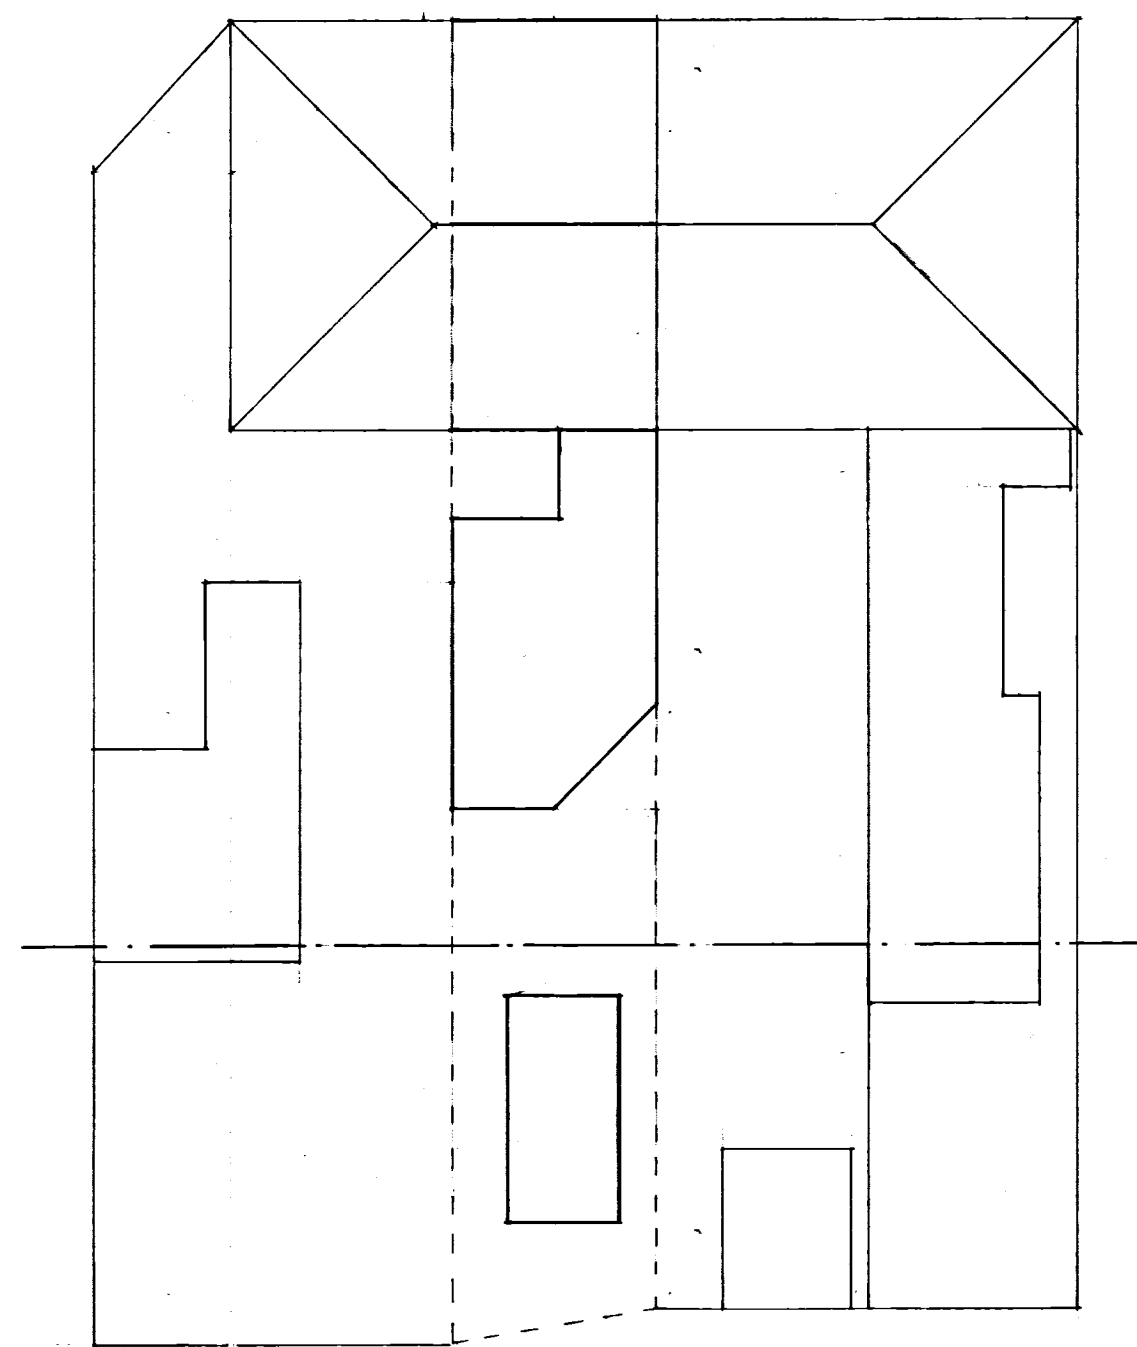

site layout 1:200

main drain line ✓

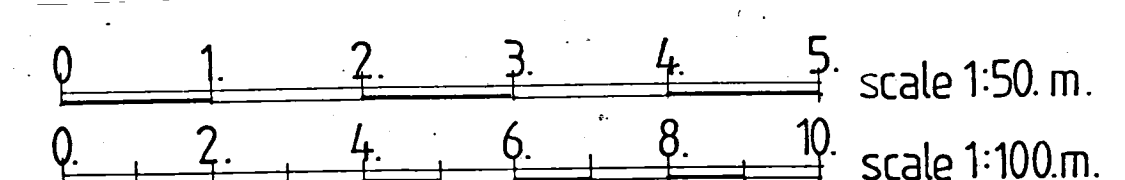

Revision	
A	Date
© copyright	
THORNS YOUNG ARCHITECTURAL	
THORNS-YOUNG LTD CHARTERED BUILDING CONSULTANTS Website: www.thornsyoun.co.uk	
Fareham 21 Middle Road Park Gate SO31 7GH Tel: (01329) 888 322	Portsmouth 232 London Road North End PO2 8JQ Tel: (02392) 672 883
Client	
Mr and Mrs Alford	
Job Title	
78a London Road Widley Waterlooville	
Drawing Title	
Rear Extension	
Scale 1:50, 1:100, 1:200 at A1	
Date OCT 2017	Drawn by CM
Dwg. No. 9252.16.2	Rev.