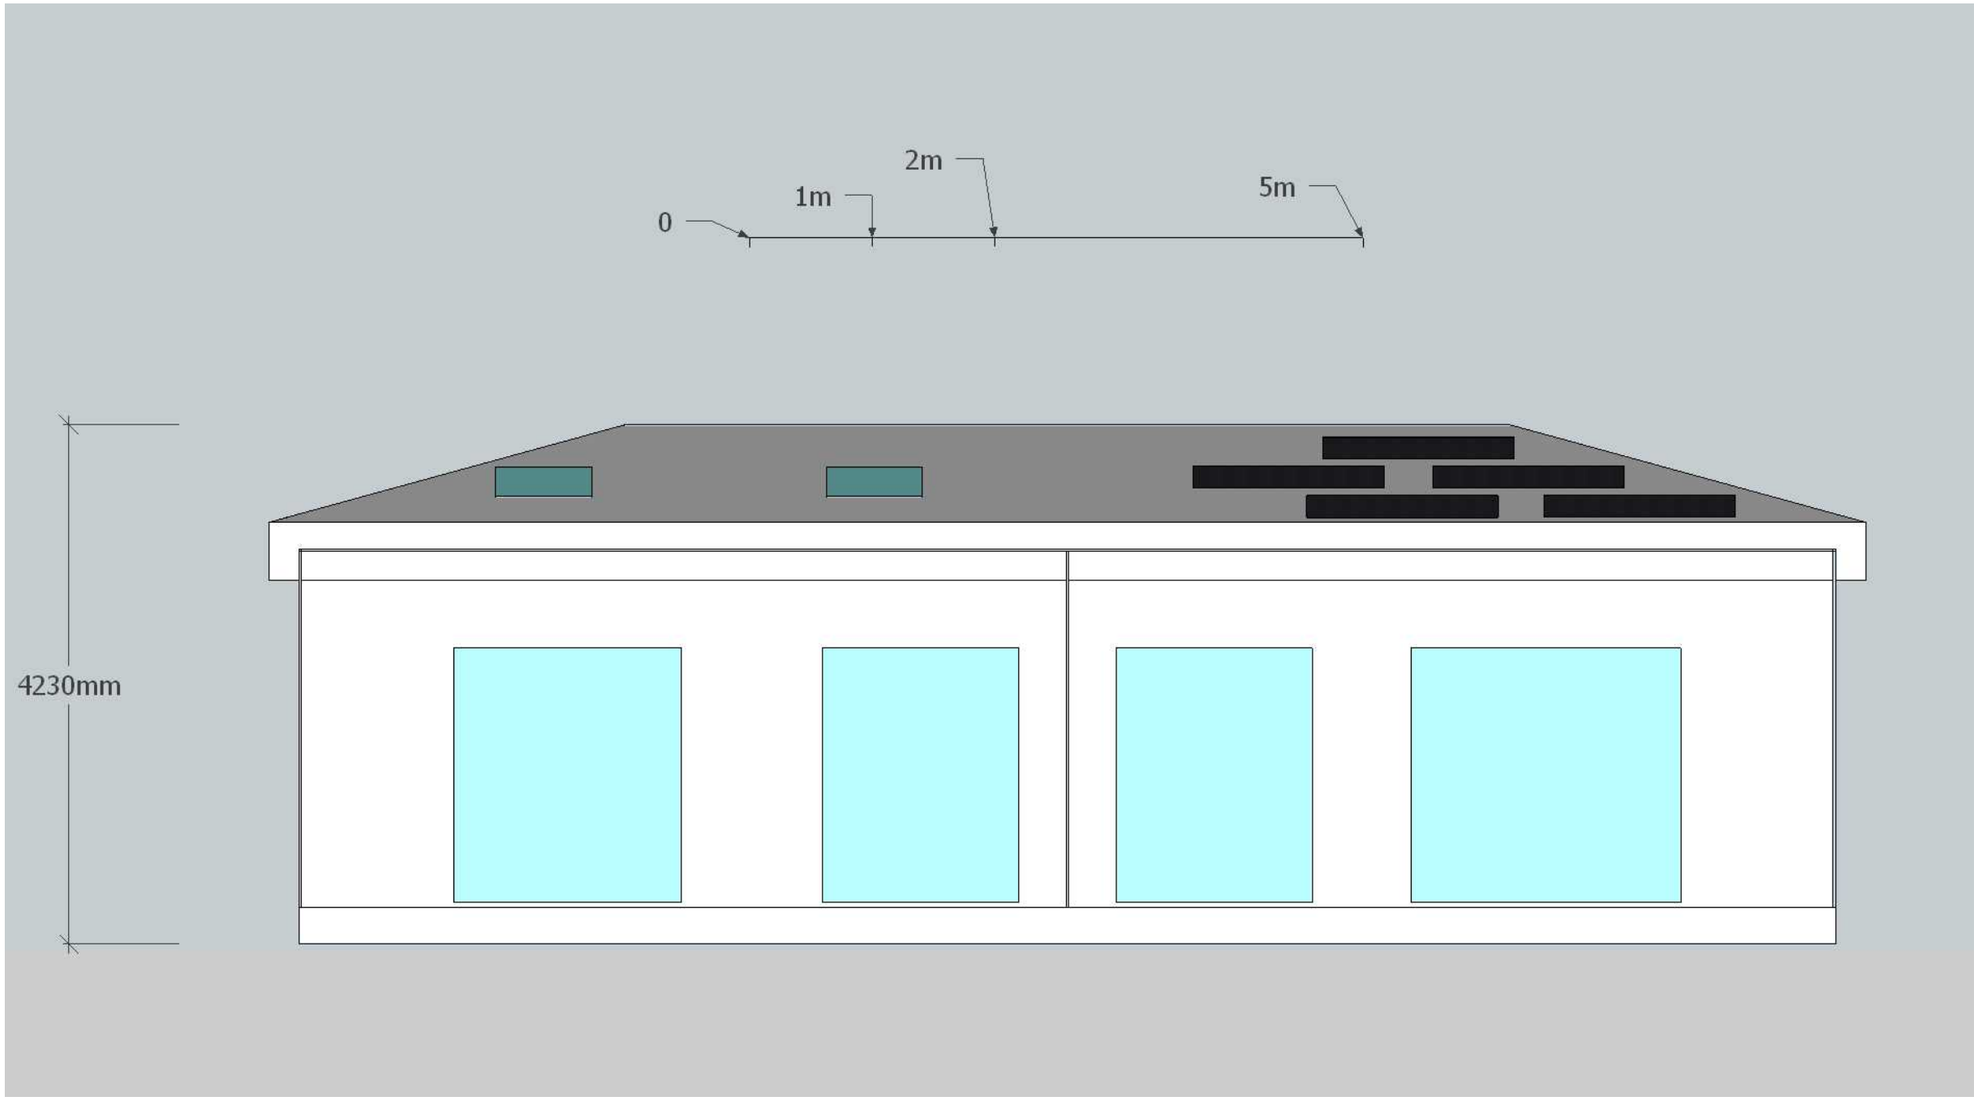South Elevation - scale 1:50@A3 - please do not scale off these drawings when printed out as transfer is not always accurate