
Important Note:
Boundary has been checked and confirmed against the Land Registry.
Property boundary extends beyond the front fence line.
Number 20 has right of easement to access their property.

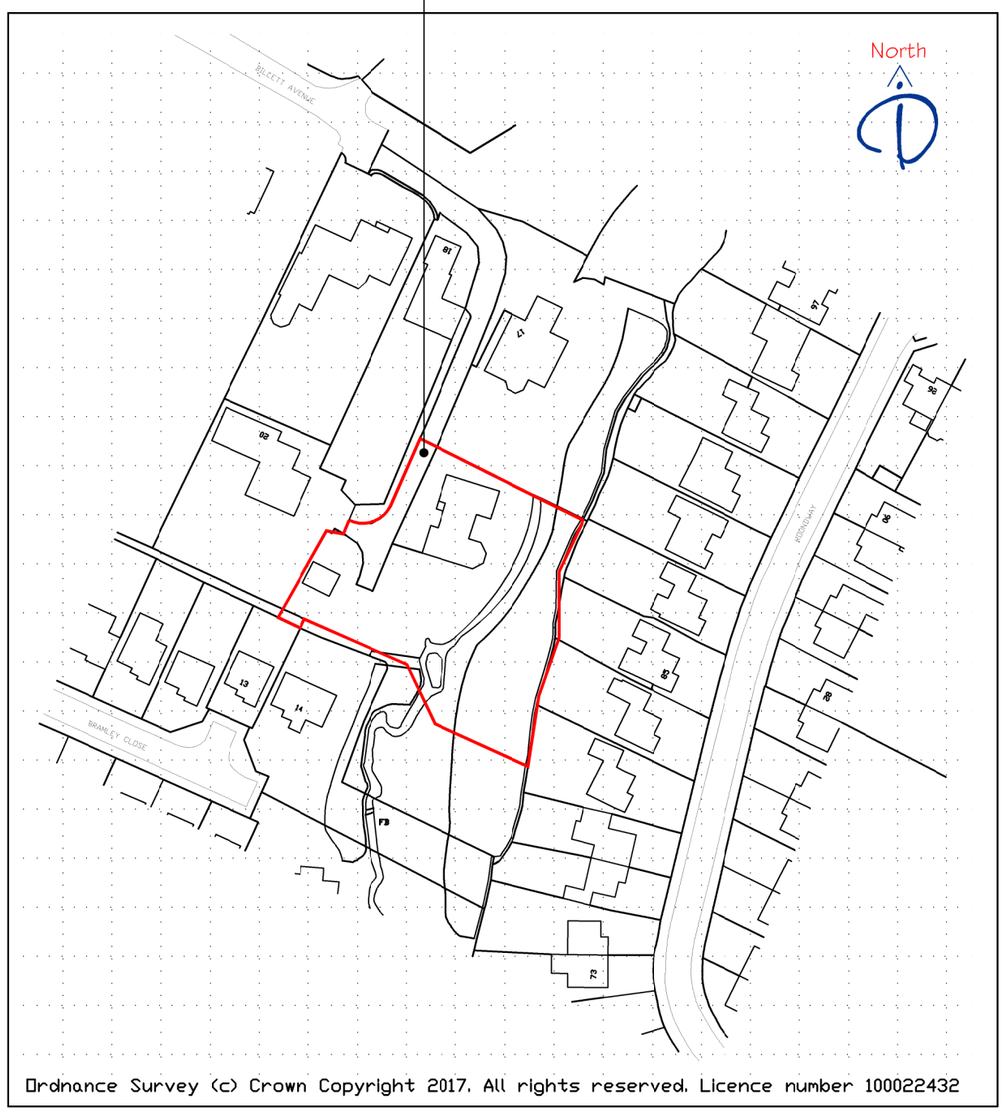

Location Plan of the Site
Scale 1:1250

0 25 50 100
SCALE BAR 1:1250

Hardstanding for vehicle parking and garage access

Garden

Stream runs through the site



Existing Block Plan of the Site
Scale 1:500

0 10 20 50
SCALE BAR 1:500

Hard standing for vehicle parking and garage access to be extended. Additional single timber gate to match the existing one to be provided in front of the new garage entrance

Hardstanding extended



Proposed Block Plan of the Site
Scale 1:500

0 10 20 50
SCALE BAR 1:500

Rev	Description	Date	PM
-			
-			

REVISIONS

CLIENT
Mr & Mrs Lewis

PROJECT
Alterations to
19 Billett Avenue
Waterlooville
Hampshire
PO7 7SZ

TITLE
Location Plan and
Block Plans

iDraw Ltd, 26 Southdown Road,
Horndean, Hampshire. PO8 0ET
Tel: 02392 006 406 Mob: 07810 518 633
Email : idraw@live.co.uk Web: www.idrawarchitecture.co.uk

PLANNING

iDraw Limited
©Copyright Reserved 2017.

Scale : 1:500,1250@A2
Date : APRIL2017
Drawn by : MD
Drawing No: 17.219.101

A	B	C	D	E	F	G	H
J	K	L	M	N	P	Q	R
S	T	U	V	W	X	Y	Z