


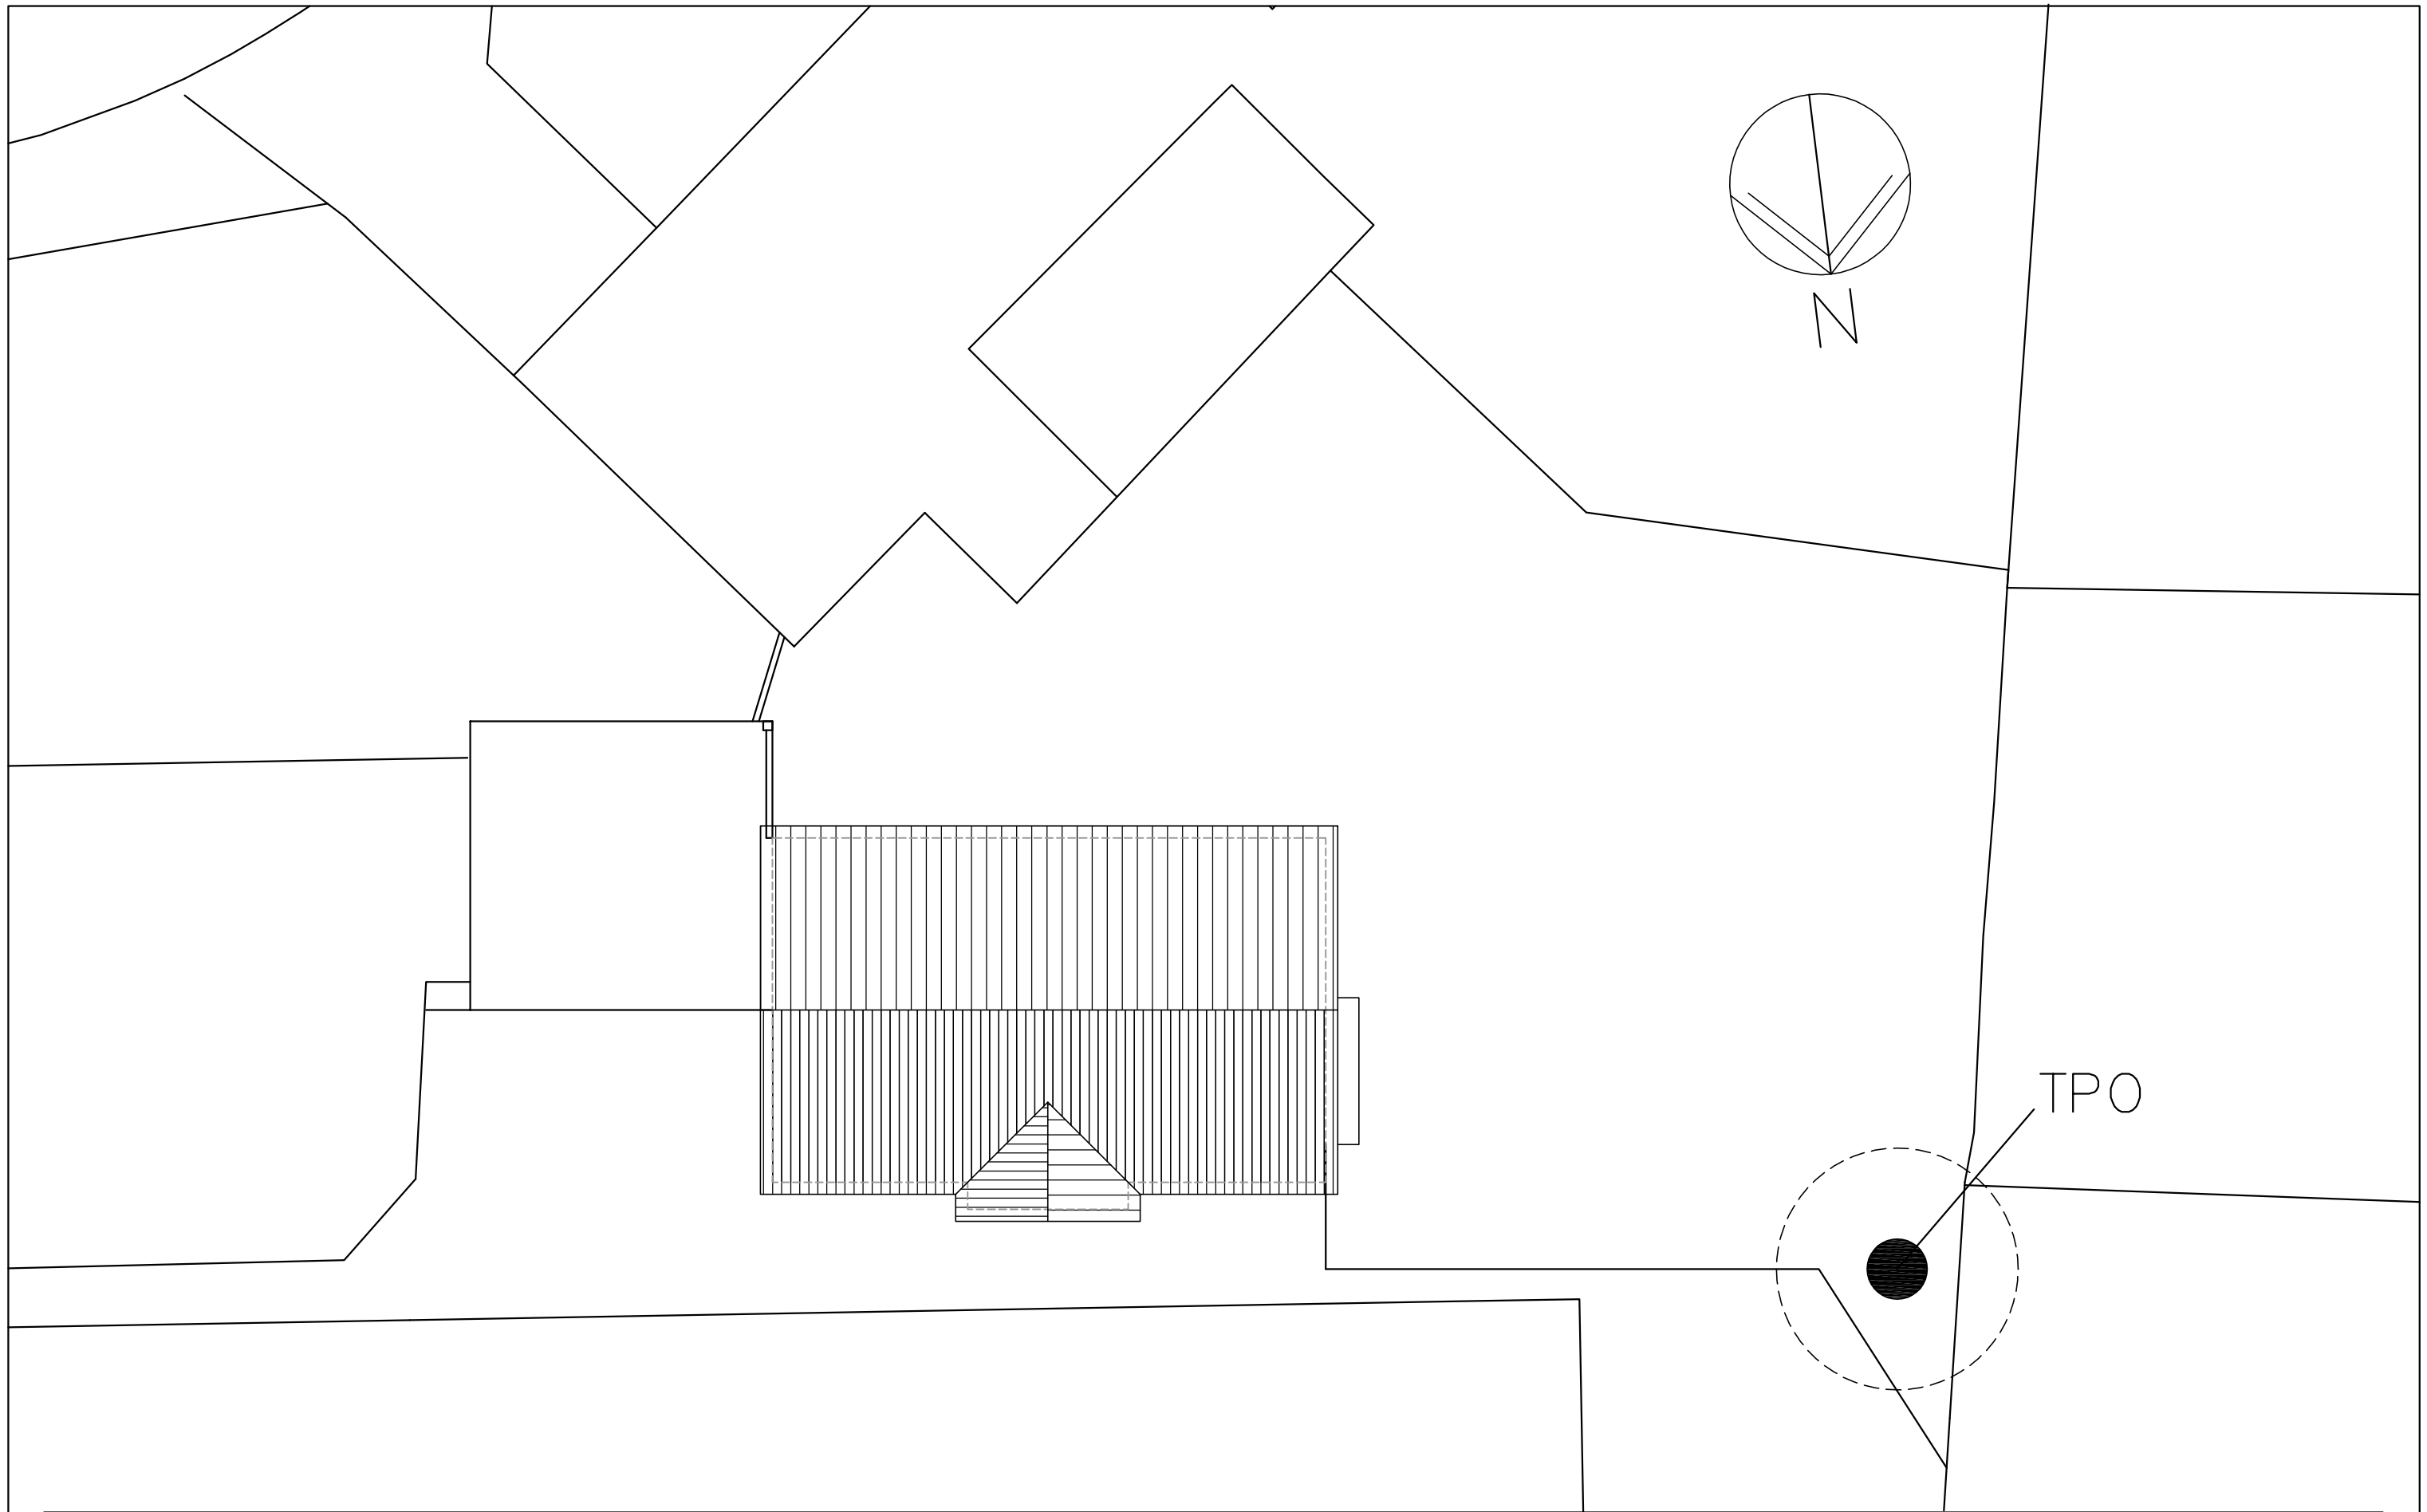

5 Windrush Close
Denvilles
PO9 2EW

EXISTING
SITE PLAN

Revisions
A.



Martin Critchley
CHARTERED ARCHITECT

The Old Brewery,
15E South Street, Havant,
Hampshire, PO9 1BU
023 92 474 919
critchleyarchitect@hotmail.com

Scale A3 = 1:100
Drawn SAR
Date 21/01/17

17018-102⁰

