


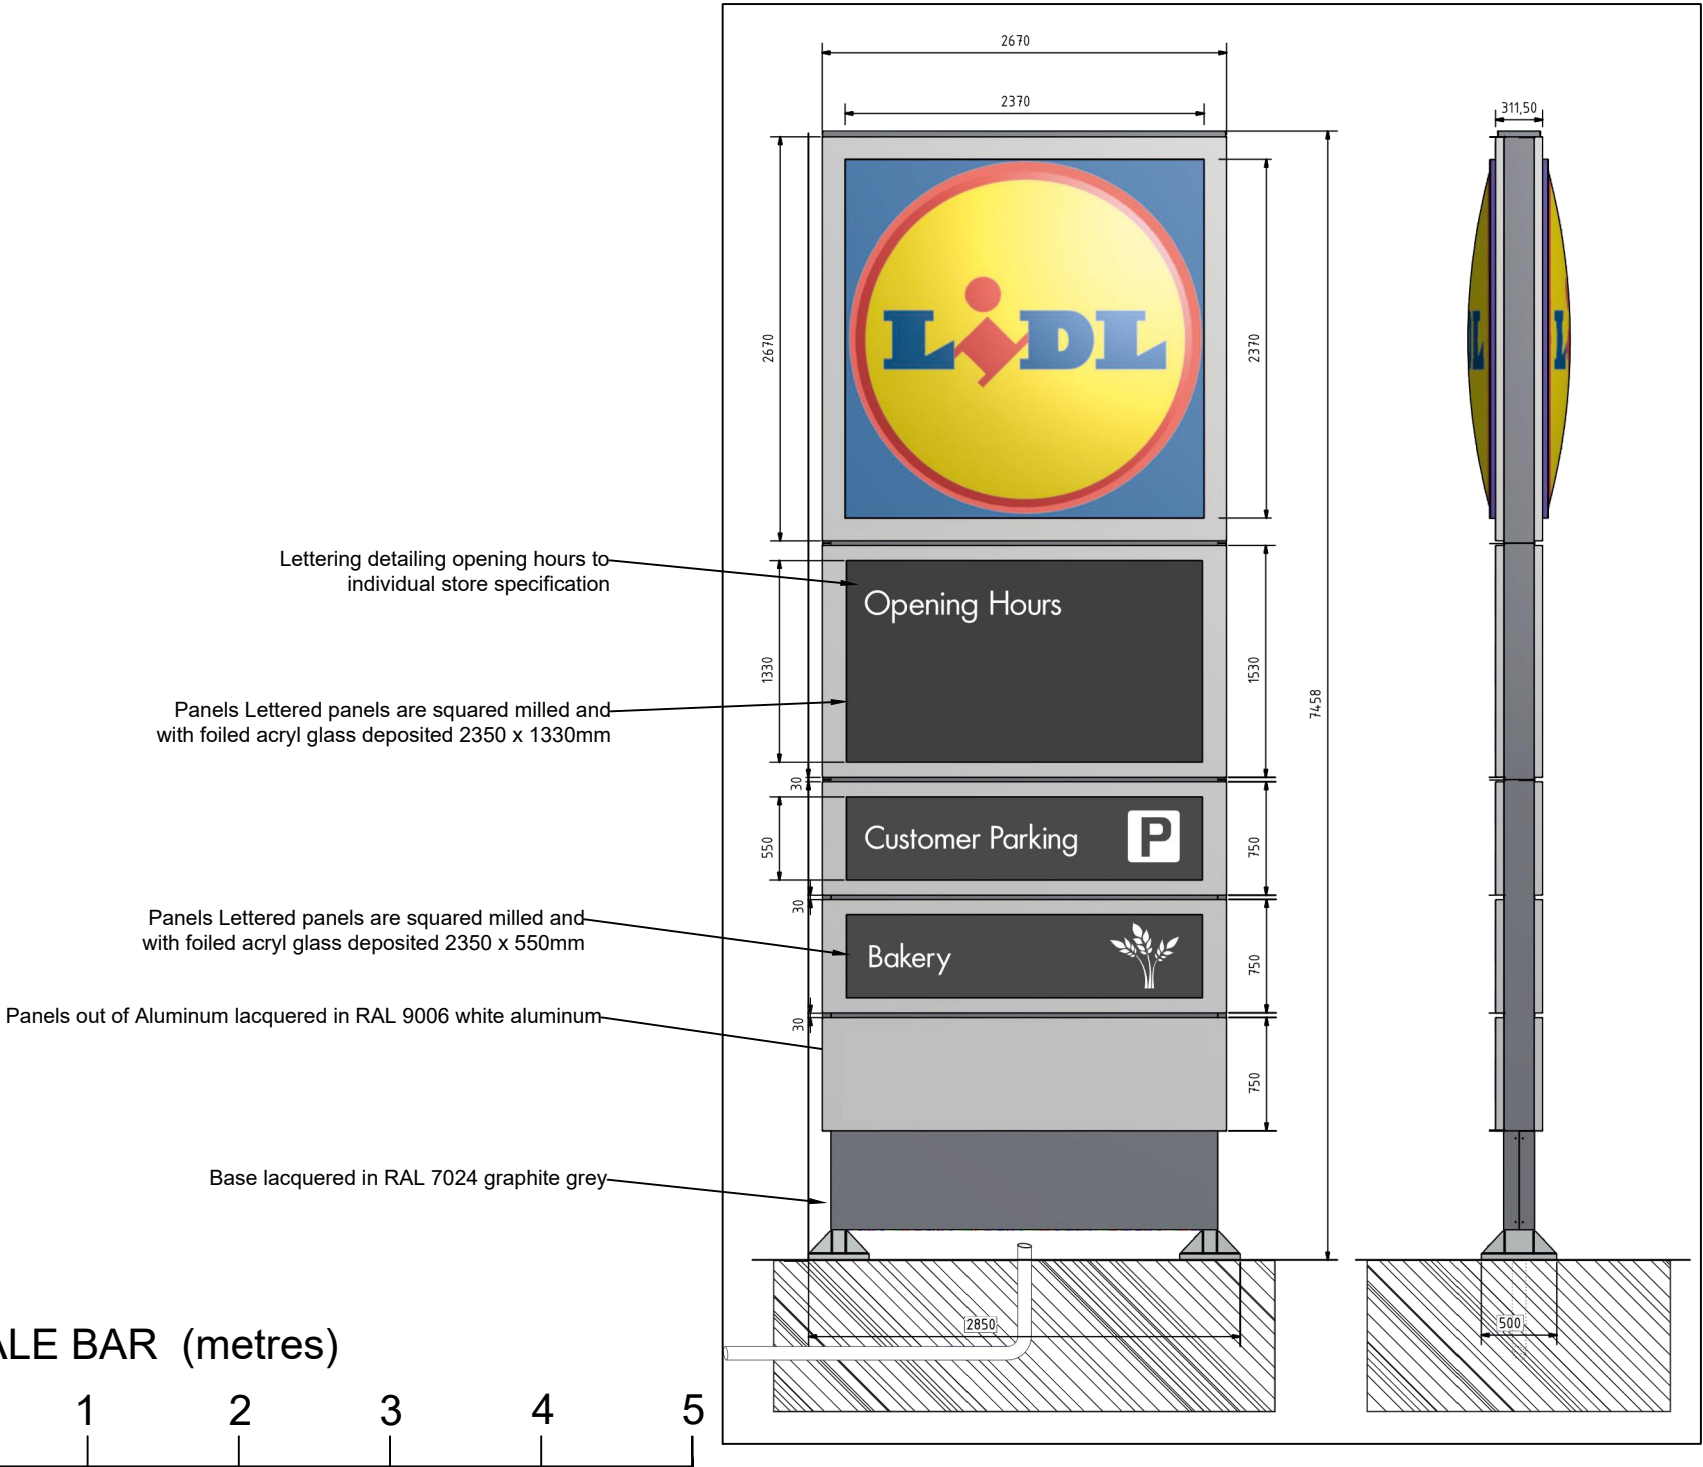

LIDL Double Sided Totem 7.5m, 2670 x 7458mm

- Aluminum Panels lacquered in RAL 9006 white aluminum, base lacquered in RAL 7024 graphite grey
- Lidl logo as lighting box with a thermoformed, curved and extensive printed acrylic logo shell
- Lettered panels are milled and with foiled acryl glass deposited
- Frame construction out of galvanized steel
- Illumination with SAPS-LEDs:
 - Luminance yellow approx. 580 cd/m²



© 2016 RPS Group
Notes
1. This drawing has been prepared in accordance with the scope of RPS's appointment with its client and is subject to the terms and conditions of that appointment. RPS accepts no liability for any use of this document other than by its client and only for the purposes for which it was prepared and provided.
2. If received electronically it is the recipients responsibility to print to correct scale. Only written dimensions should be used.

Rev	Description	Date	Initial	Checked
-----	-------------	------	---------	---------



Park House, Greyfriars Road,
Cardiff, CF10 3AF
T: +44(0)2920 668662 E: rpsca@rpsgroup.com F: +44(0)2920 668622

Client LIDL UK

Project PROPOSED NEW LIDL STORE
ELETTRA PARK, WATERLOOVILLE

Title 7.5m TOTEM ELEVATIONS

Status PLANNING	Drawn By GG	PM/Checked by CT
Job Ref JPW1054	Scale @ A3 1:50	Date Created FEB 2017
Drawing Number JPW1054-003	Rev -	