


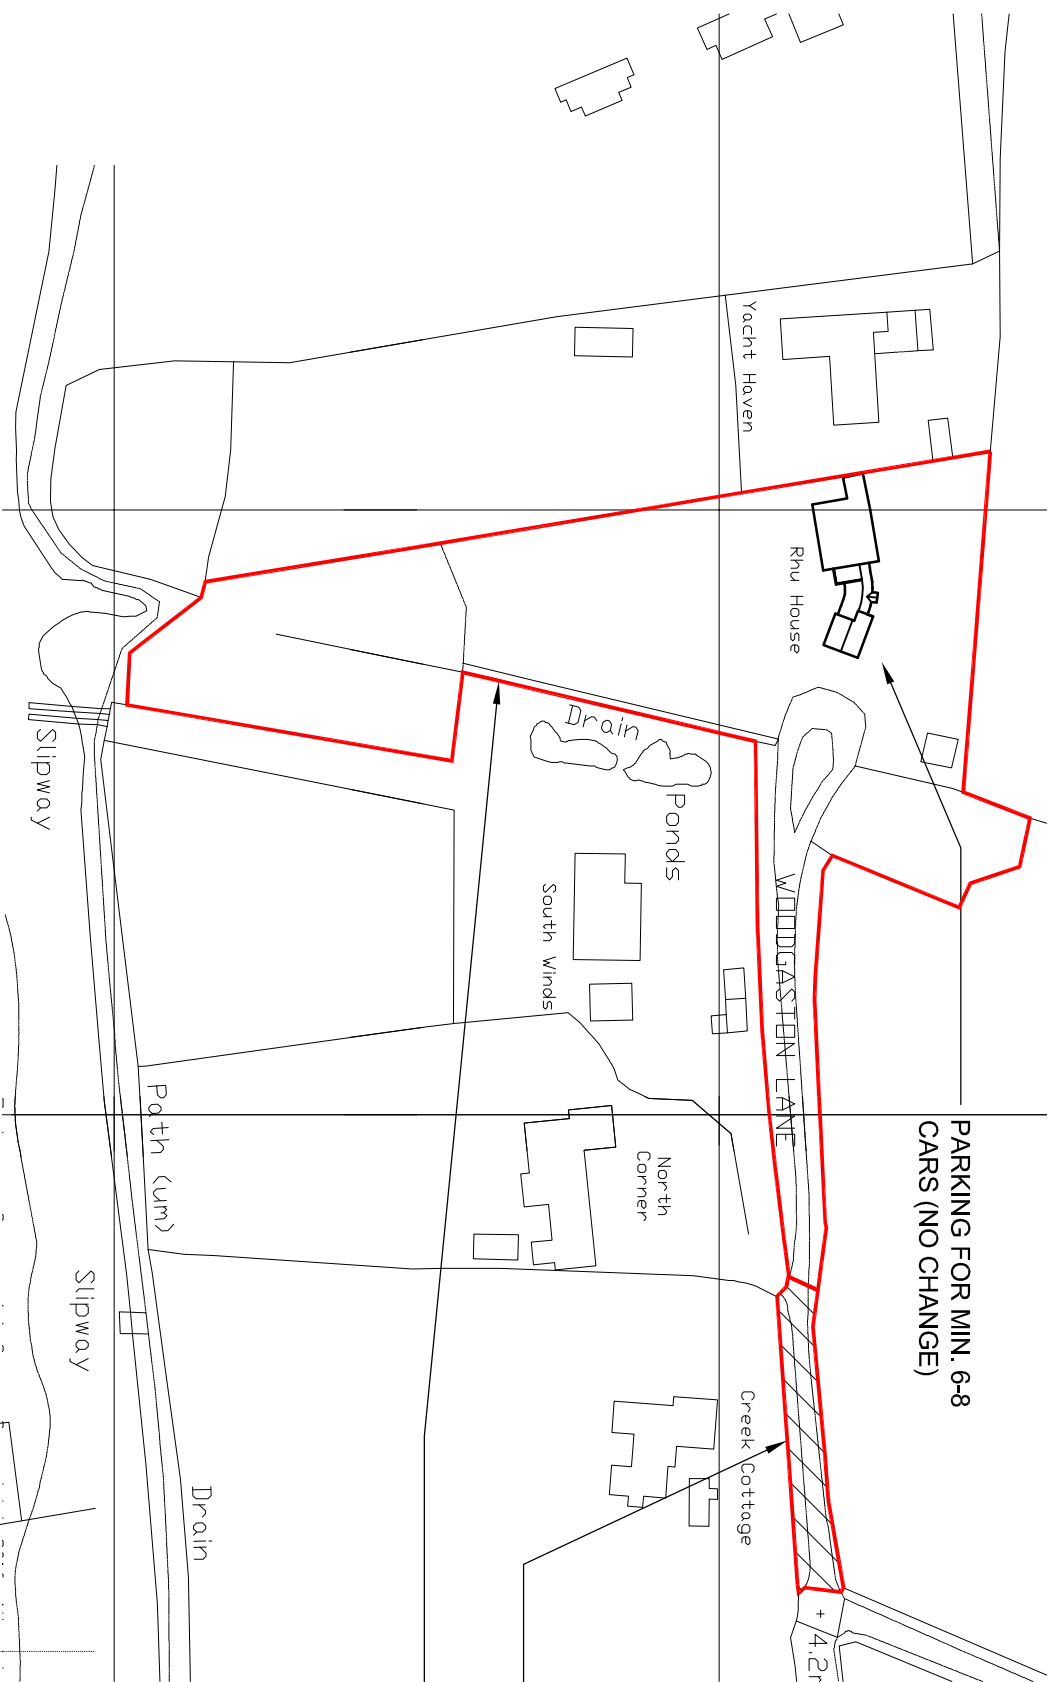

PARKING FOR MIN. 6-8
CARS (NO CHANGE)

APPLICATION BOUNDARY (LAND IN OWNERSHIP OF NORTH
CORNER WITH RIGHT OF WAY FOR RHU HOUSE)

APPLICATION BOUNDARY



PROPOSED ALTERATION
AND EXTENSION OF
EXISTING LINKING
STRUCTURE AND ANNEXE

Rhu House

Haven



Drdrance Survey (c) Crown Copyright 2016. All rights reserved. Licence number 100022432
LOCATION PLAN
1:1250

Drdrance Survey (c) Crown Copyright 2016. All rights reserved. Licence number 100022432
PROPOSED SITE PLAN
1:500

PROJECT: ALTERATIONS TO EXISTING LINK & ANNEXE
RHU HOUSE, WOODGASTON LANE, HAYLING

DRAWING: LOCATION/SITE PLAN
DRAWING REFERENCE: 396 PLO1
REVISION: 02