


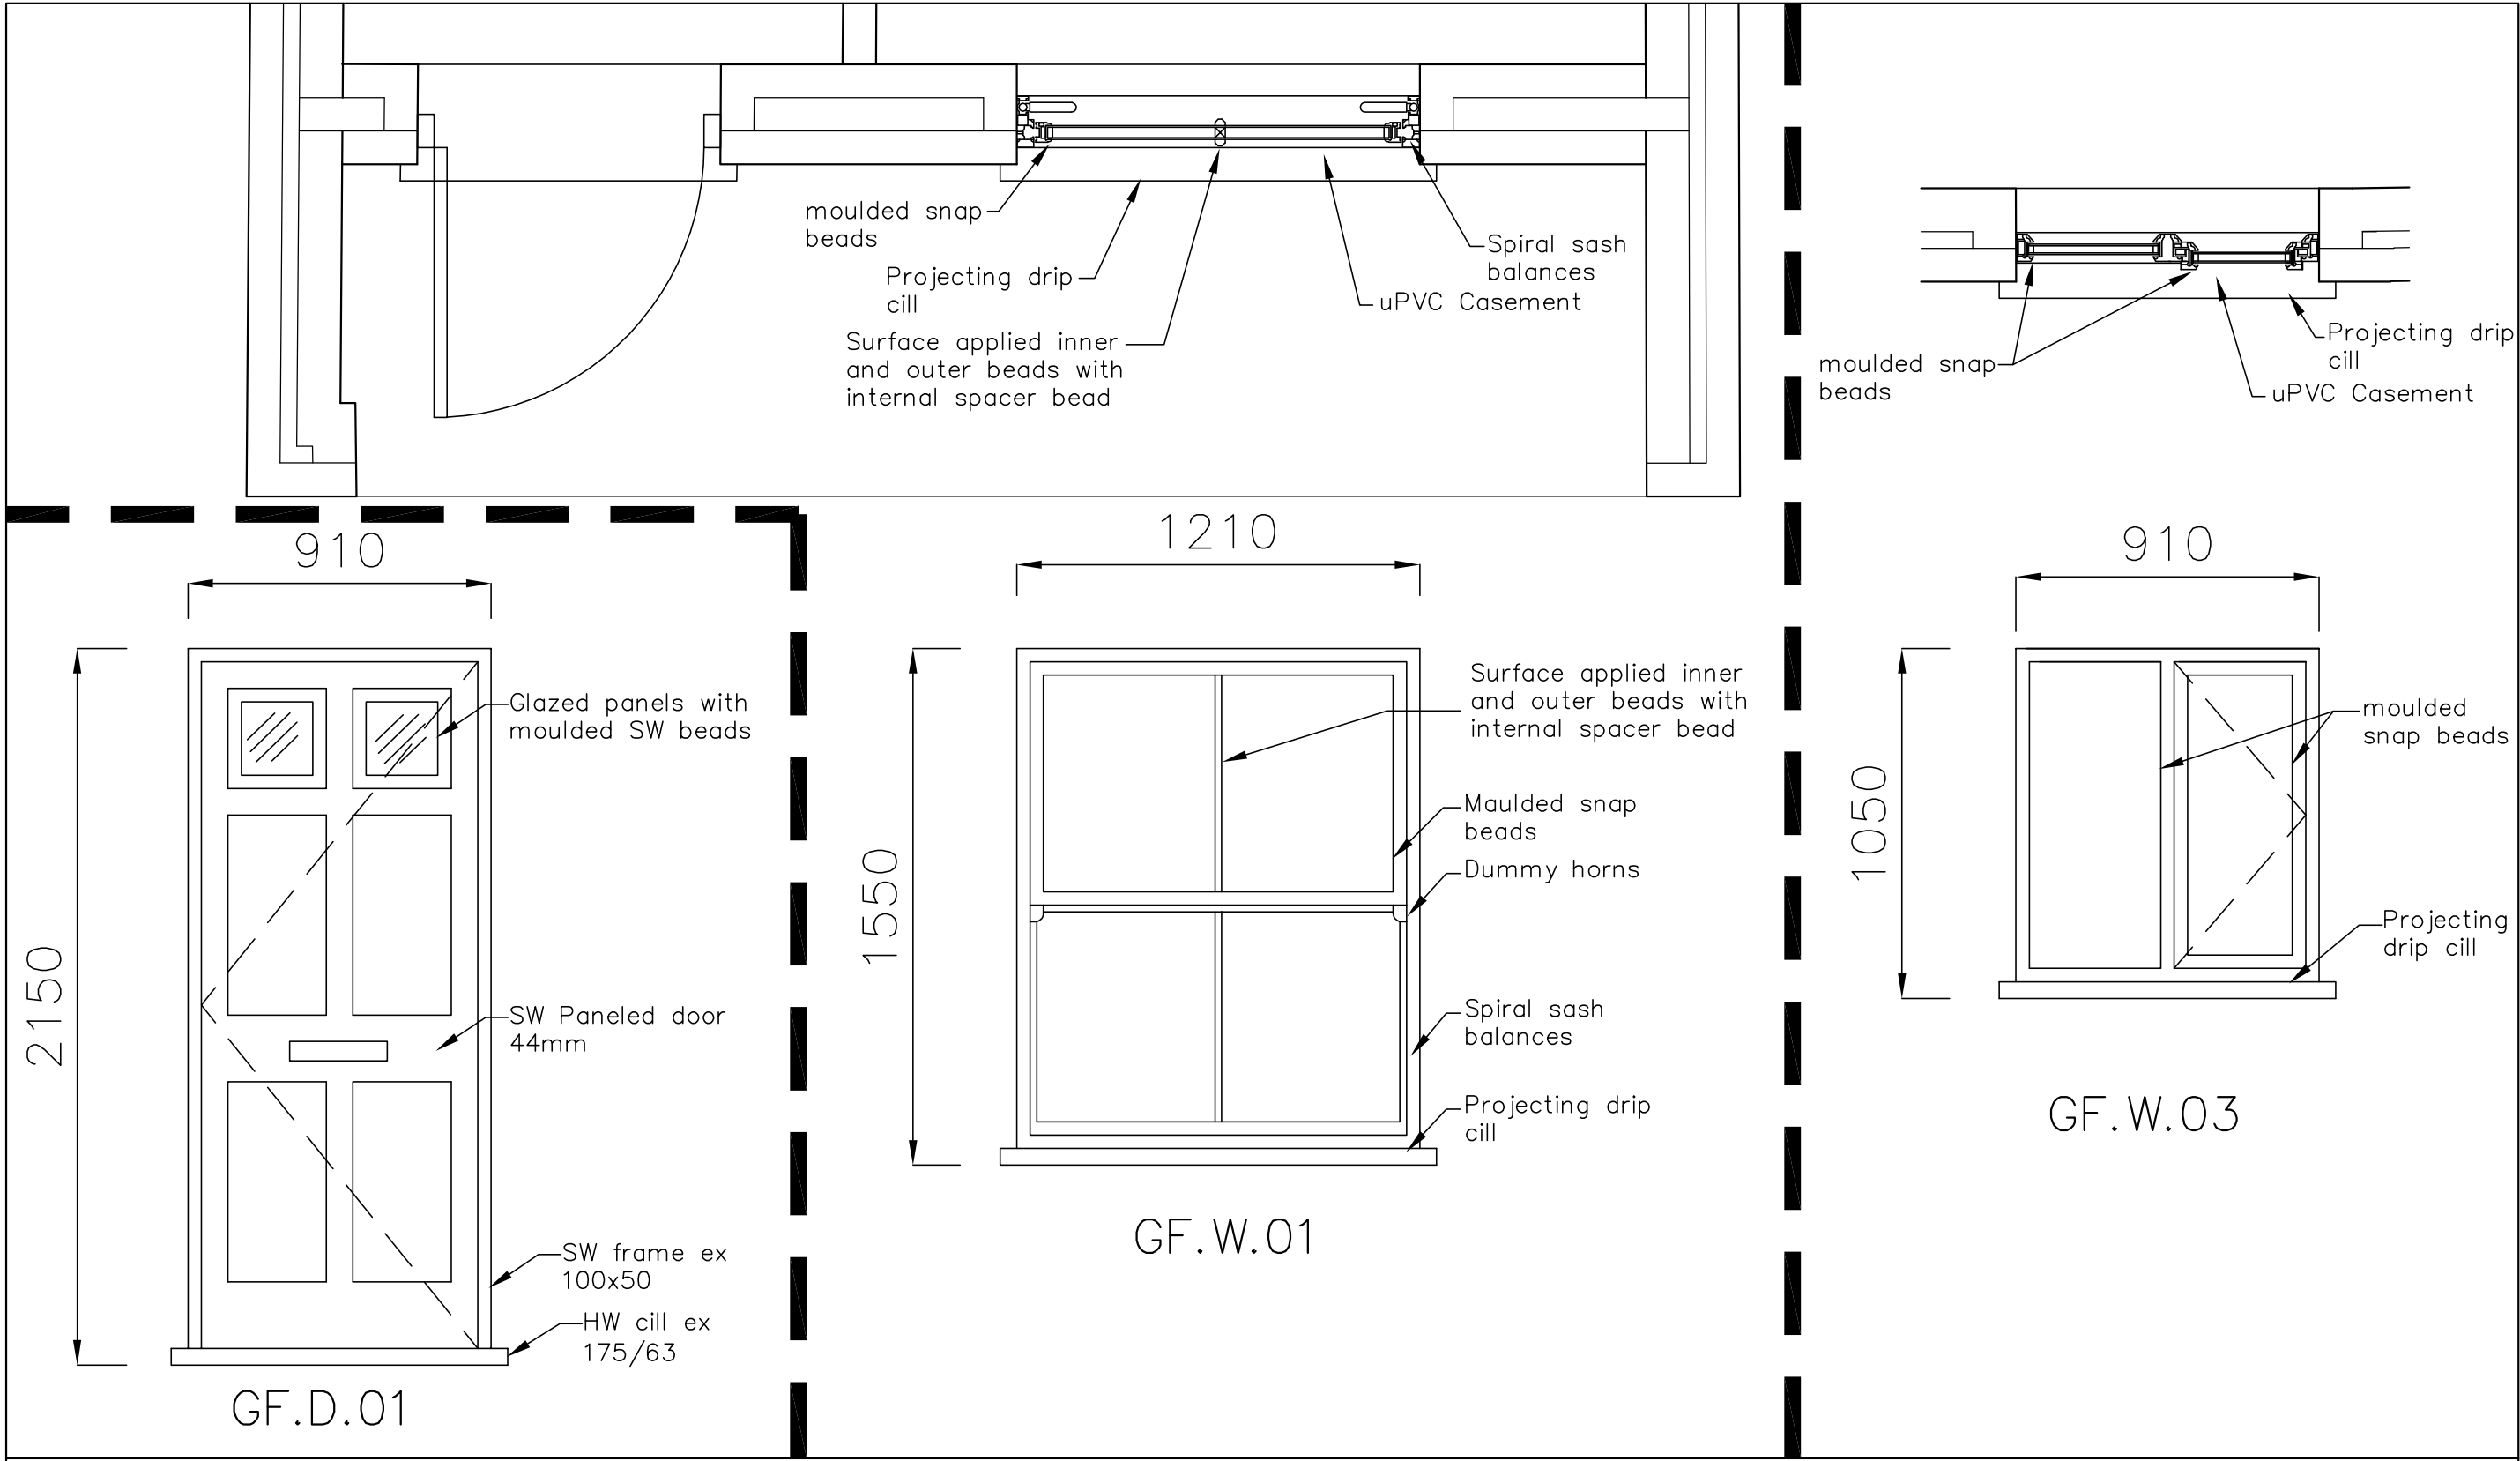


70 West Street, Havant,
PO9 1LN

**PROPOSED
FENETRATION —
PLANS AND ELEVATIONS**

Revisions

A. Notation and detail added.
18/01/17

B. Spacer bars shown. 25/01/17

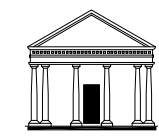

Martin Critchley
CHARTERED ARCHITECT

The Old Brewery,
15E South Street, Havant,
Hampshire, PO9 1BU
023 92 474 919
critchleyarchitect@hotmail.com

Scale 1:20
Drawn JHL/JGF
Date 17/01/17

16103-611^B

metres	1	2	3	4	5	6	7
--------	---	---	---	---	---	---	---