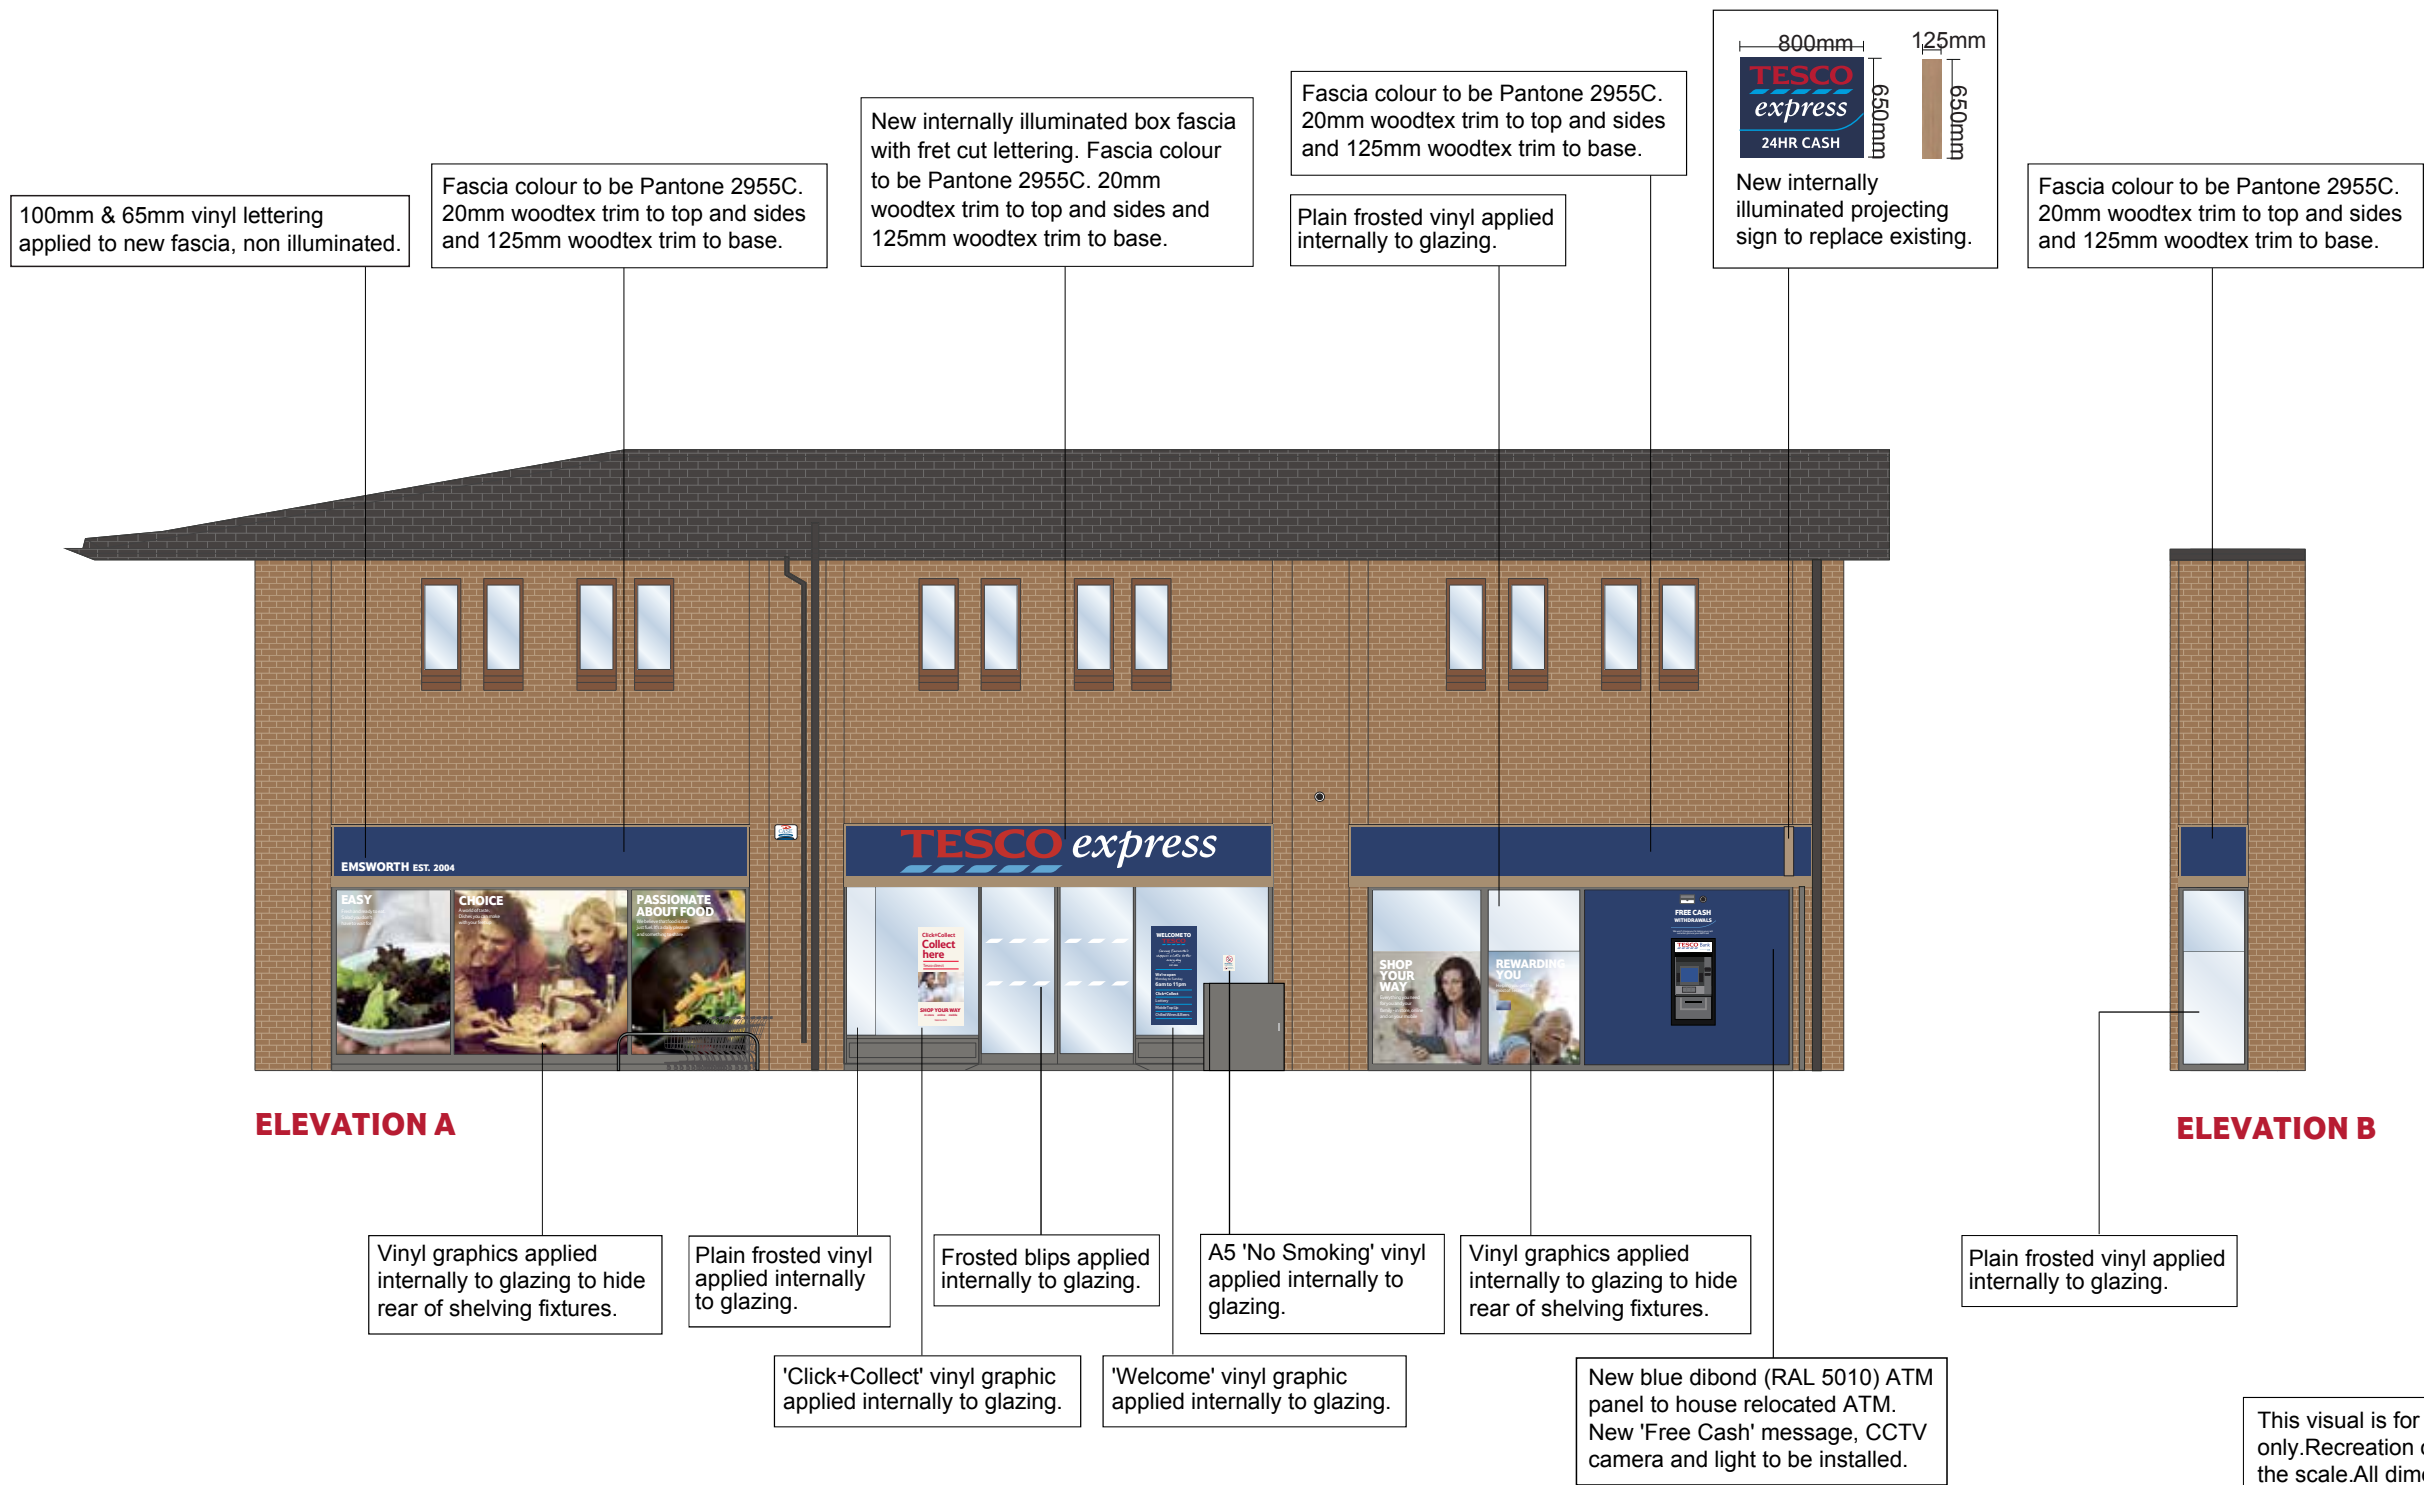


REV.	AMENDMENTS	DATE	REV.	AMENDMENTS	DATE	DRAWING No.	5007EXT	PROJECT	5007 17 North Street Emsworth Hampshire PO10 7BY	TESCO express TESCO STORES LIMITED - EXPRESS GROUP P.O. BOX 400, CIRRUS BUILDING, SHIRE PARK WELWYN GARDEN CITY, HERTS, AL7 1AB TELEPHONE: 01707 395150 THE COPYRIGHT AND ALL OTHER RIGHTS IN AND RELATING TO THIS PUBLICATION BELONG TO AND ARE THE SOLE PROPERTY OF TESCO STORES LIMITED. ALL RIGHTS ARE RESERVED. NEITHER THE WHOLE NOR ANY PART OF THIS PUBLICATION MAY BE REPRODUCED OR TRANSMITTED IN ANY FORM OR BY ANY ELECTRONIC OR MECHANICAL MEANS INCLUDING PHOTOCOPYING AND RECORDING OR FROM ANY RETRIEVAL SYSTEM WITHOUT THE PRIOR WRITTEN LICENCE FROM THE OWNER. © 1997 TESCO STORES LIMITED
						SCALE	1:100@A3	ISSUE	1	
						DATE	21.08.17			
						DRAWN	Angelin			
						DESIGN MANAGER	Colin O'Brien	DESCRIPTION	Refresh 2017-18 Proposed Elevation	