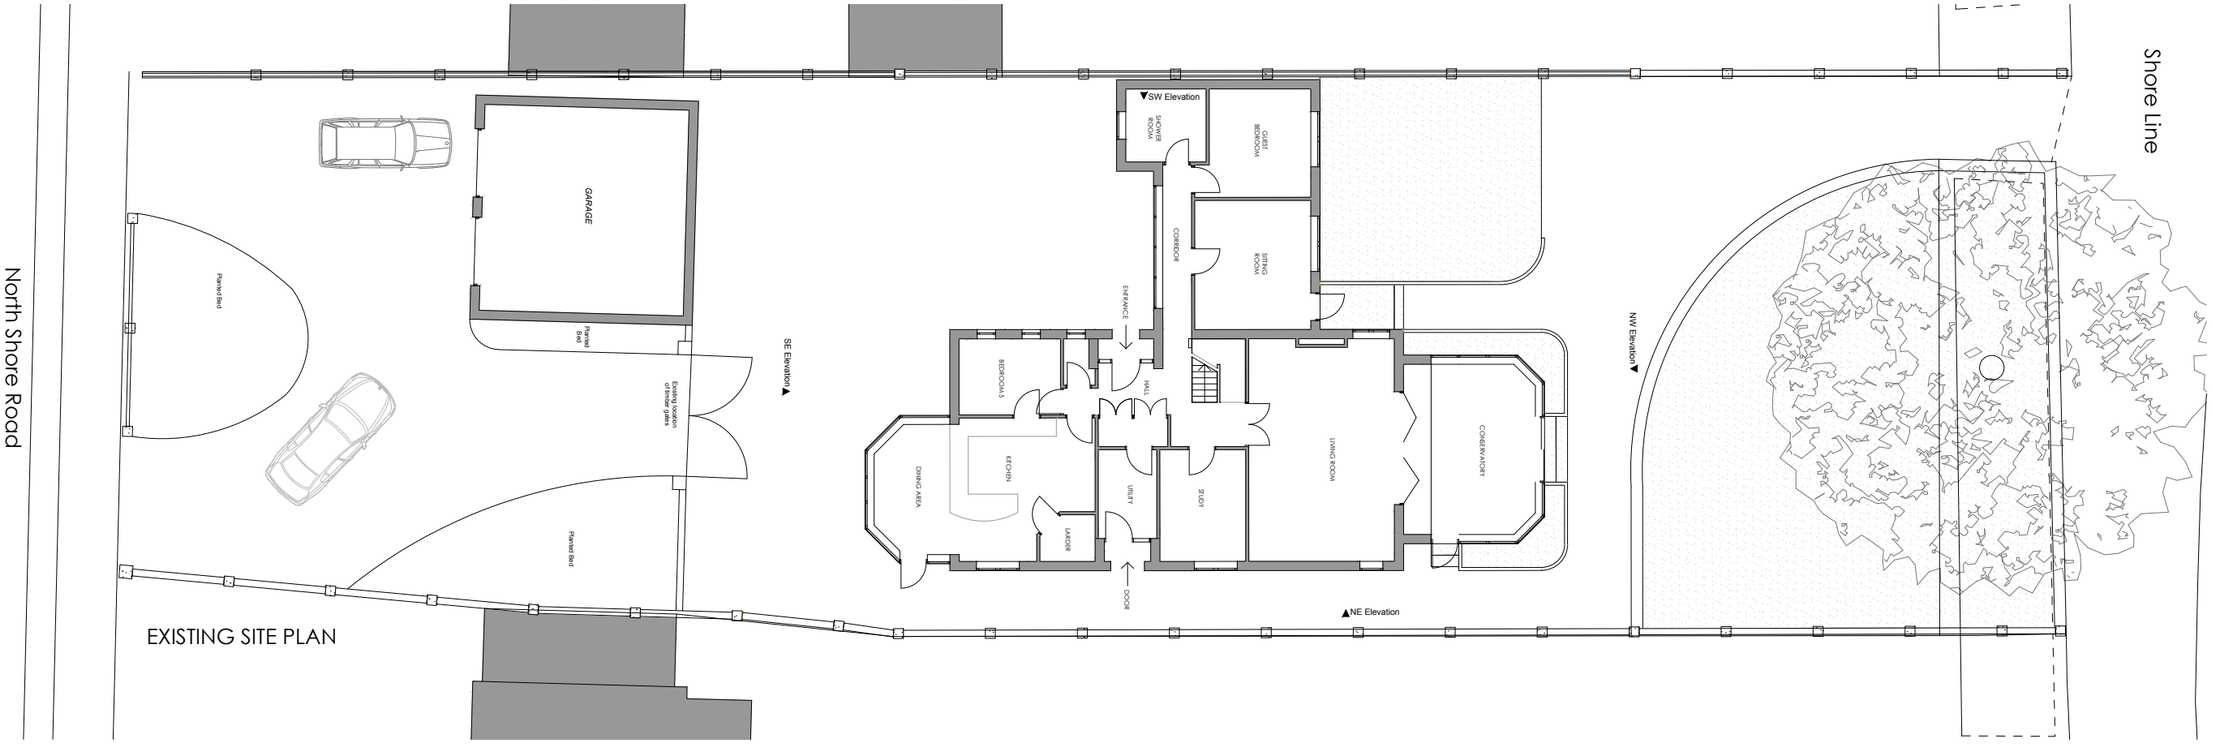

EXISTING SITE PLAN

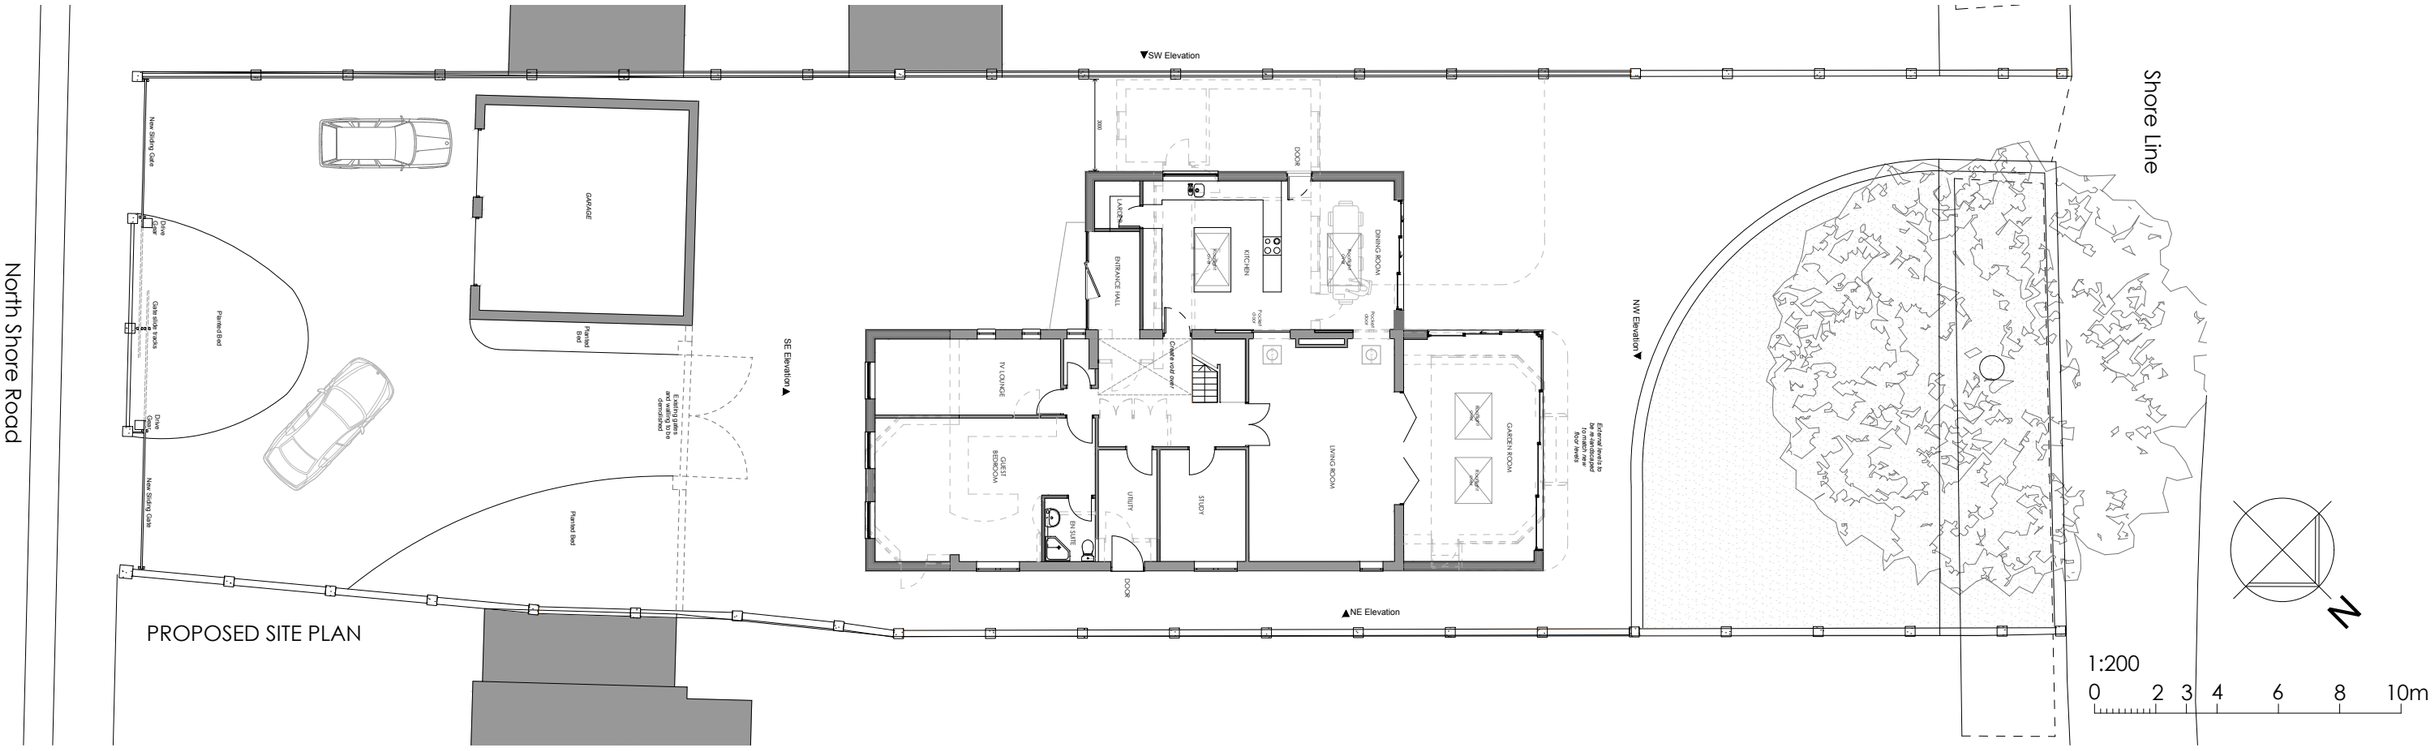

PROPOSED SITE PLAN

Copyright is reserved by NOW Survey and is issued on the condition that it is not copied or disclosed by or to any unauthorised persons without prior consent in writing from NOW Survey.

All dimensions to be checked on site

REV	DESCRIPTION	DRAWN	DATE
-	New drawing	SPG	28.10.16
A	Existing gate to be demolished, new sliding gates to driveway entrance	SPG	05.01.17
B	Issued for Planning	SPG	19.01.17

Drawing Ref: NSR 03
Rev: B
Scale at A1: 1:100
Scale at A3: 1:200
Date: 28 Oct 2016
Drawn by: SPG

Drawing Title: Existing and Proposed Site Plan

47 North Shore Road
Hayling Island
Havant
PO11 0HN

now Chartered Surveyors
71-72a Bedford Place
Southampton
SO15 2DS
Tel 0845 050 0022
www.now-survey.com