


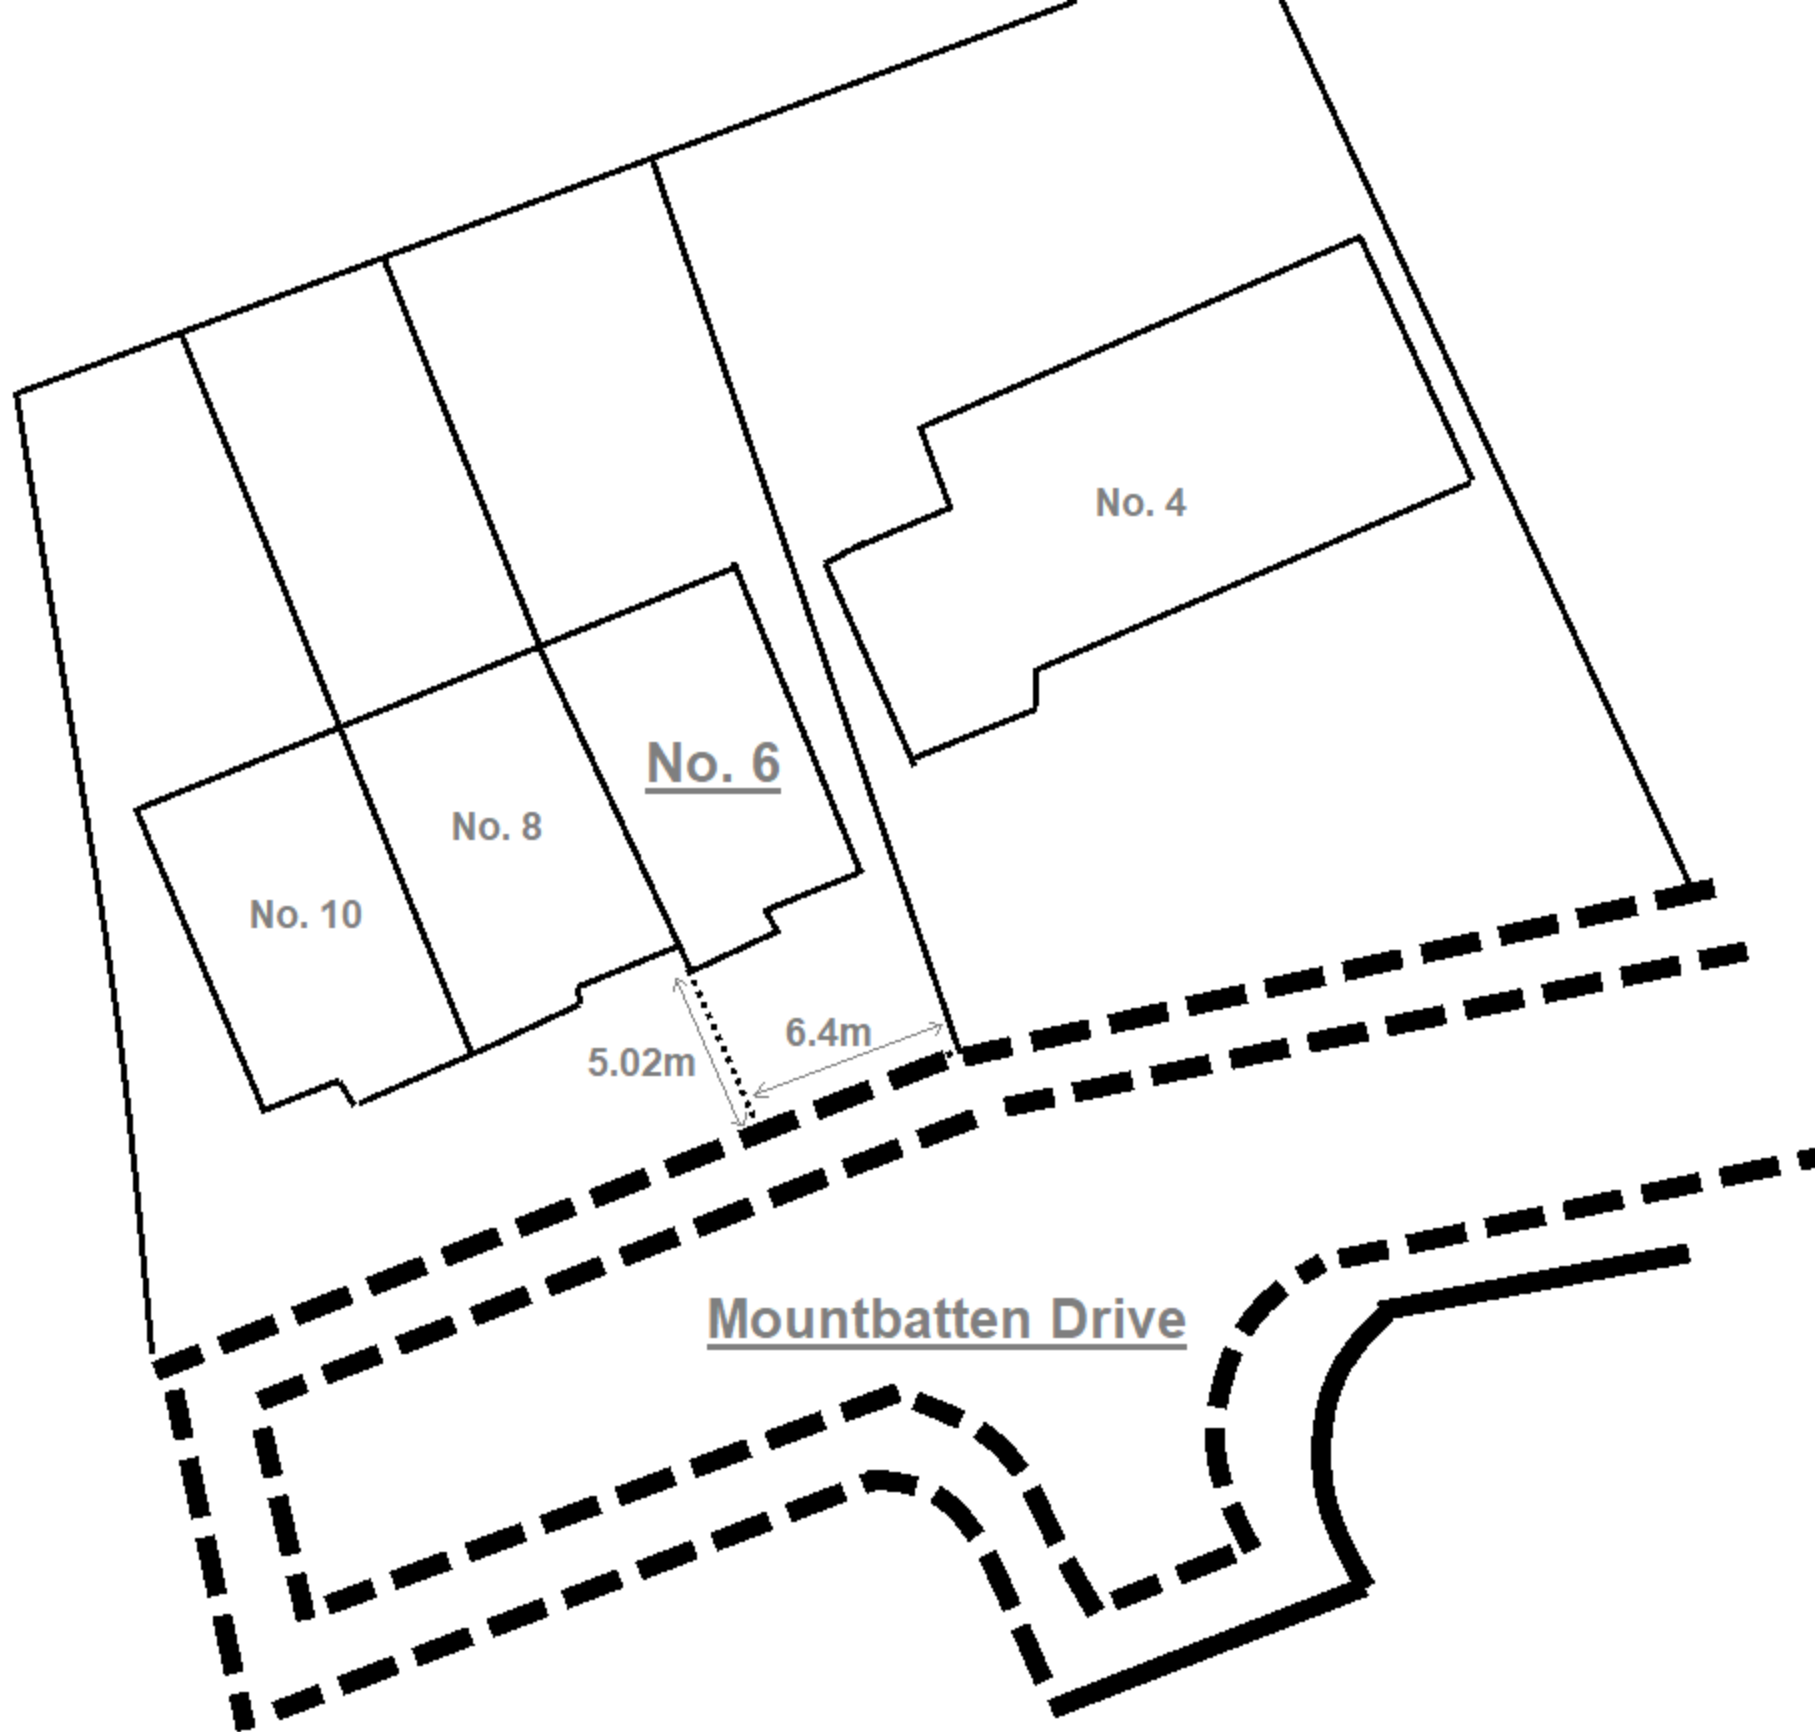

Block Plan Showing parking space for 2 cars at 6 Mountbatten Drive
Scale - 1:200