



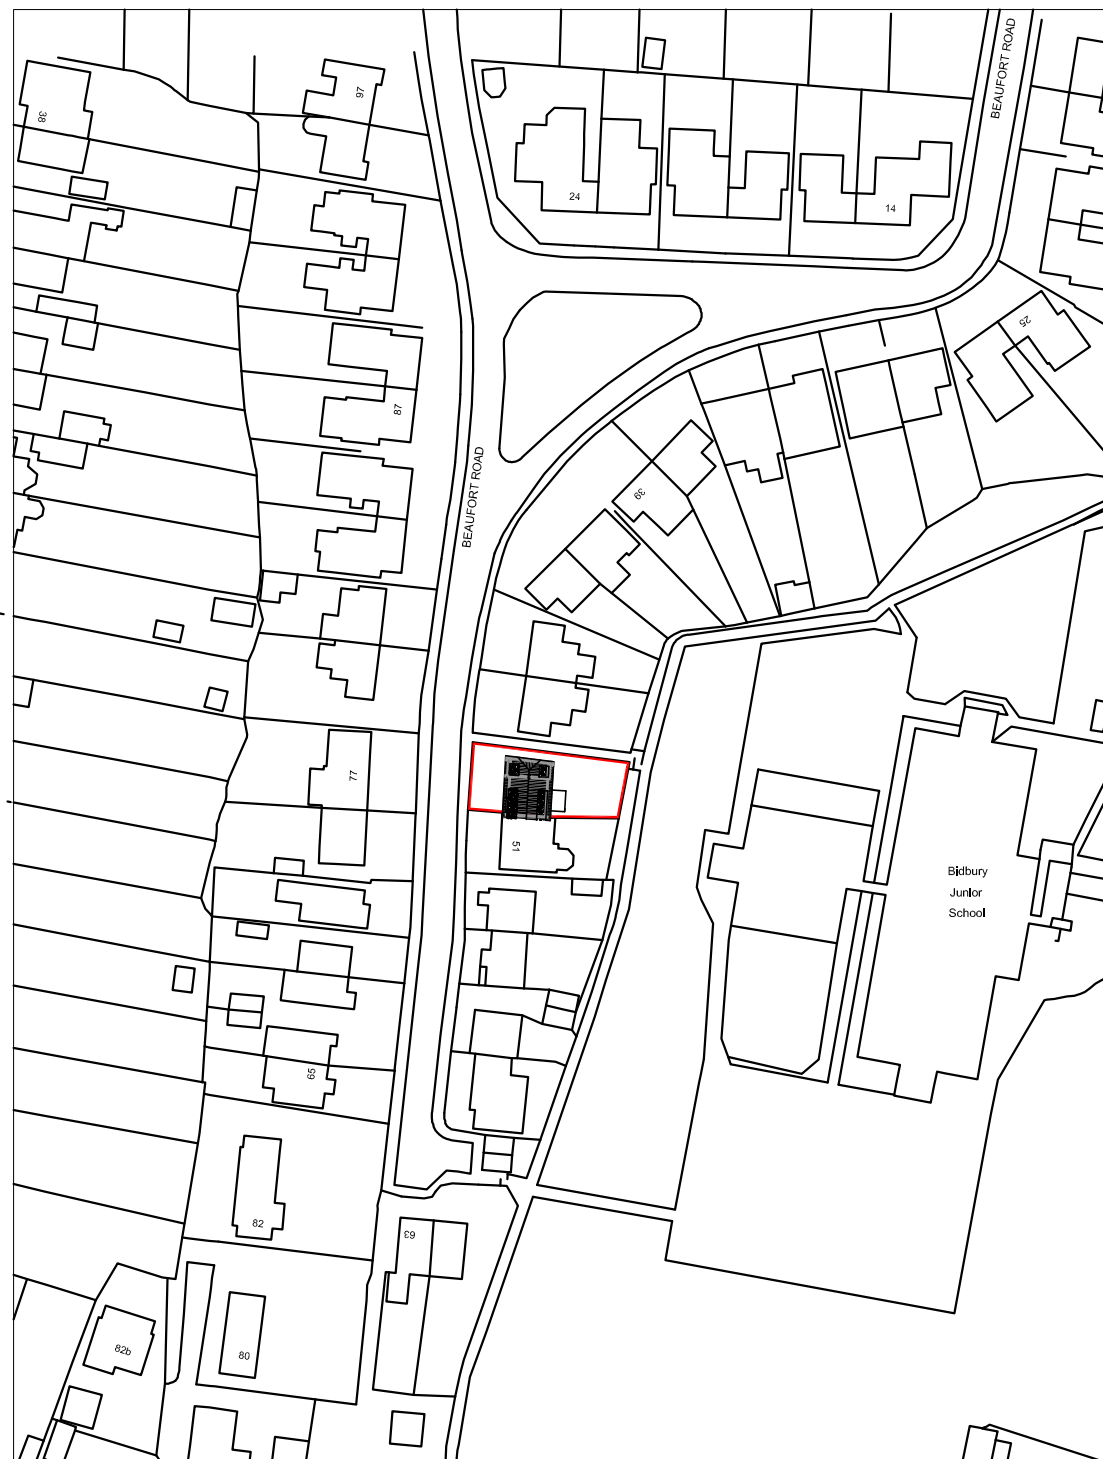

LOCATION PLAN 1:1250

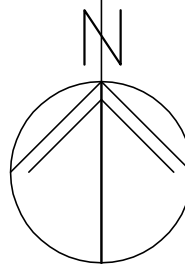

BLOCK PLAN 1:500

m 10 20 30 40


metres 10 20 30 40

49 Beaufort Road,
Bedhampton,
PO9 3HT

SITE PLANS

Revisions

- A.
- B.
- C.
- D.

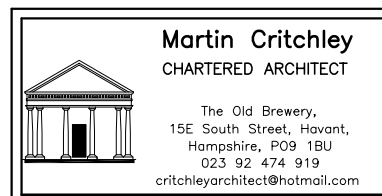

Scale A3 = AS SHOWN
Date 07/02/17
Drawn OS

17012-101⁰

© Crown Copyright
All rights reserved.
Reproduced by Permission.
Licence No. 100046837