
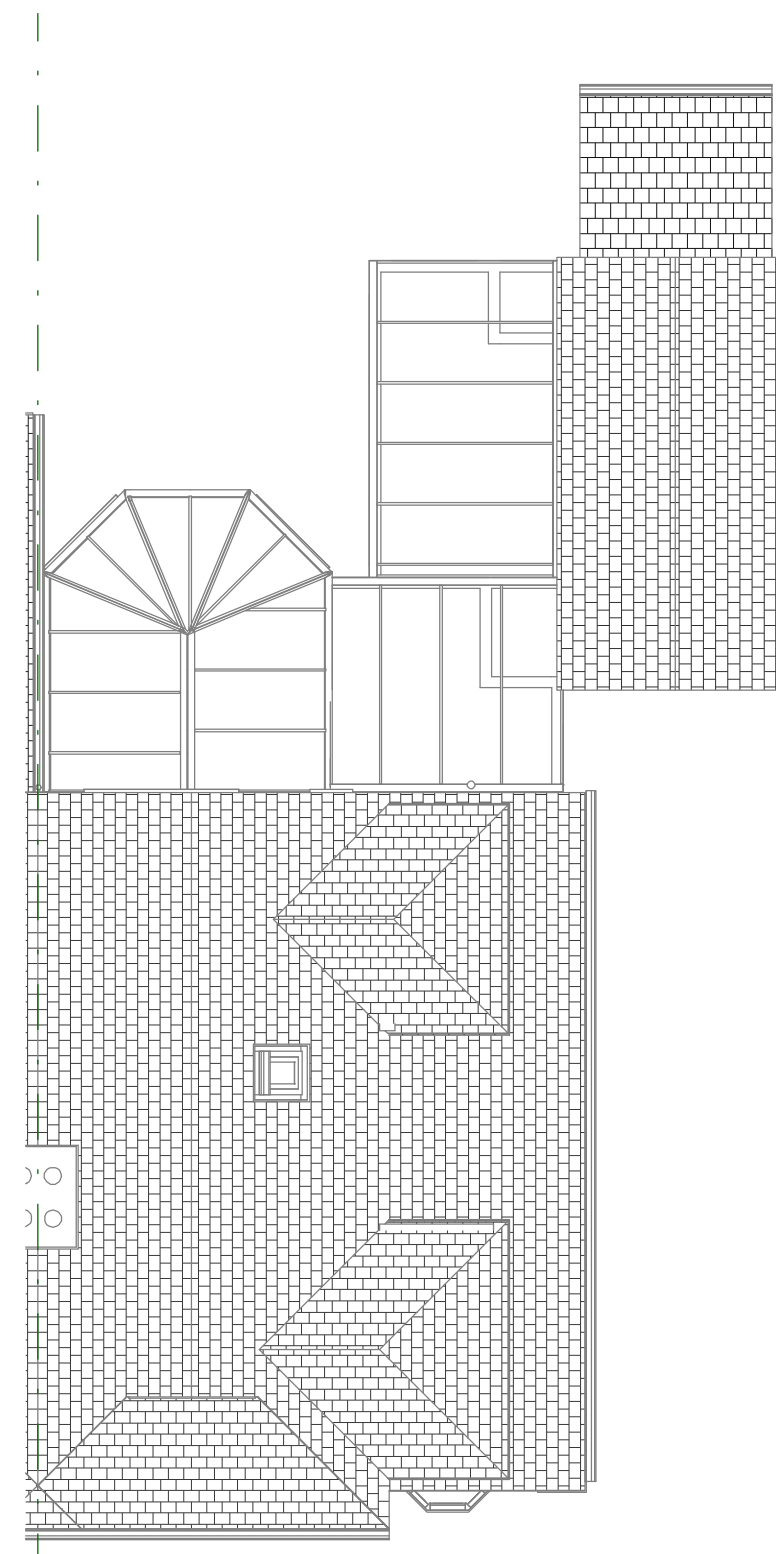
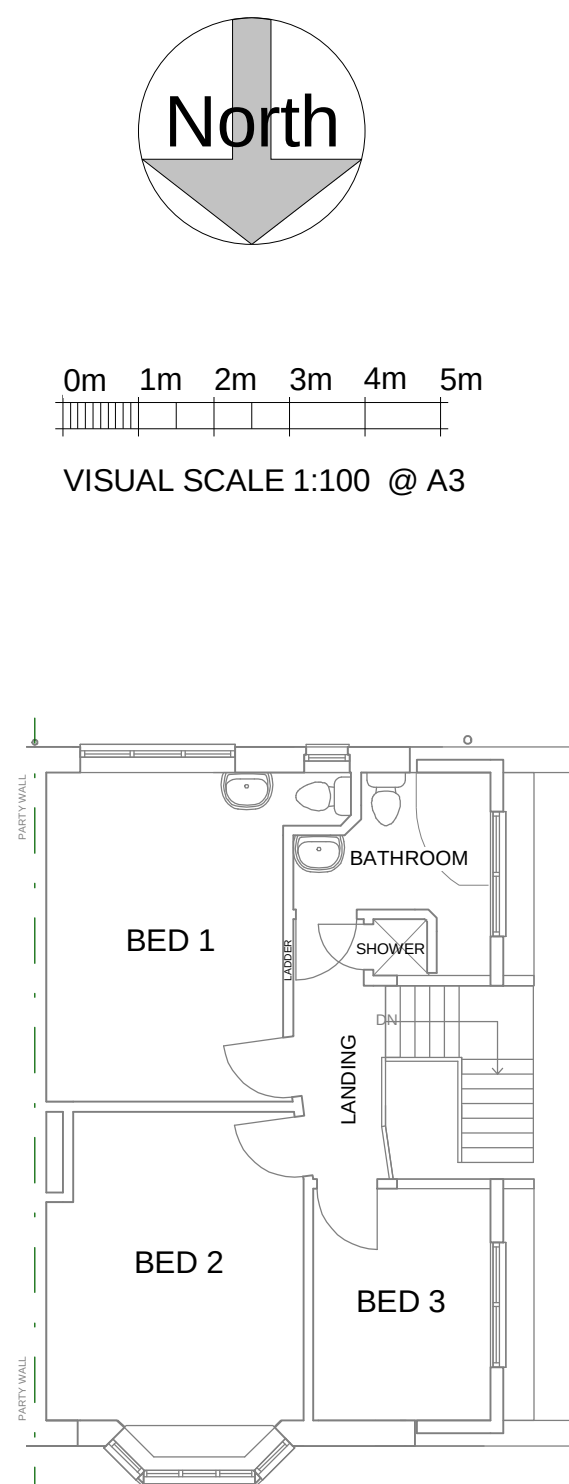


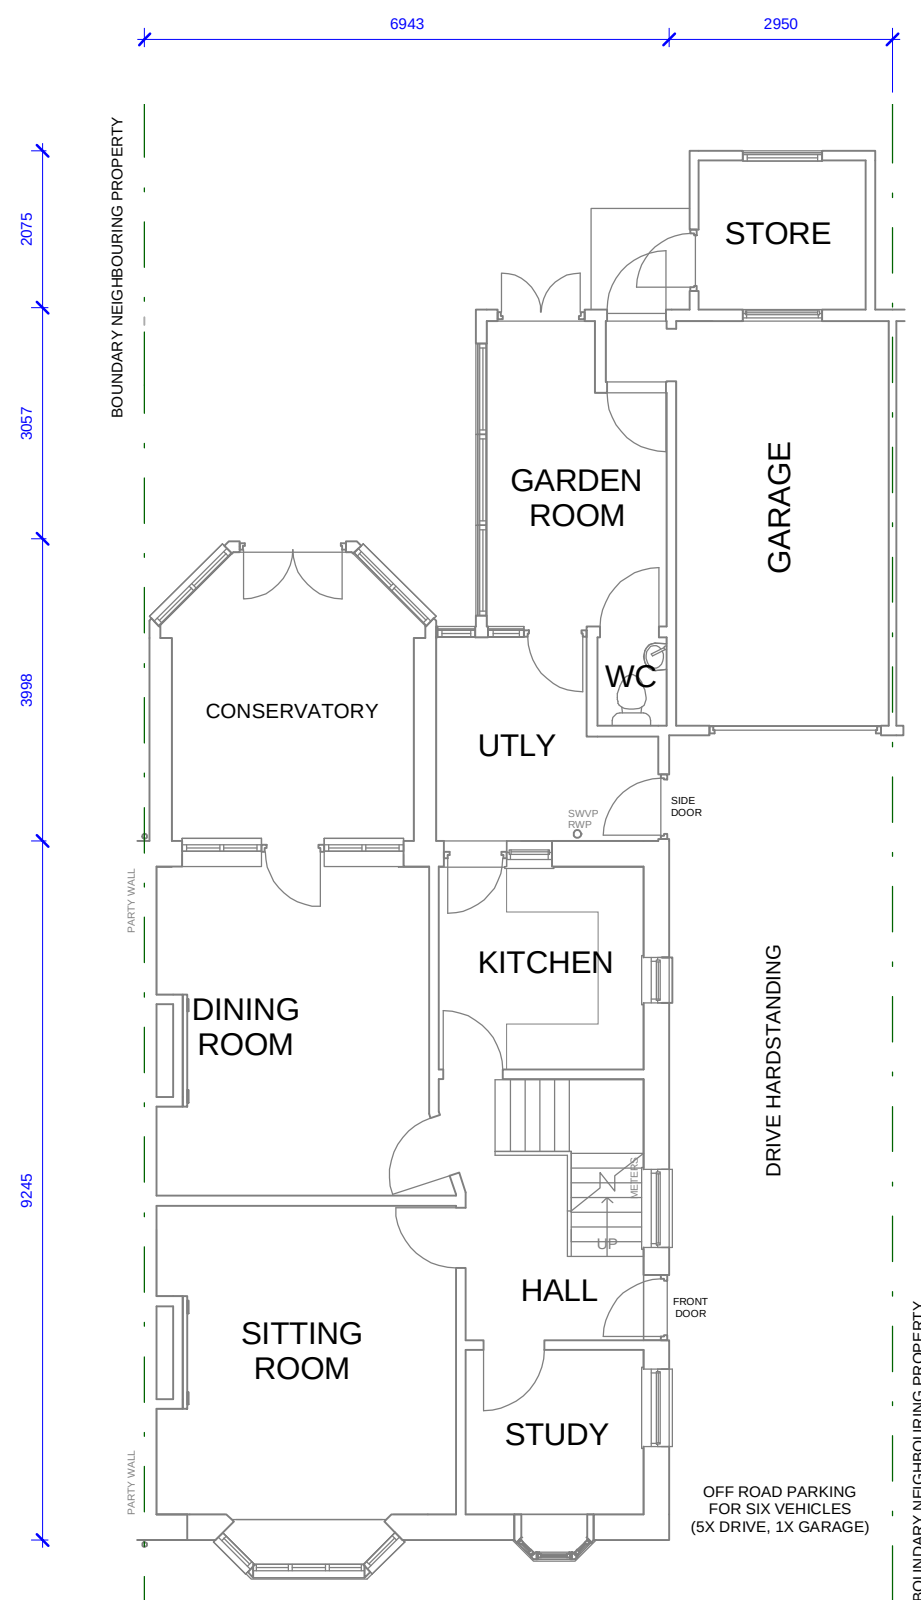

The Planning Service
Office, 135 North Lane
Clanfield, Waterlooville
Hampshire PO8 0RL

T: 023 92 597364
F: 0845 519 1103
E: info@theplanningservice.co.uk

Scale is correct when printed to the stated ISO size. Figured dimensions are to be used in preference to scaled sizes and all dimensions must be checked on site by the contractor before commencing work. All dimensions in mm (millimeters) unless otherwise stated.

The contractor is to ensure the works are inspected and completed to the satisfaction of the local authority. Compliance with building regulations is not to be assumed.

No deviation from this drawing will be permitted without the prior written consent of the designer. Under the provisions of the copyright act 1988, the copyright of this drawing and the work contained therein remains the property of the designer (the planning service), and may not be reproduced in any form whatsoever without prior written consent.

Under the construction (design and management) regulations 2015 (CDM2015), all design work for both residential and commercial development are to conform to those regulations.

E&EO.

Mr & Mrs Boyd

20 The Dale,
Widley,
Waterlooville
PO7 5DE

EXISTING FLOOR & PLANS

Project number	195.1
Date	28/02/2017
Drawn by	JJ
Project Status	Planning

E004

Scale	1 : 100
-------	---------