



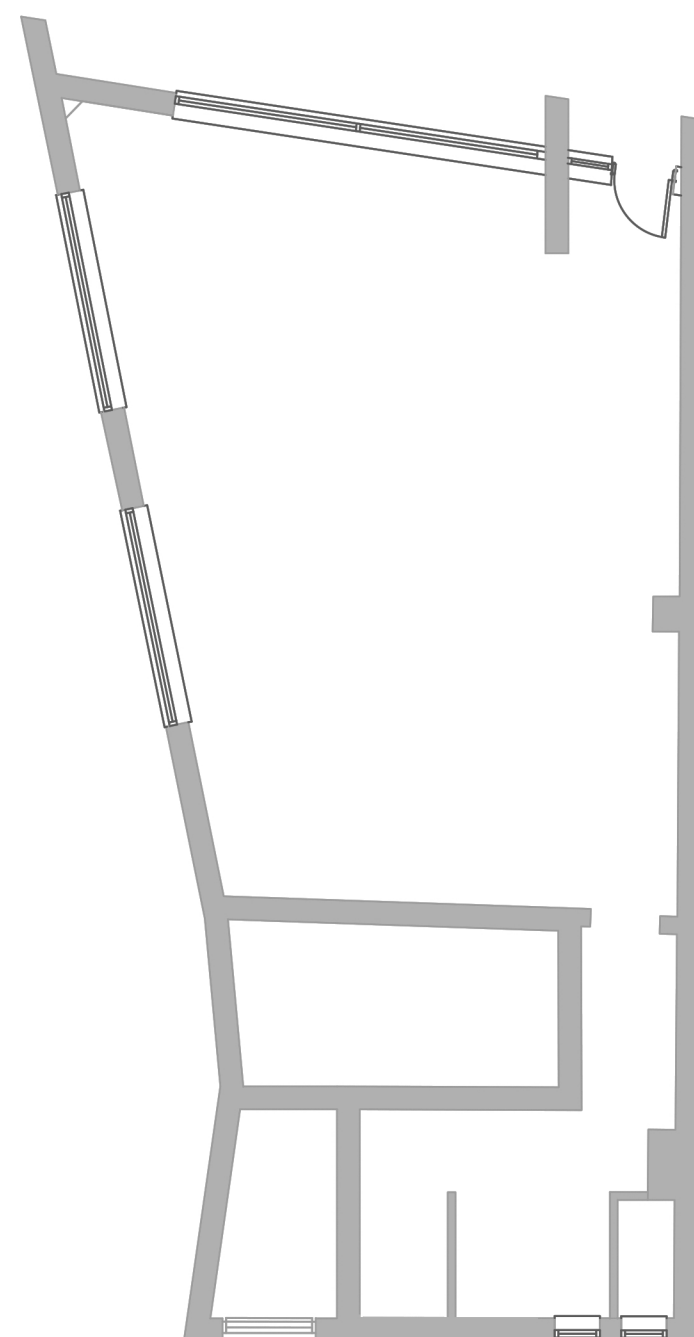

Existing Plans 1:100 @A3

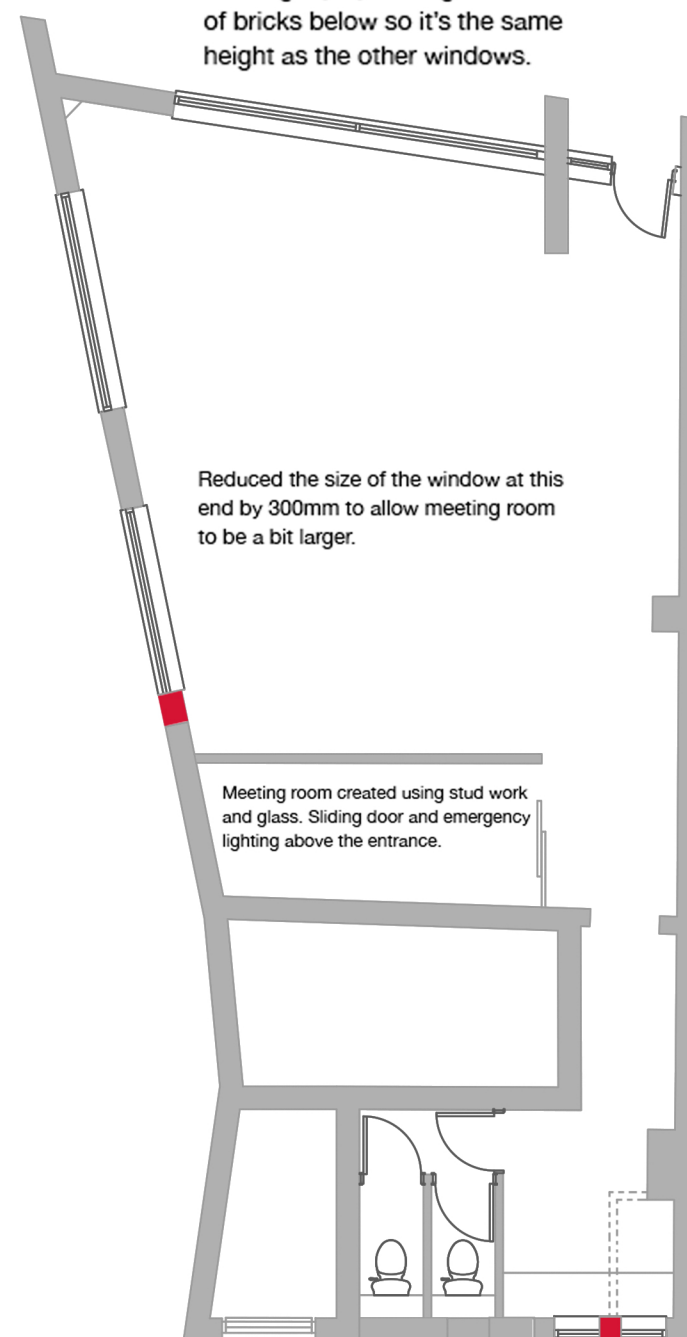

Proposed Plans 1:100 @A3

Front window is being reduced in size slightly by adding three courses of bricks below so it's the same height as the other windows.

Reduced the size of the window at this end by 300mm to allow meeting room to be a bit larger.

Meeting room created using stud work and glass. Sliding door and emergency lighting above the entrance.

Existing toilet removed and new toilets repositioned.

Removed central pillar between windows to create single window.

PROJECT:  
Superrb Offices  
The Precinct  
Hayling Island  
  
Existing and Proposed  
Plans

DWG NO: 17021 - 100A

Scale: 1:100  
Drawn by: SM



Sea Salt Studio  
47 Glenthorne Road,  
Portsmouth  
Hants  
07894 084164

hello@seasaltstudio.co.uk  
www.seasaltstudio.co.uk