



PROPOSED PLANS 1:100


Alterations & Additions
81 Andrew Crescent
Waterlooville
PO7 6BG

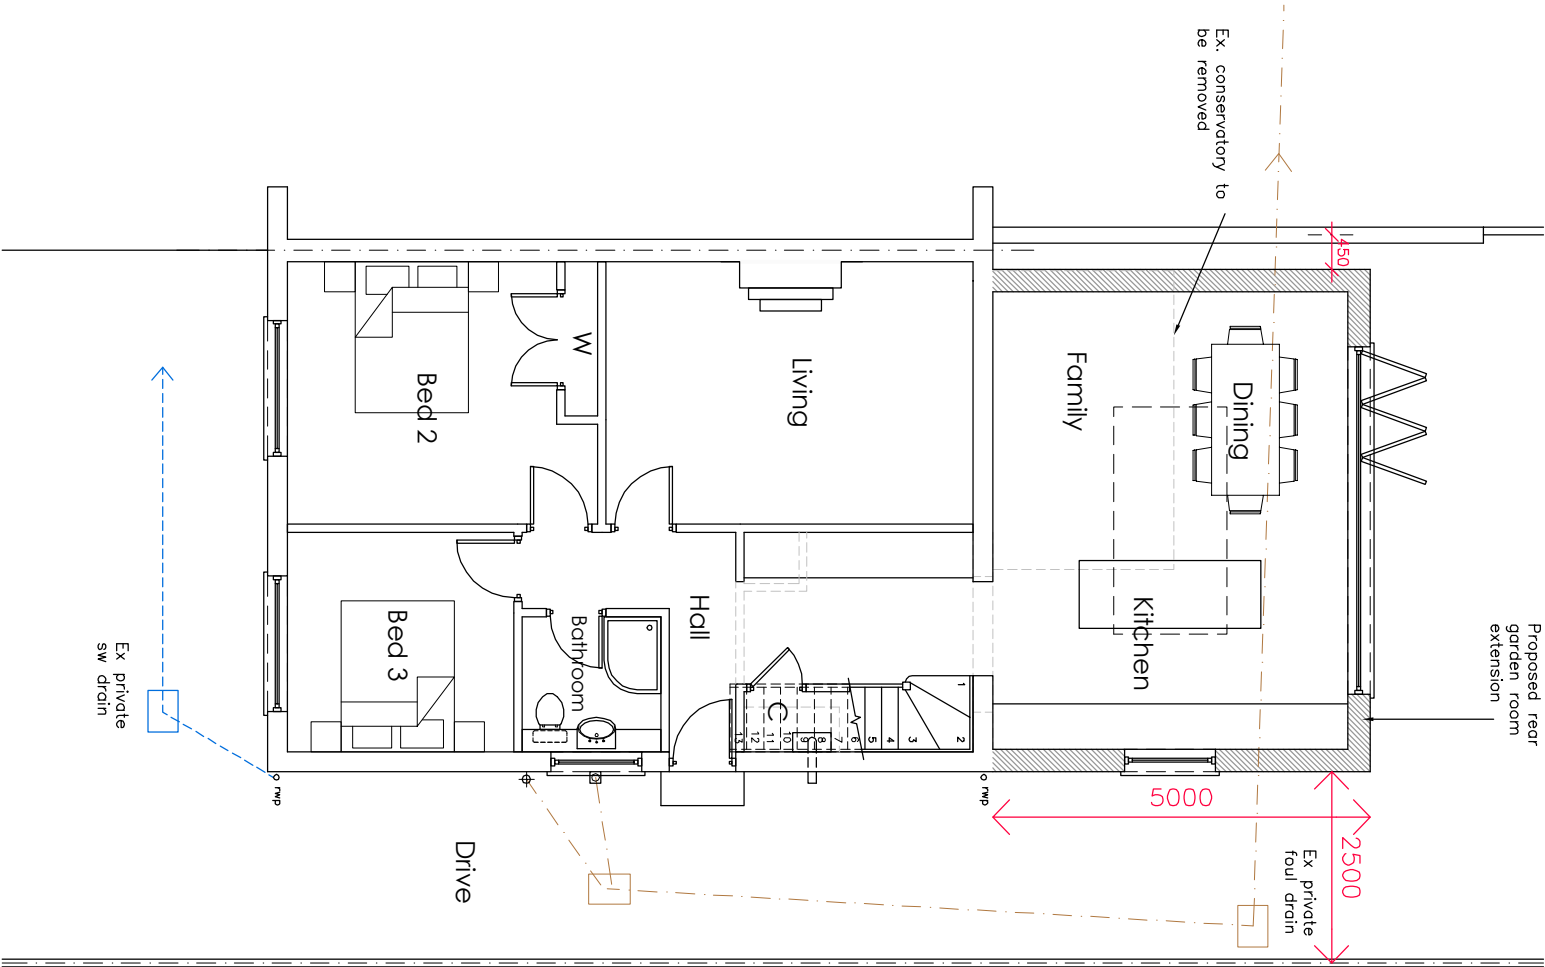

Ground Floor Plan 1:100

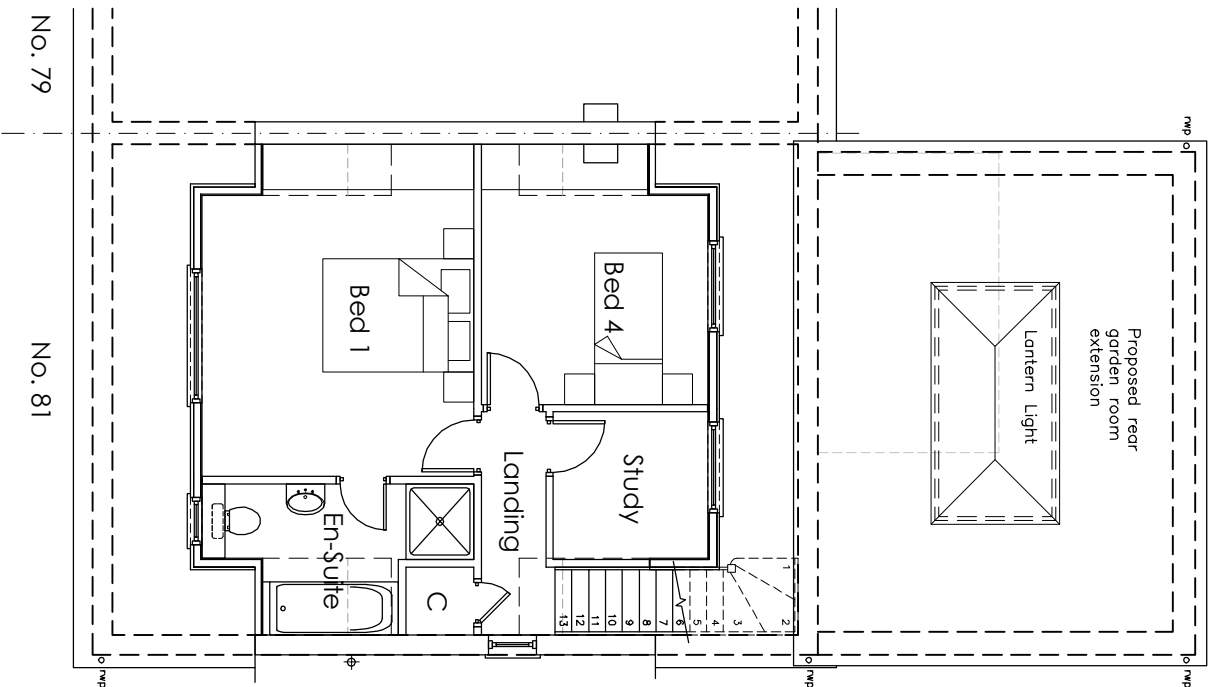

First Floor Plan

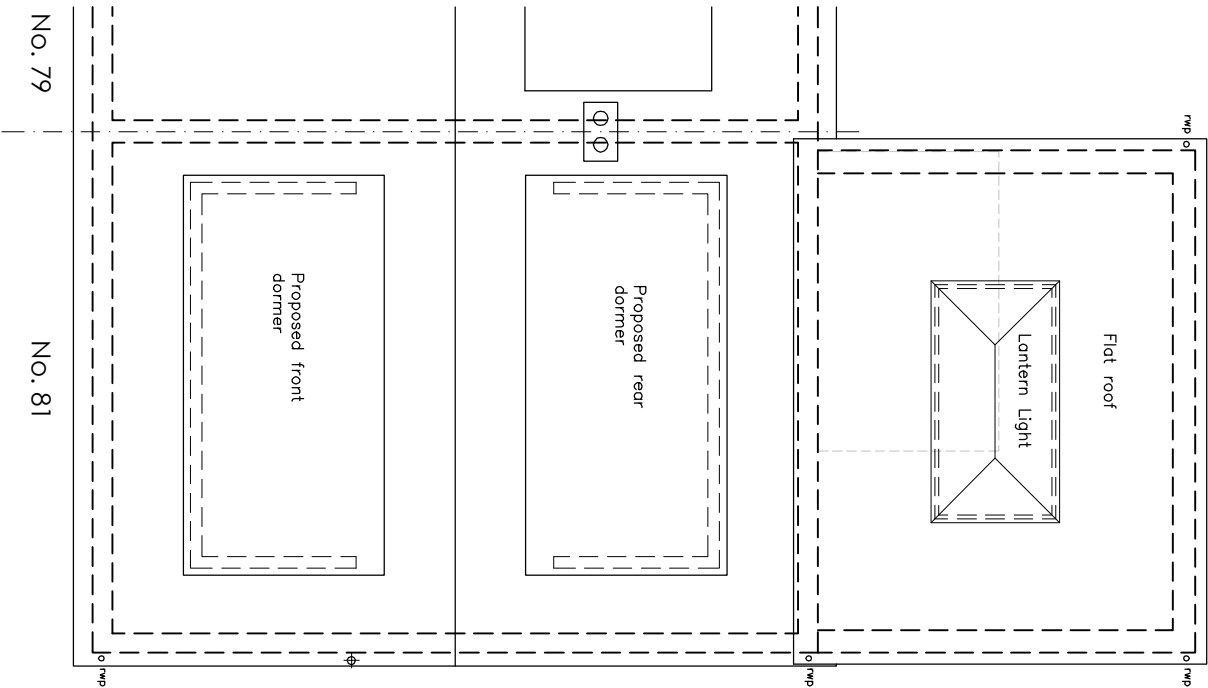

Roof Plan