

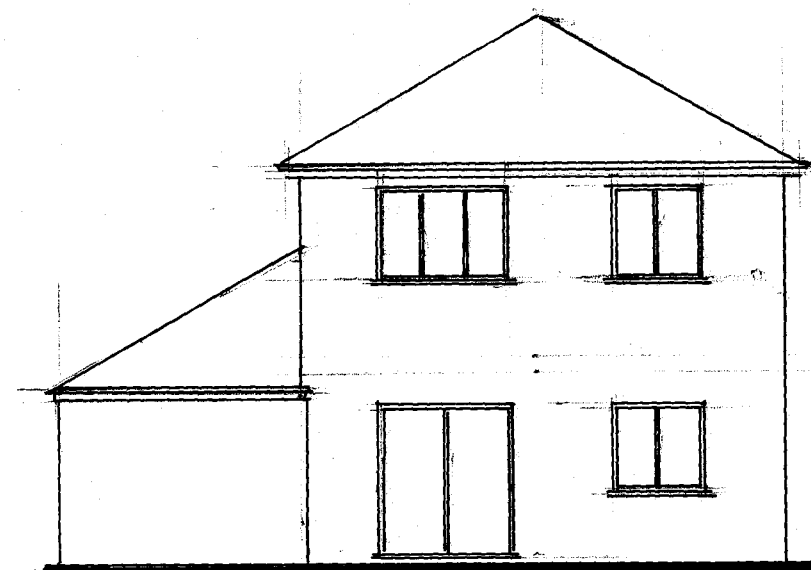
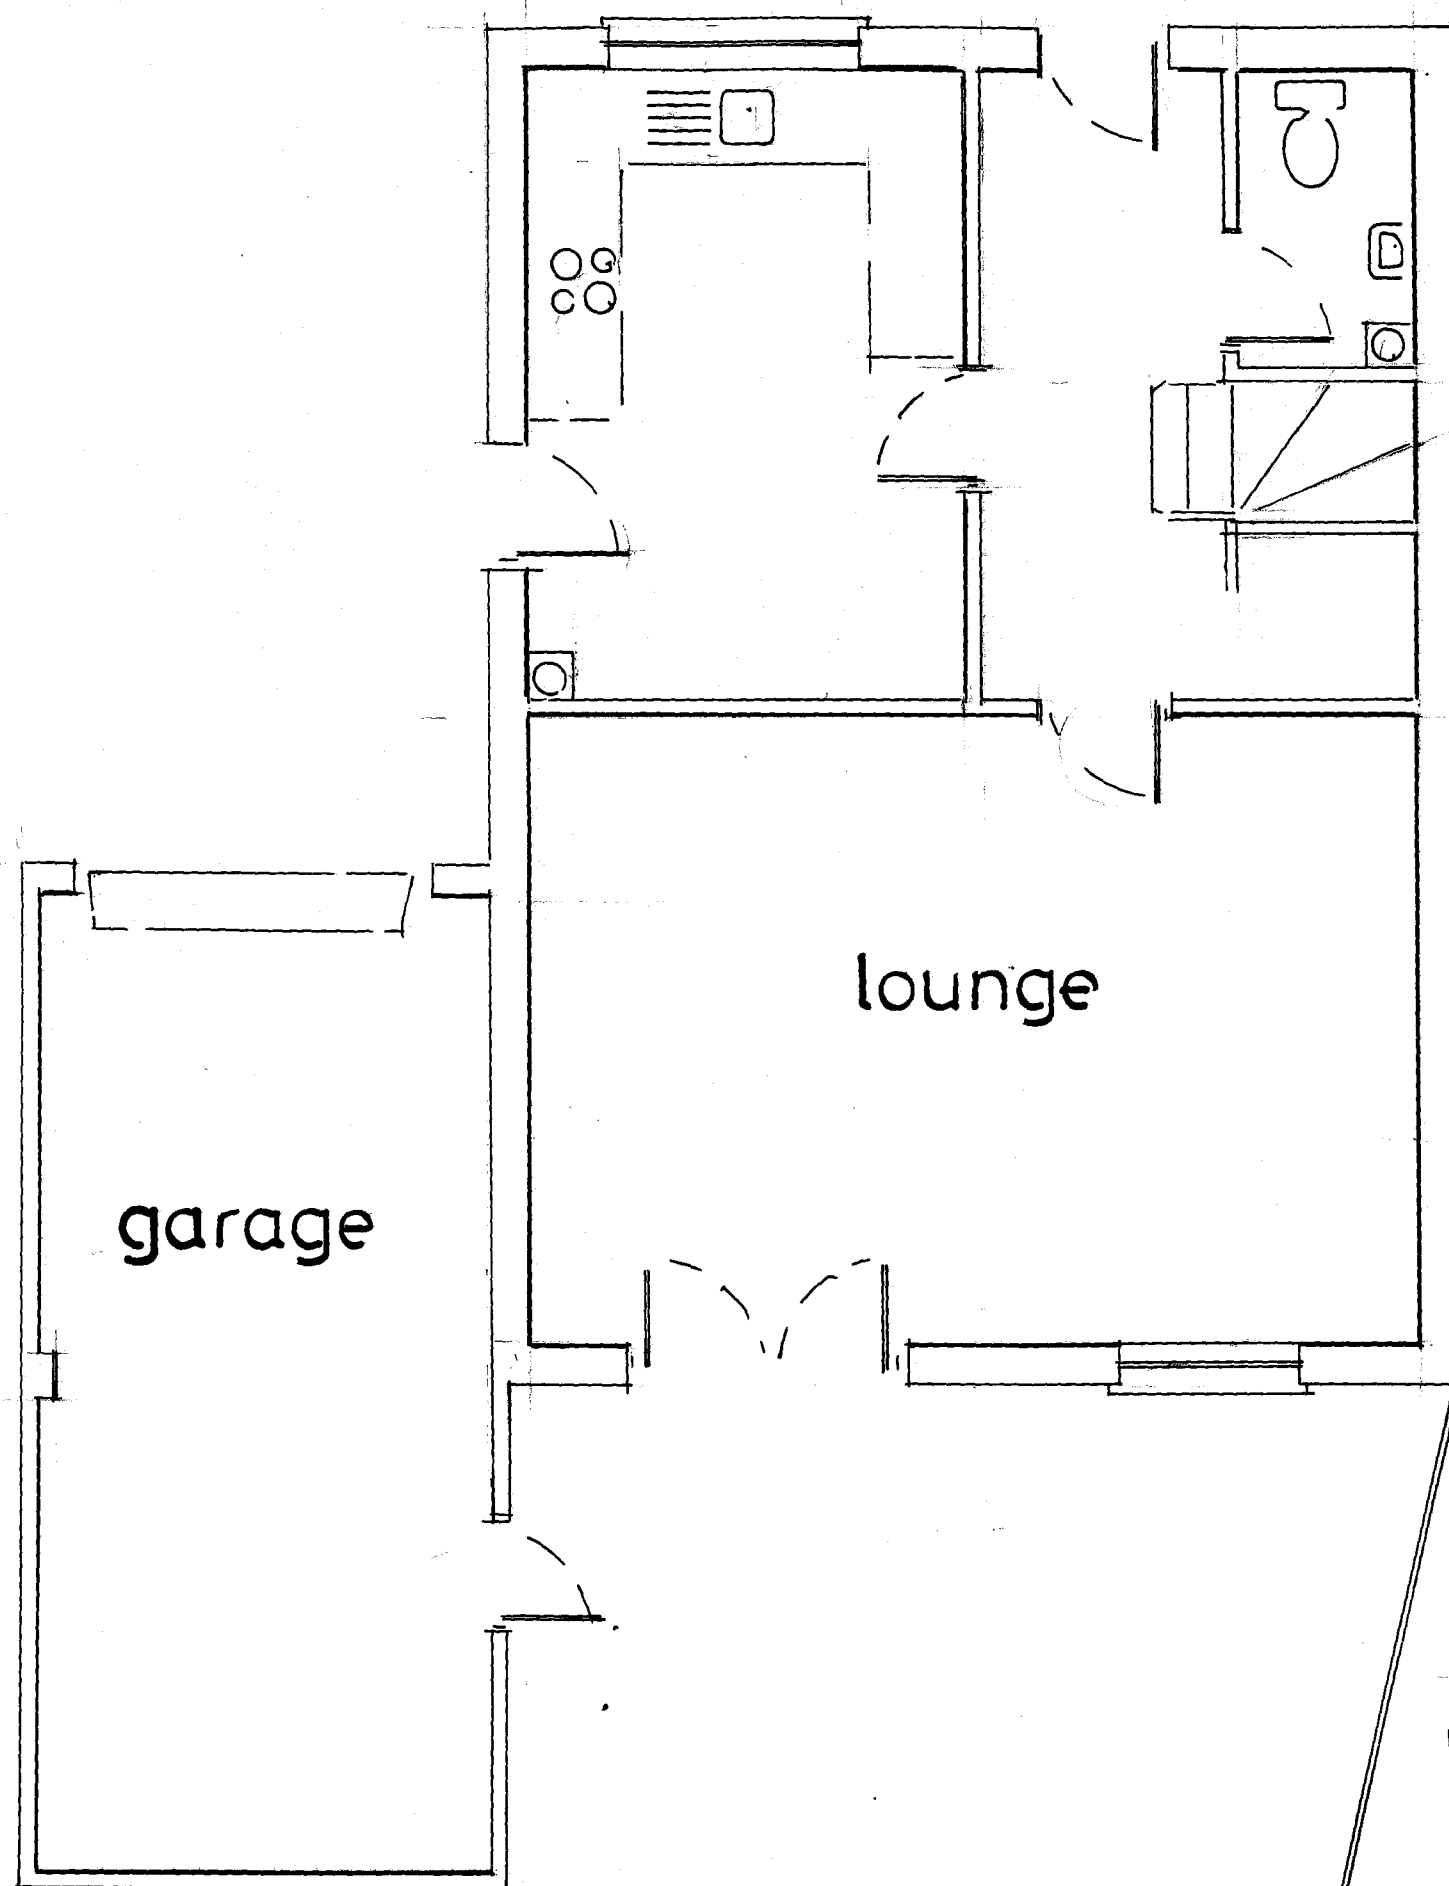


HAVANT DISTRICT COUNCIL
03 AUG 2017
RECEIVED

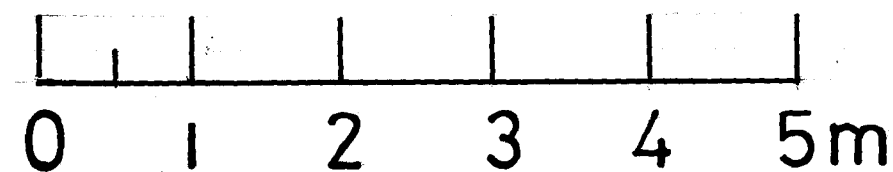

rear

1/100

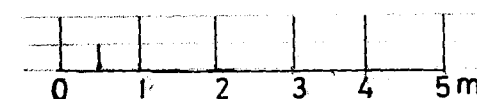

ground

Client	
Shek	
Drawing Title	
Pineleigh PO9 INU	
P1	Scale 1/50
existing	