



HAVANT BOROUGH COUNCIL
DEVELOPMENT CONTROL
3 1 MAY 2017
RECEIVED

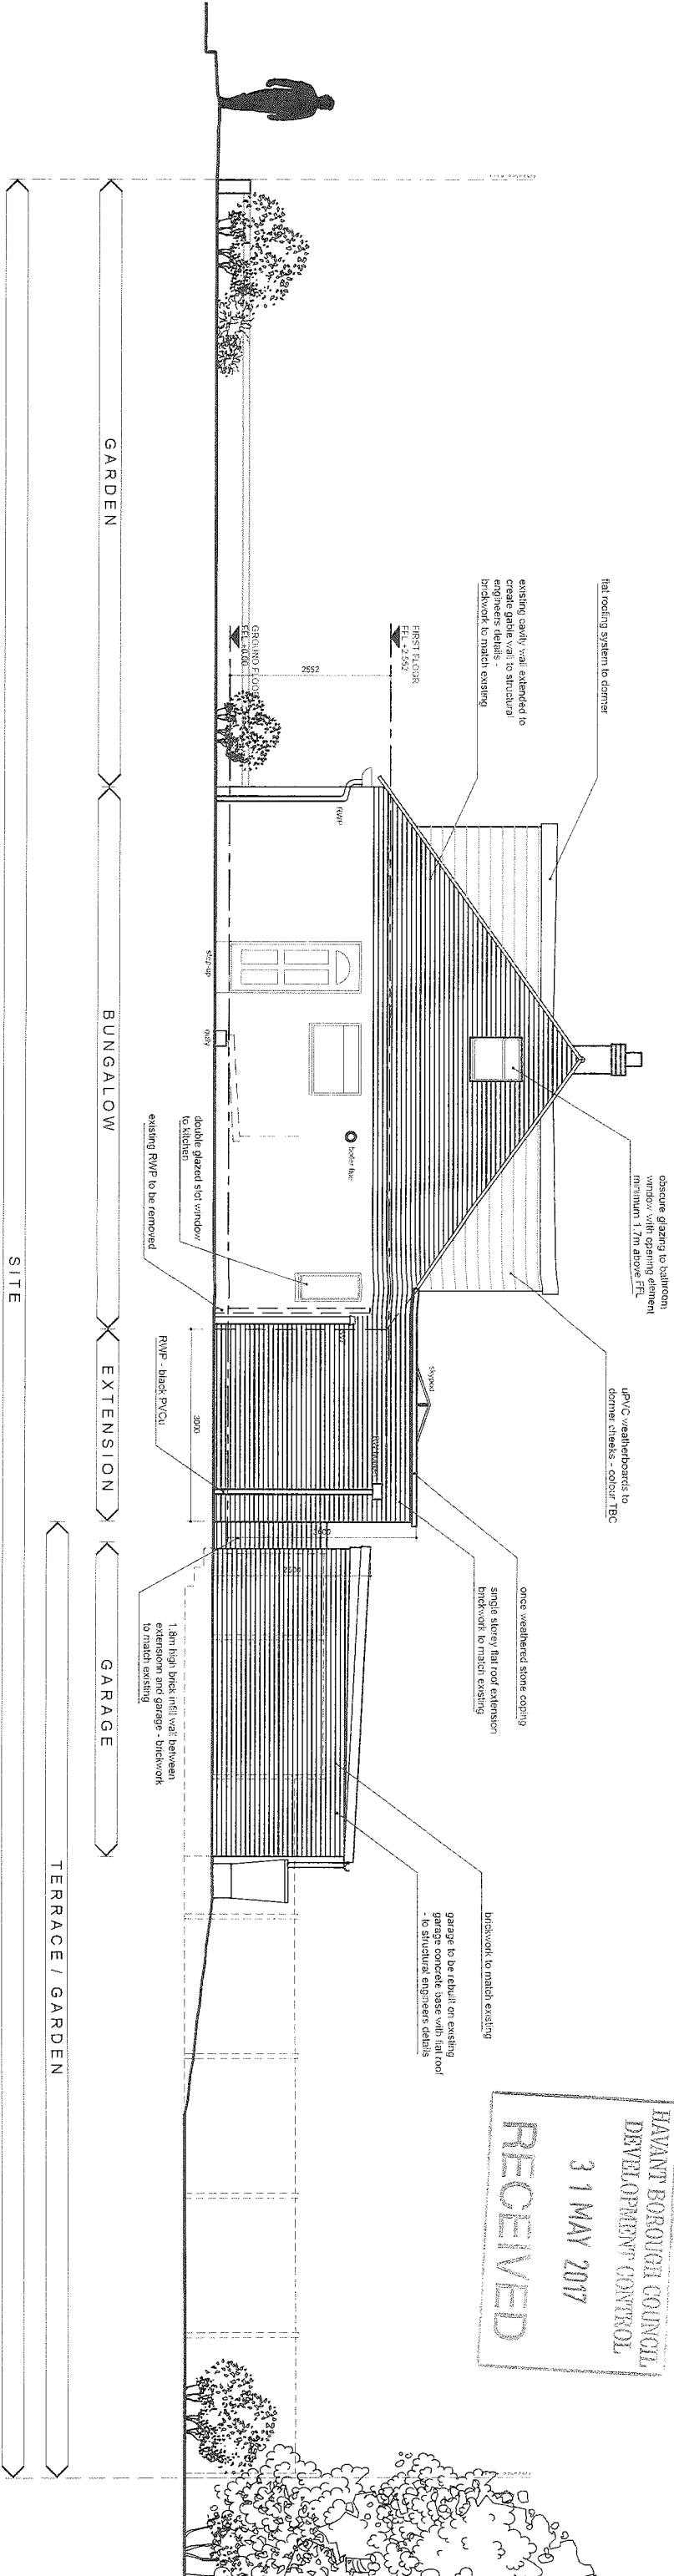

south east elevation - side 1:100

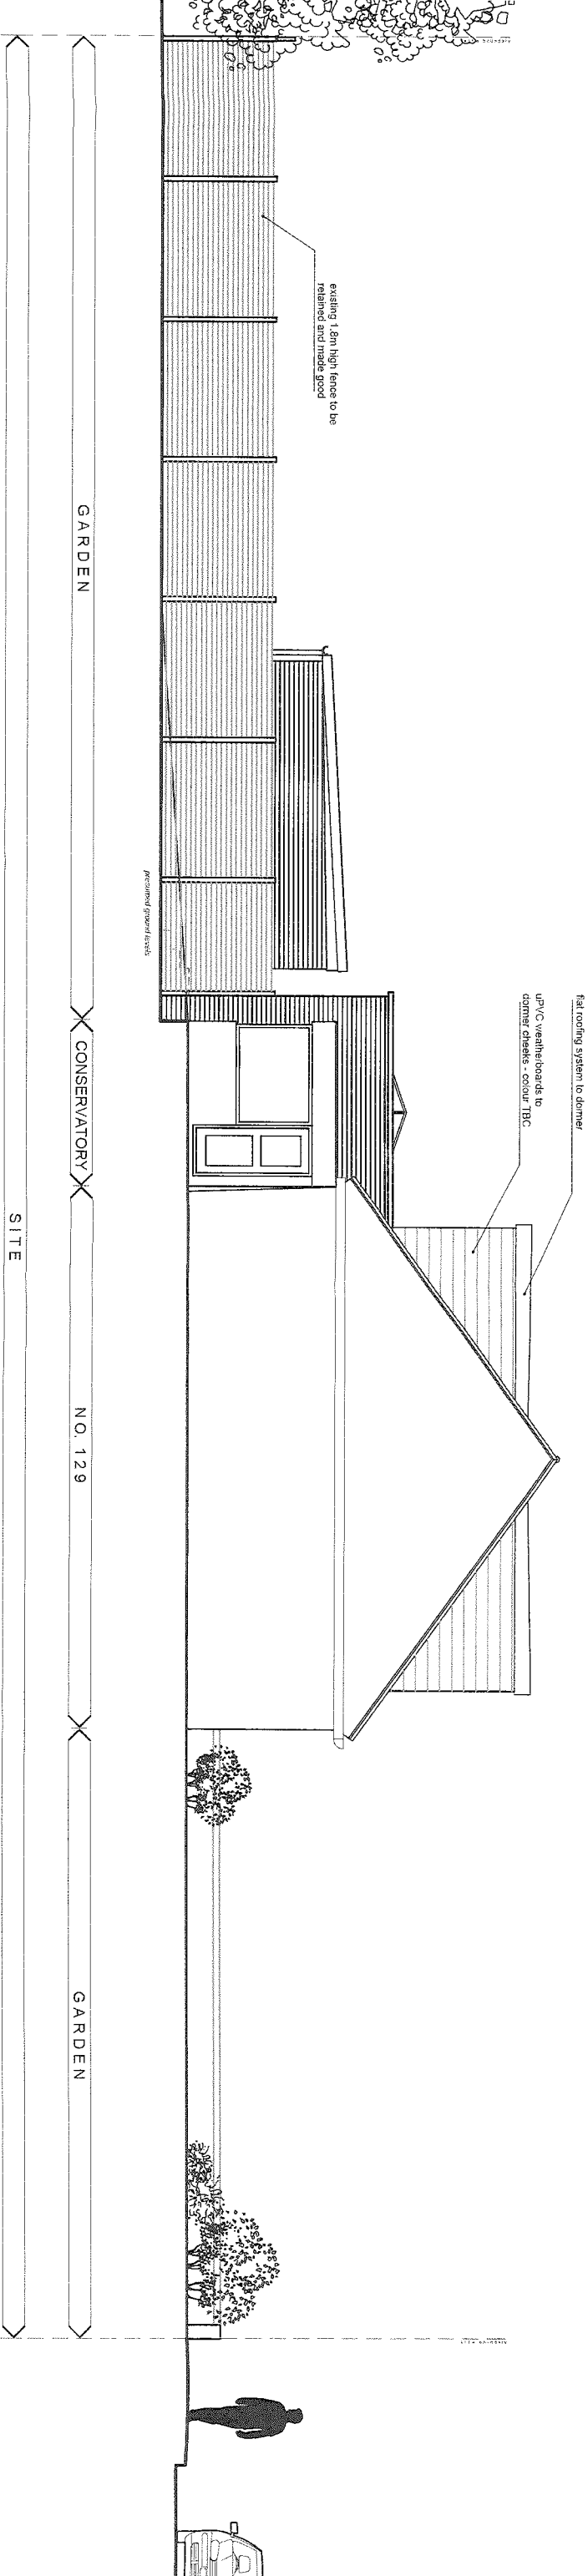

west elevation - side 1:100