



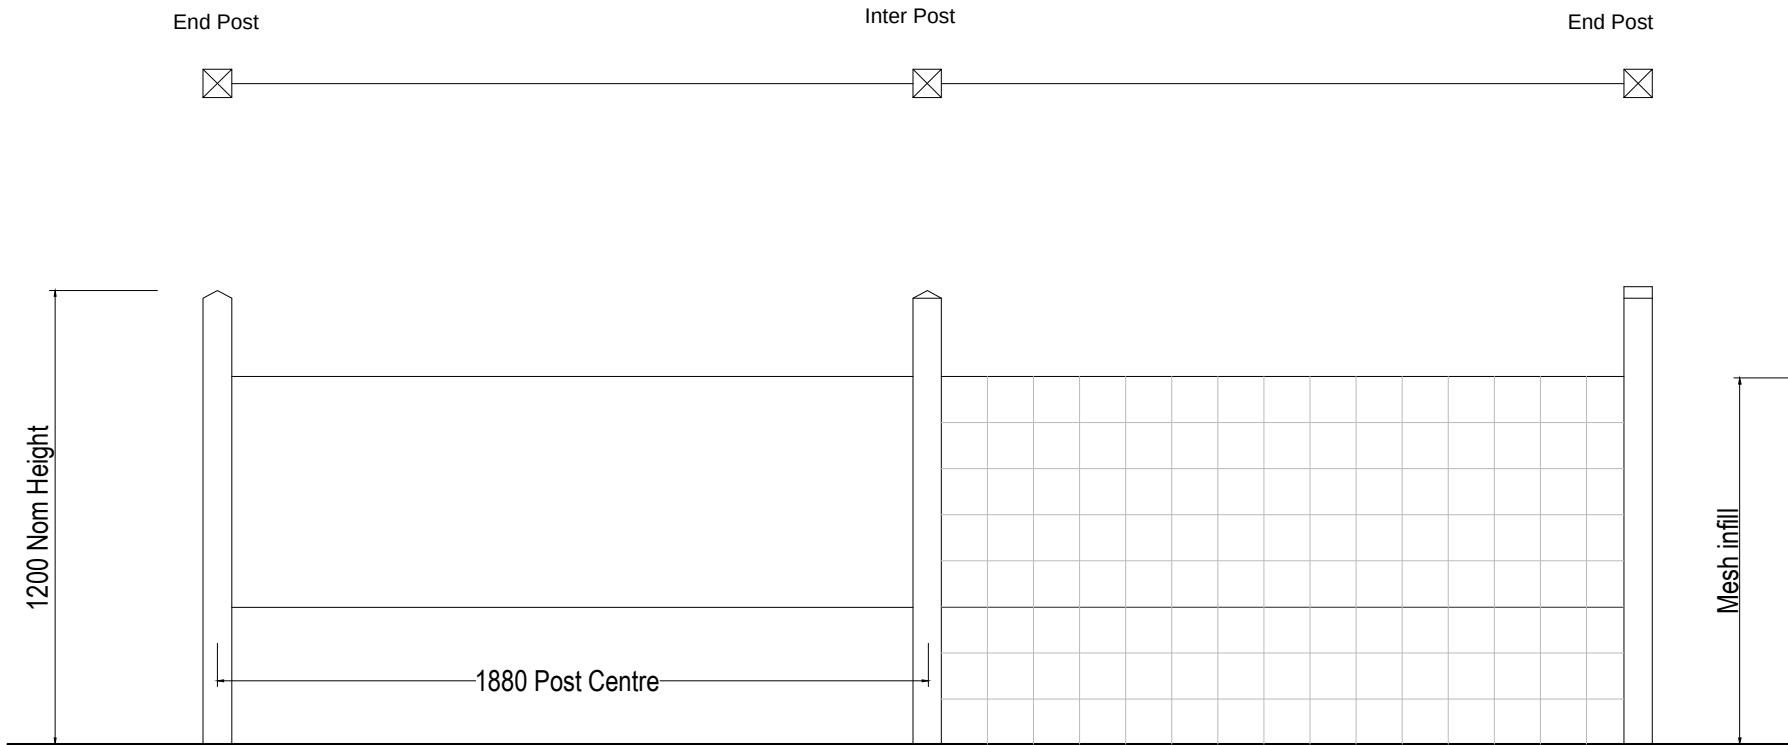


Post & Wire Fencing
(scale 1:20)


Shaped Open Rails with Shaped Posts
(mesh infill at low level in private gardens for animal proofing)
(Plots 1 to 3, 15 to 24)

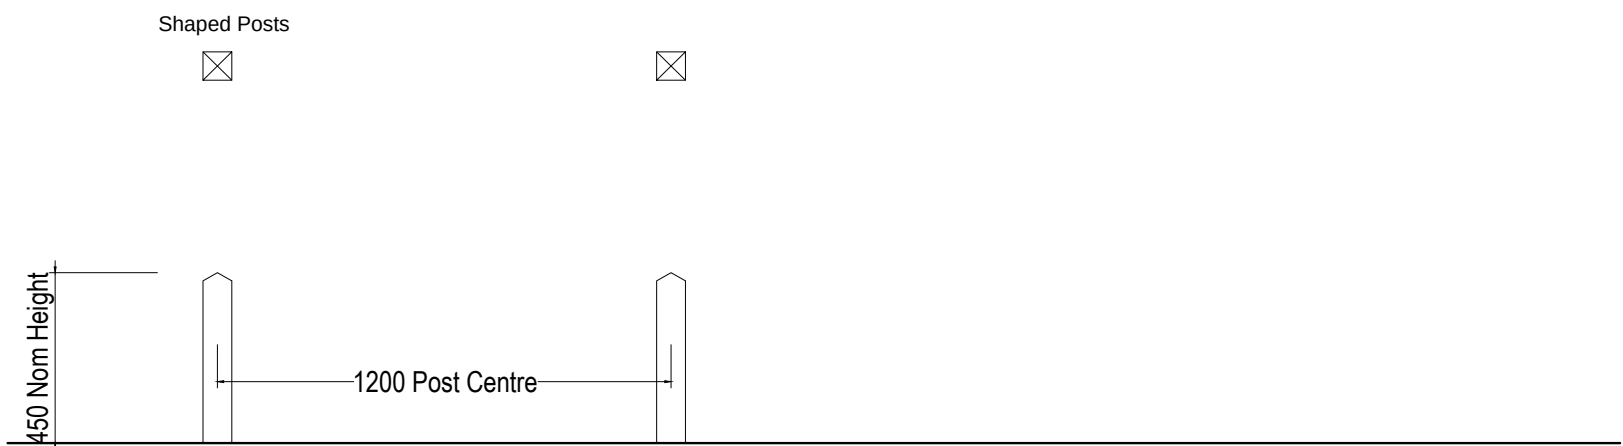


Dragon tooth fencing
(scale 1:20)

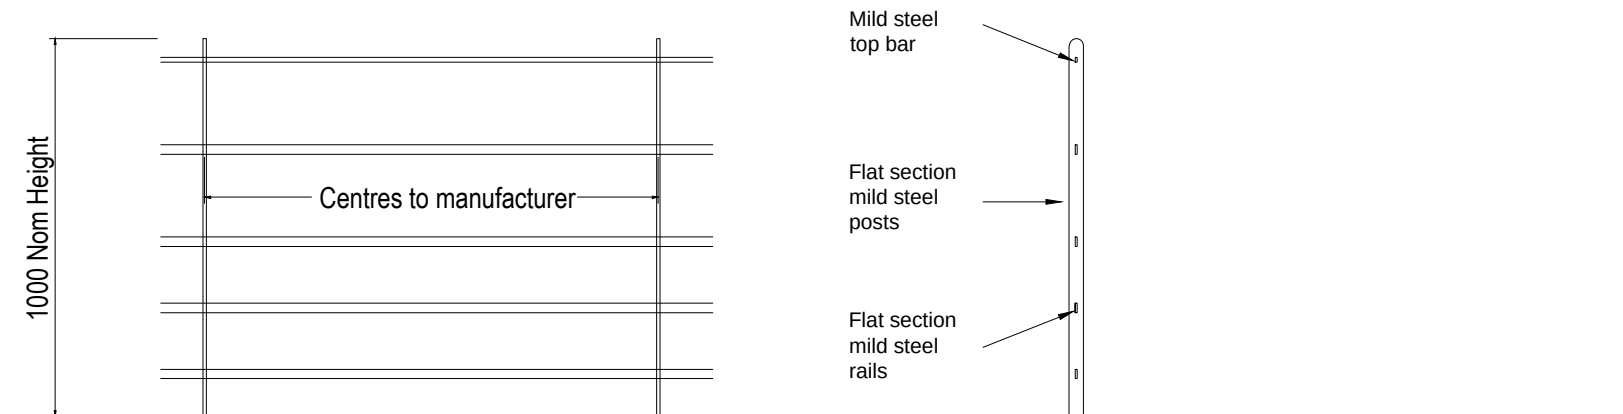

Estate railings
(scale 1:20)


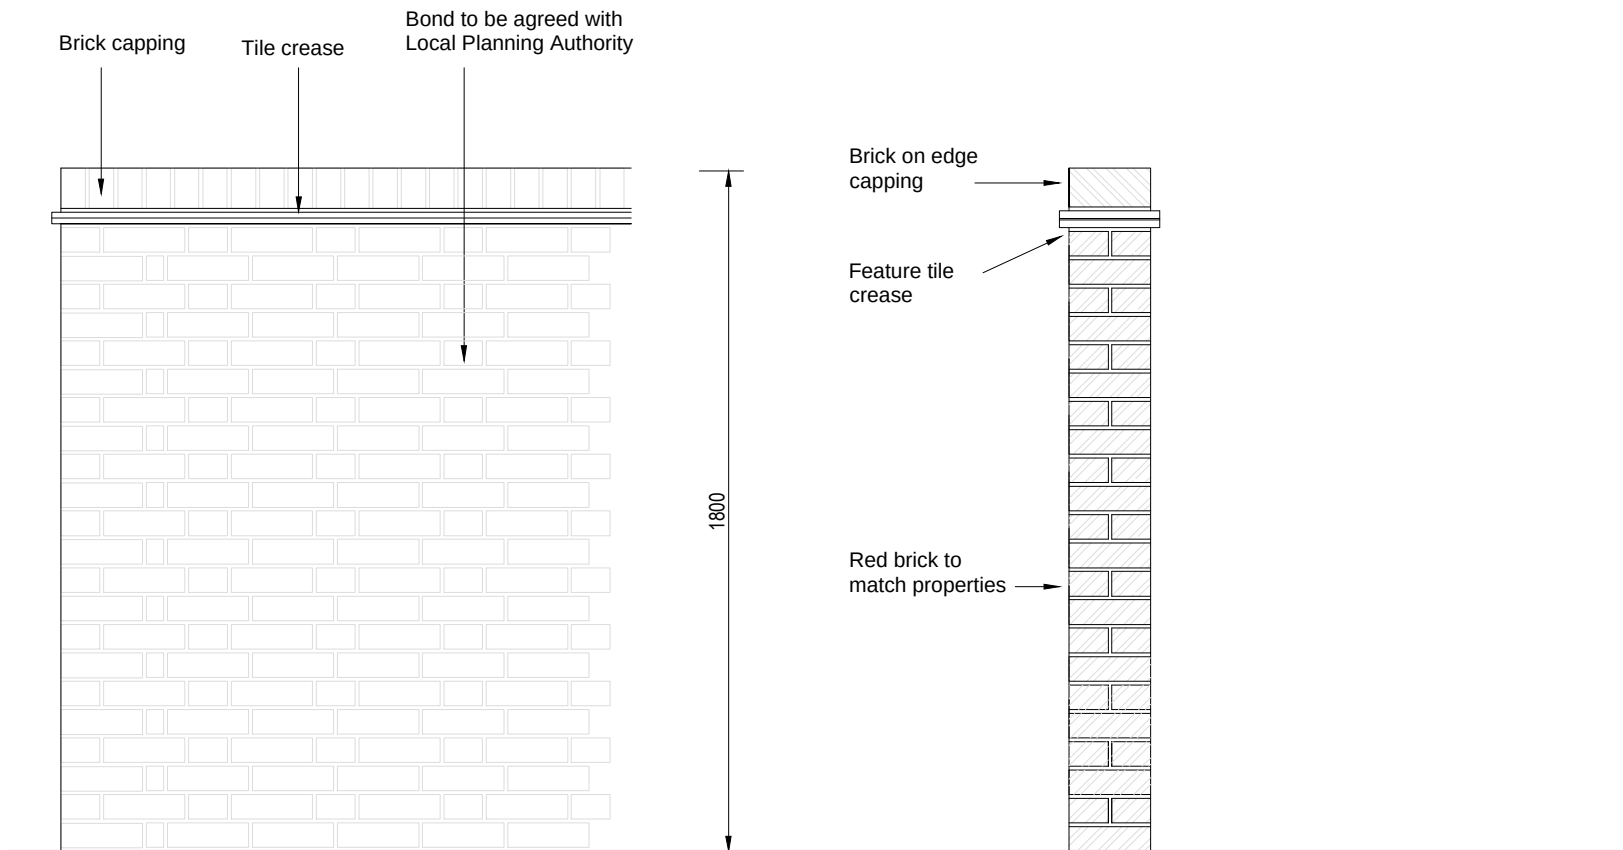


Boundary Wall Details
(scale 1:20)

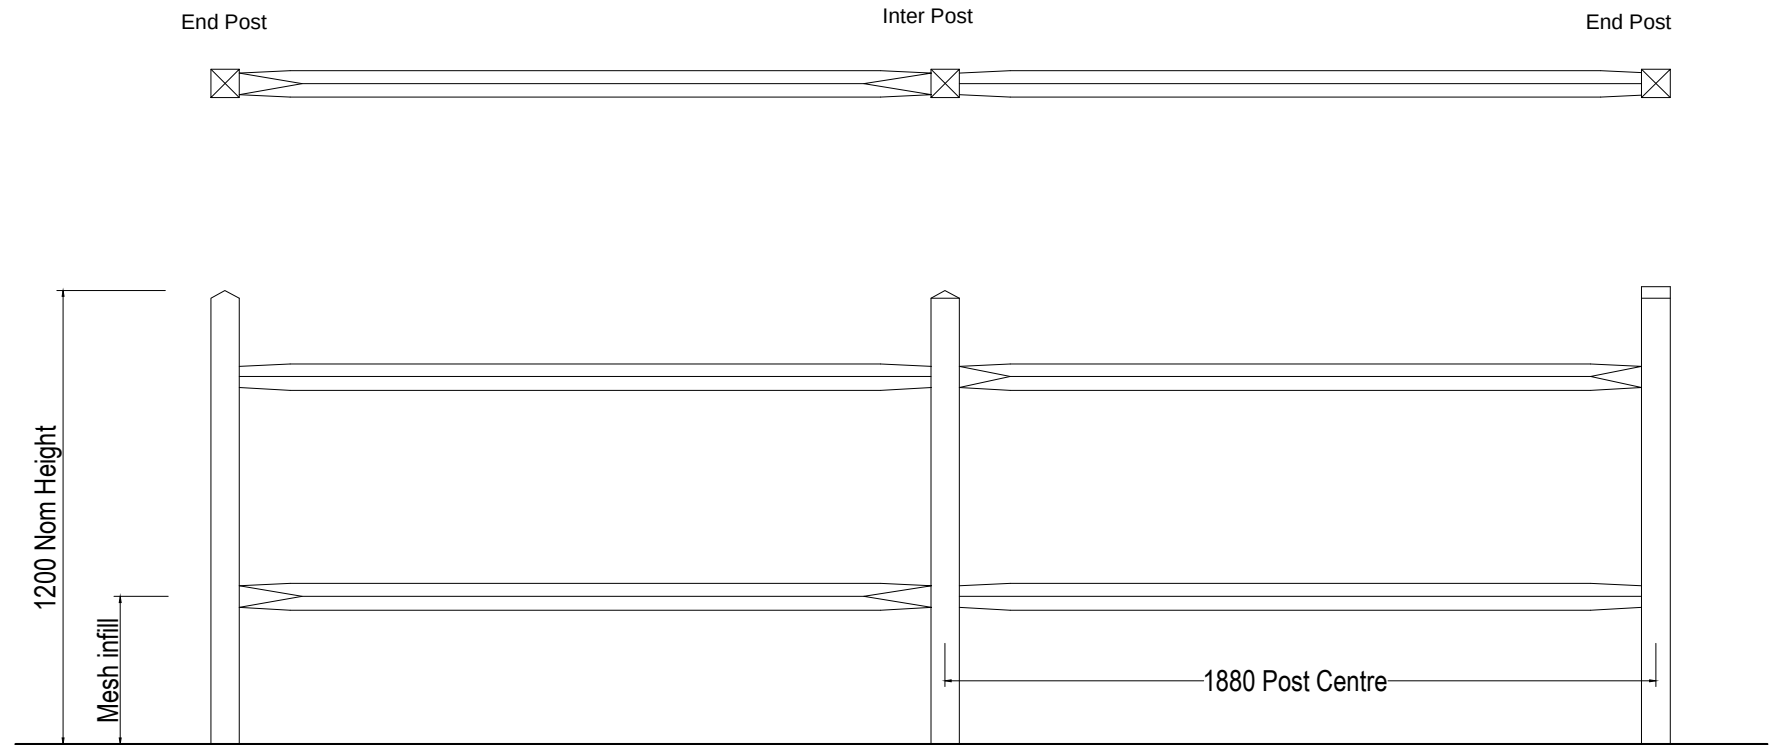


Post & Rail Fencing
(scale 1:20)

Shaped Open Rails with Shaped Posts
(mesh infill at low level in private gardens for animal proofing)
(Plots 114 to 119, 124 to 125)

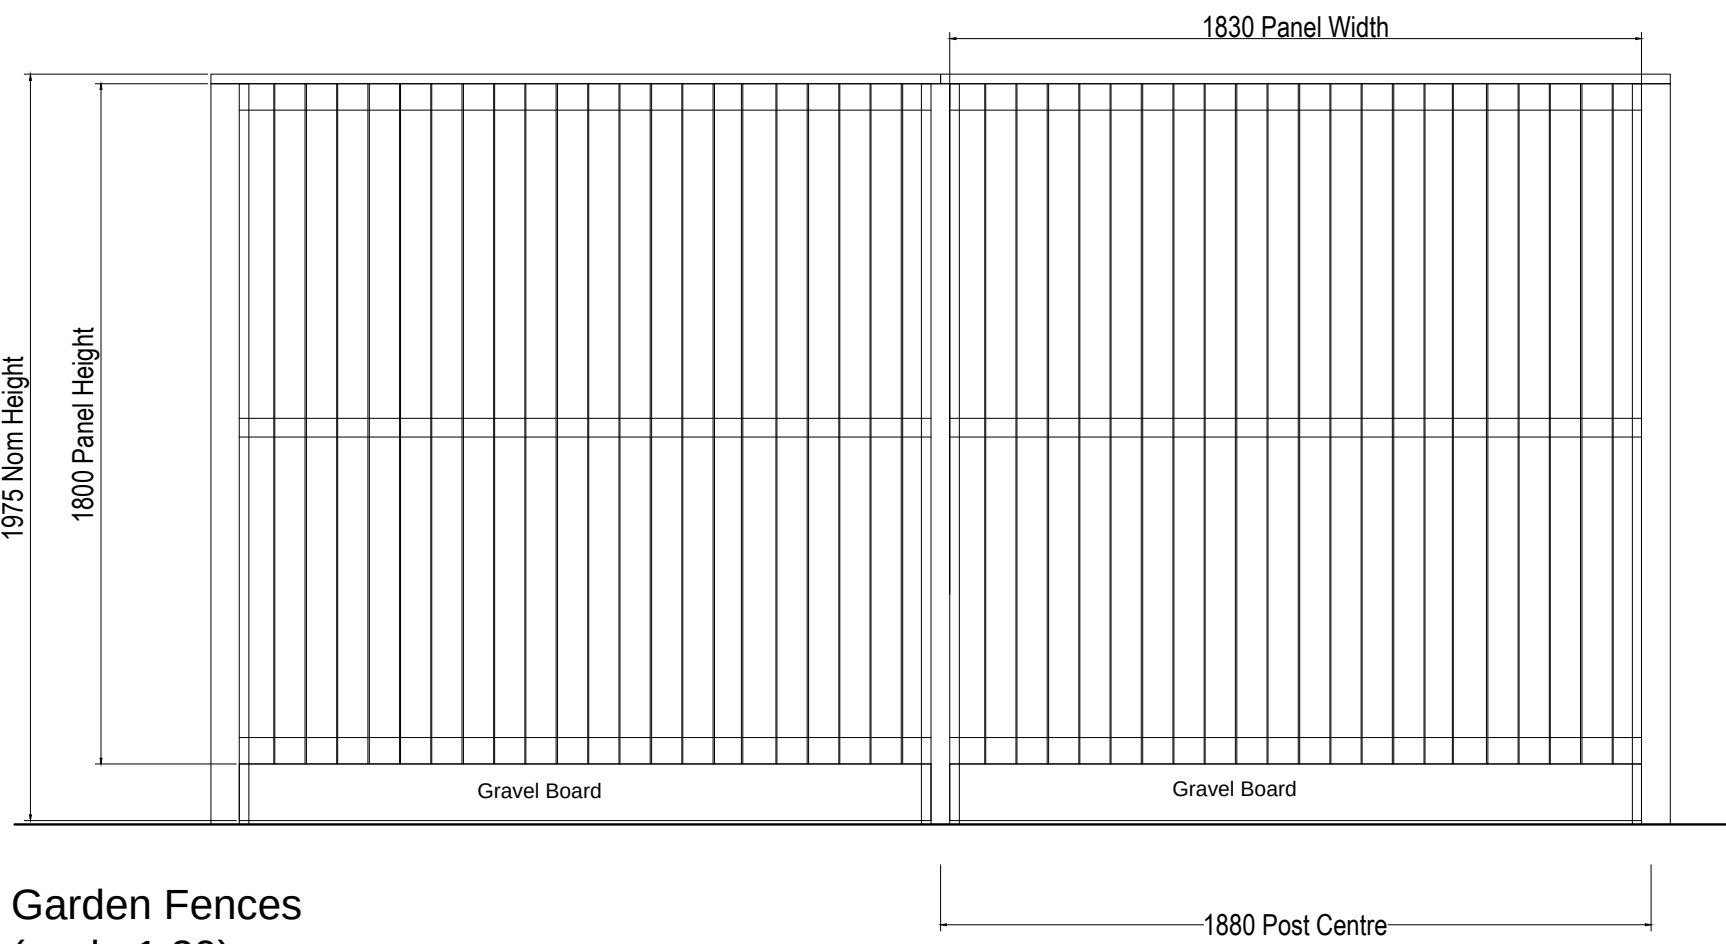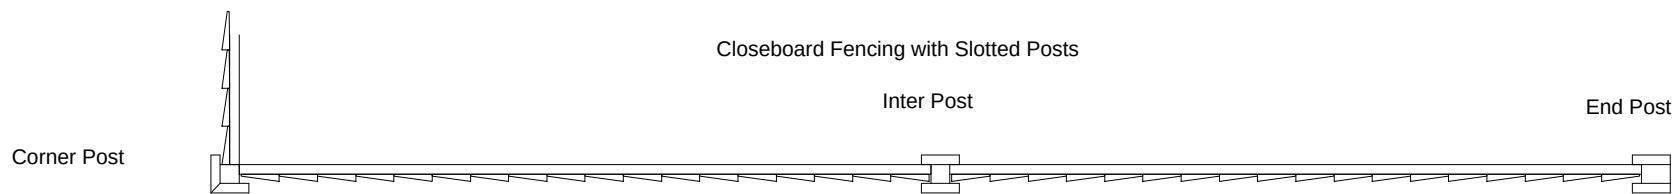

Garden Fences
(scale 1:20)

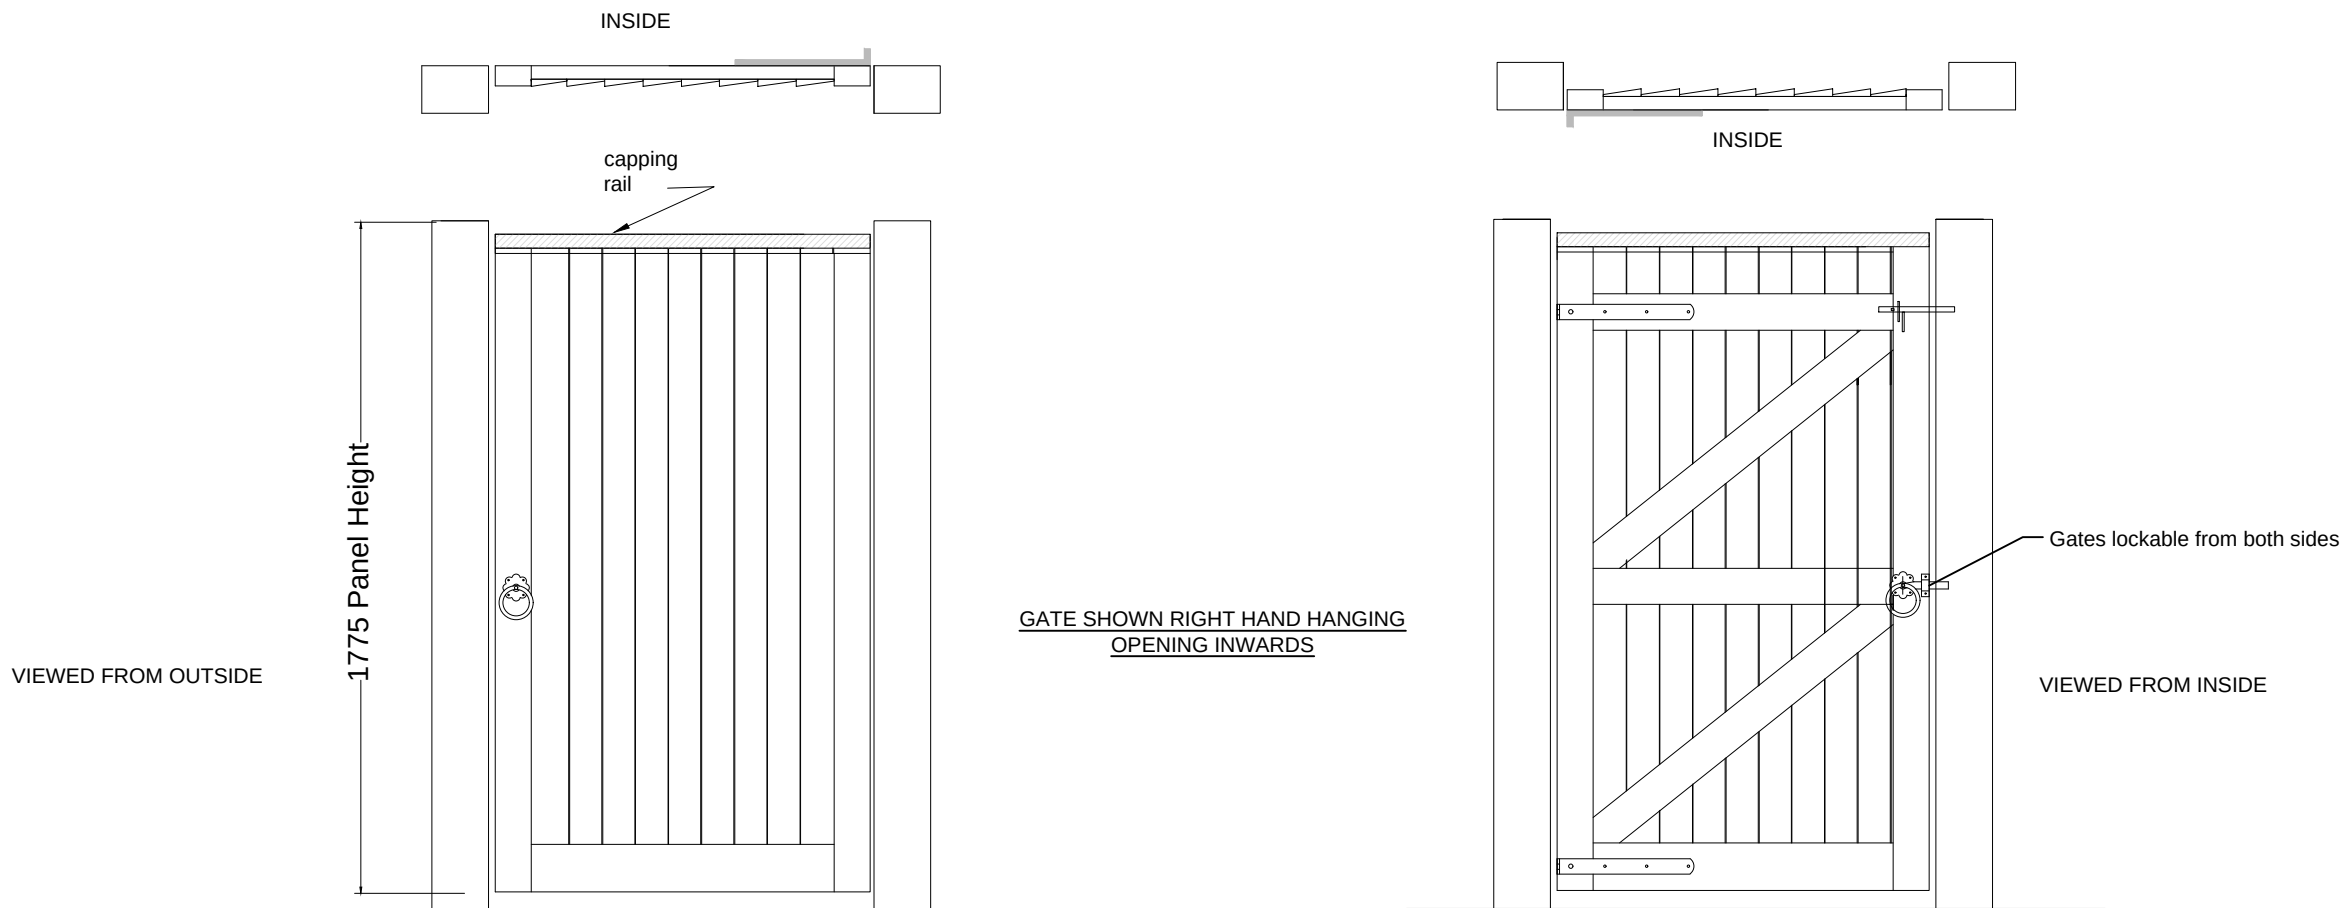

Garden Gates
(scale 1:20)

REV.	DATE	REVISIONS:	By	REV.	DATE	REVISIONS:	By	REV.	DATE	REVISIONS:	By
x	xx/xx/xx	xxxxx	xx								

For Planning

CLIENT:	Bellway Homes Limited (Wessex)	PROJECT:	Land West of Horndean Road Emsworth	Broadmeade House Farnham Business Park Weydon Lane Farnham Surrey GU9 8QT Tel. 01252 267878 info@osparchitecture.com www.osparchitecture.com
SCALE:	1:20 (A1 ORIGINAL)	DRAWING:	Boundary Details	
DRAWN:	GJE	16386	P175	—
DATE:	13.03.17			

OSP ARCHITECTURE
O'KEEFE SCANLON LIMITED