



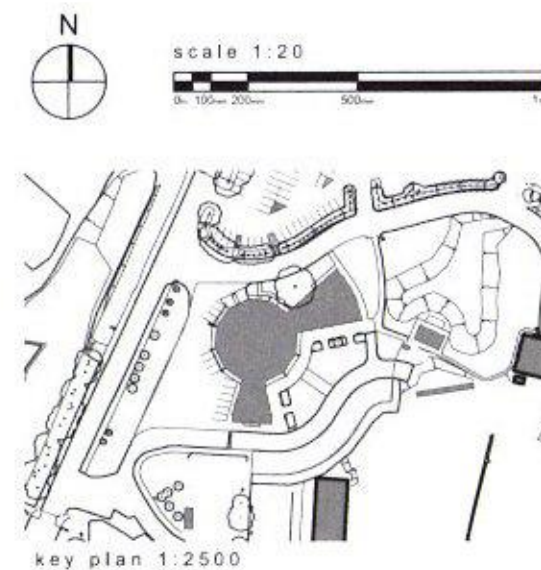

proposed sketch ground floor threshold 1:20

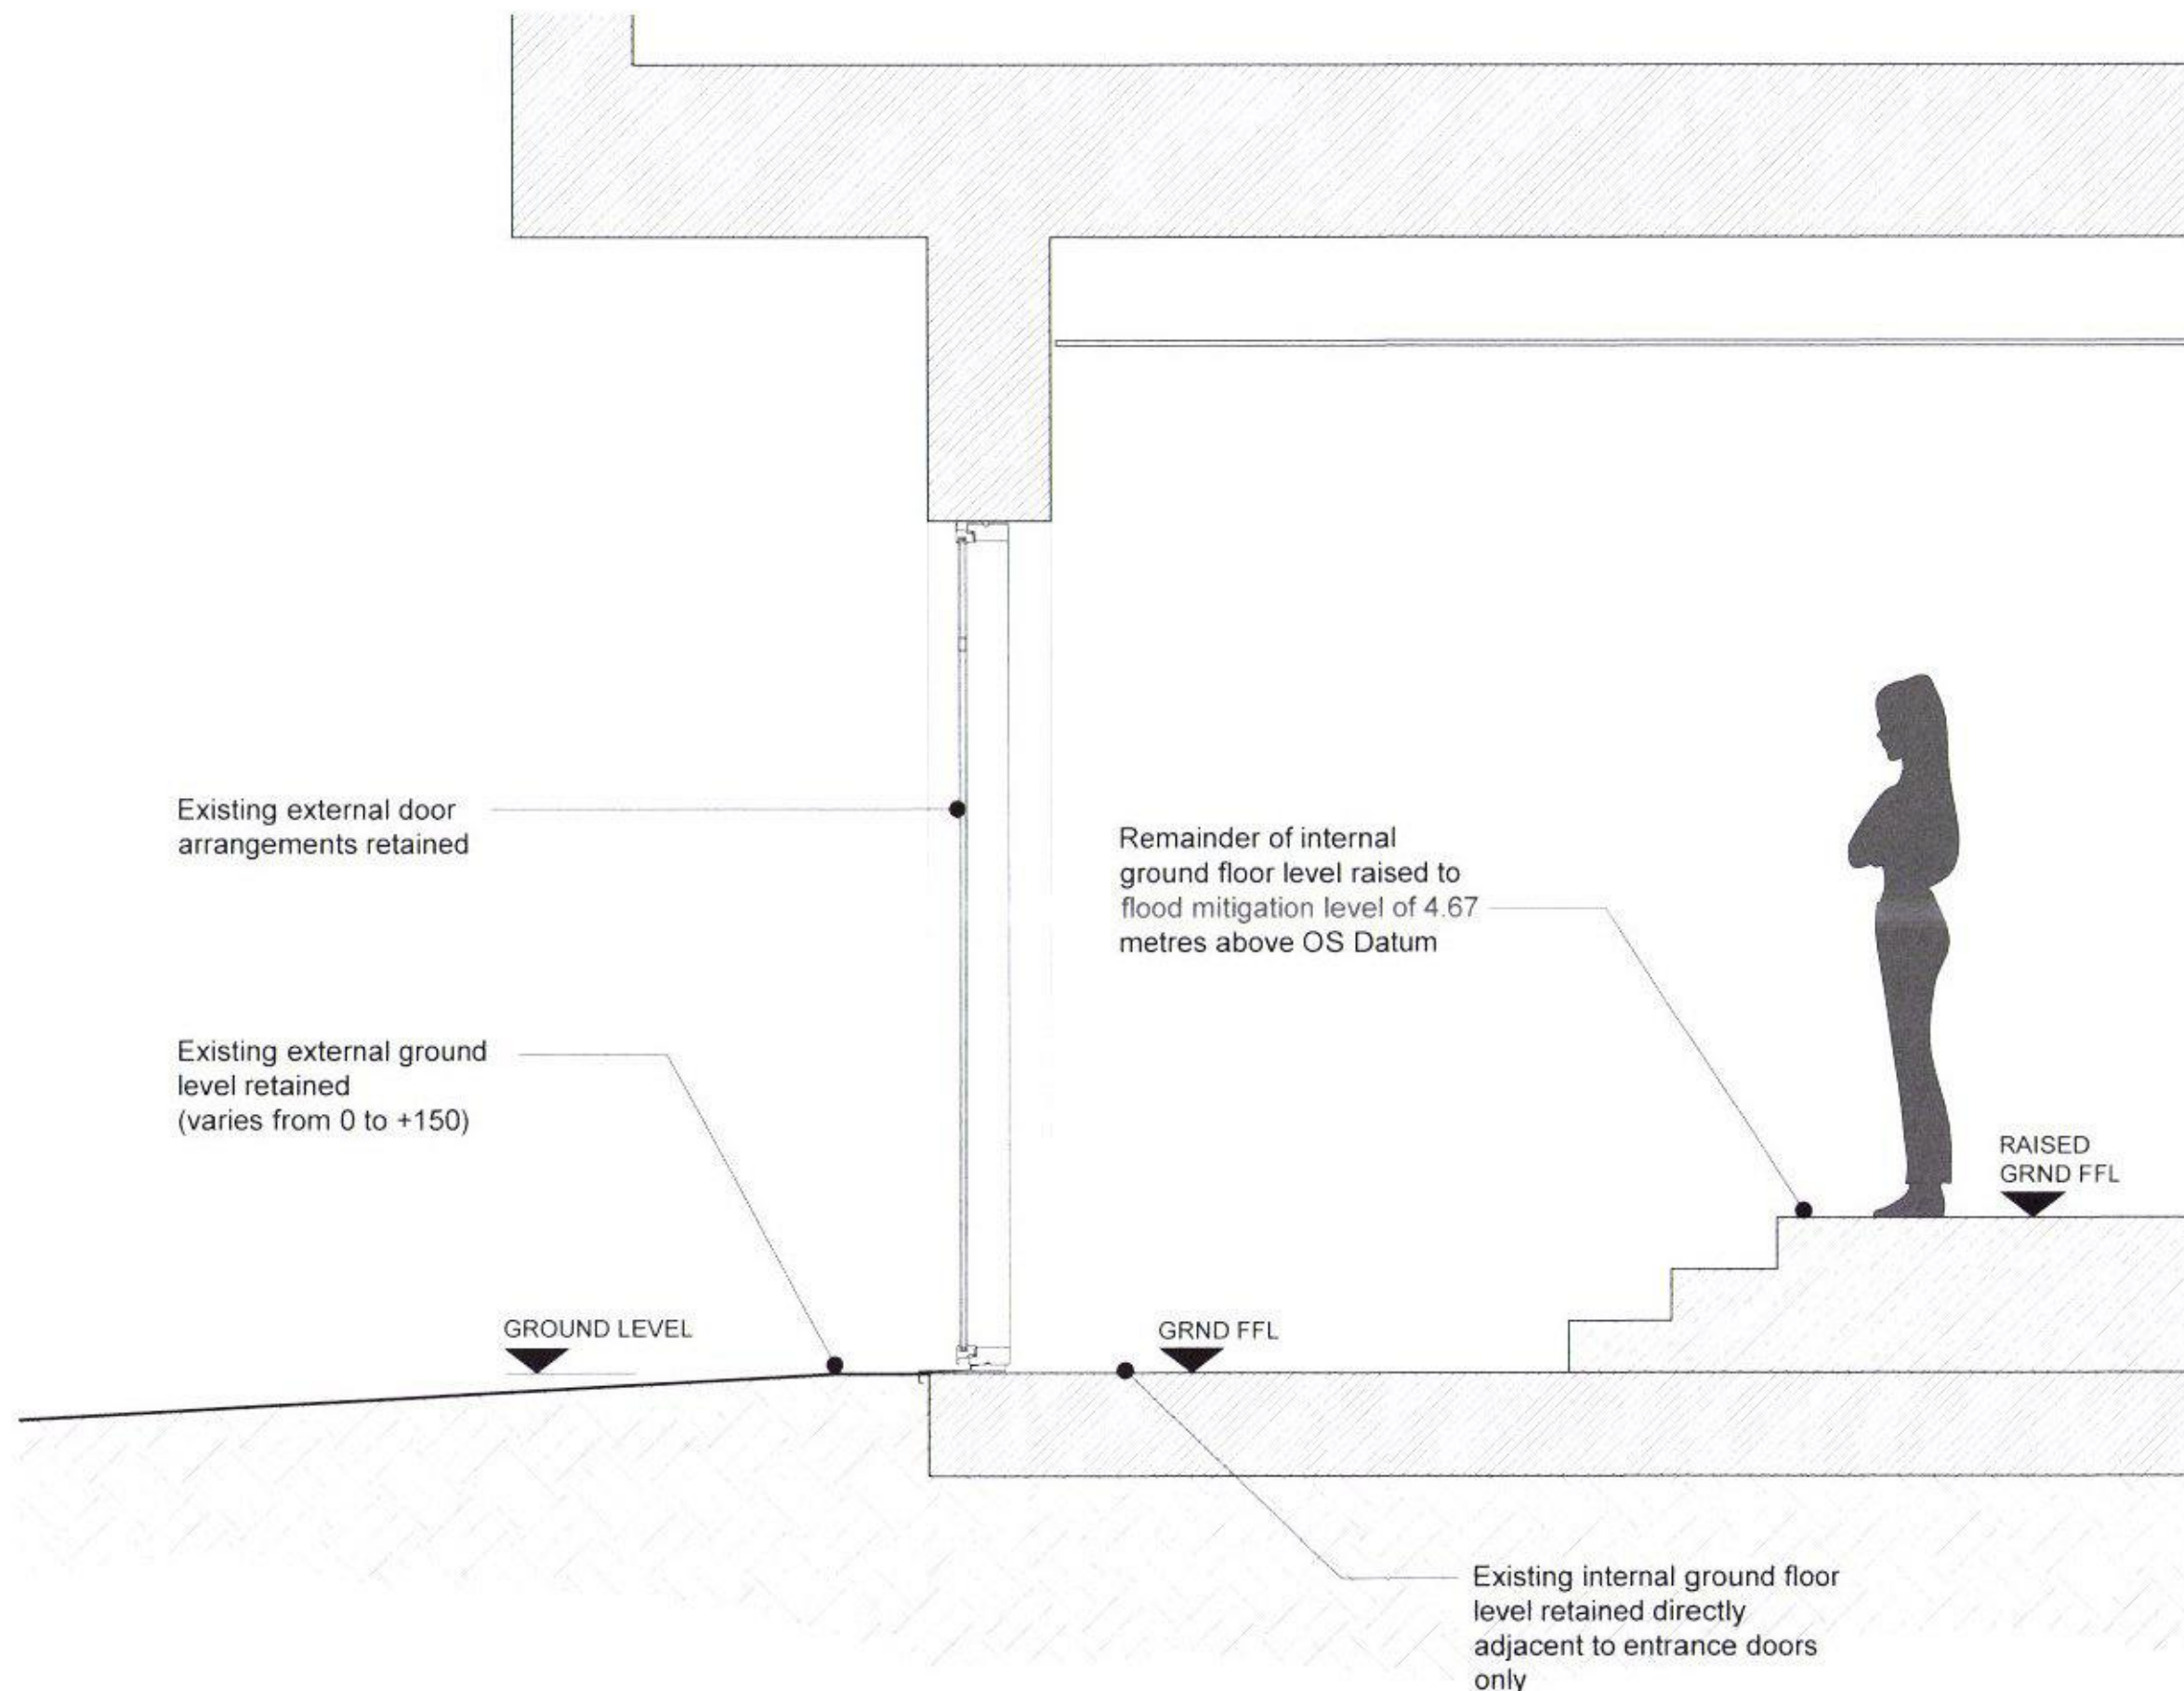

Project name Northney Road, Hayling Island PO11 0NH	Project no. 17024	Drawing no. P400	Revision: -	Status: PLANNING	This drawing is copyright of Cover Storey Architects LLP All dimensions must be verified on site prior to construction Do not scale this drawing except for planning application purposes
Drawing name: Proposed Sketch Ground Floor Unit Entrance Threshold	Scale @ A3 1:20	Drawn by JB	Checked by DJS	Date JULY 17	

Cover Storey
Architects

Cover Storey Architects LLP
Tel: 02392 006200

The Studio, 18 St Georges Avenue, Havant
info@coverstorey.co.uk
www.coverstorey.co.uk

PO9 2HX