


FRONT ADDITION & ALTERATIONS
3, NORTH SHORE ROAD, HAYLING I. HANTS
FOR J. HAINES.

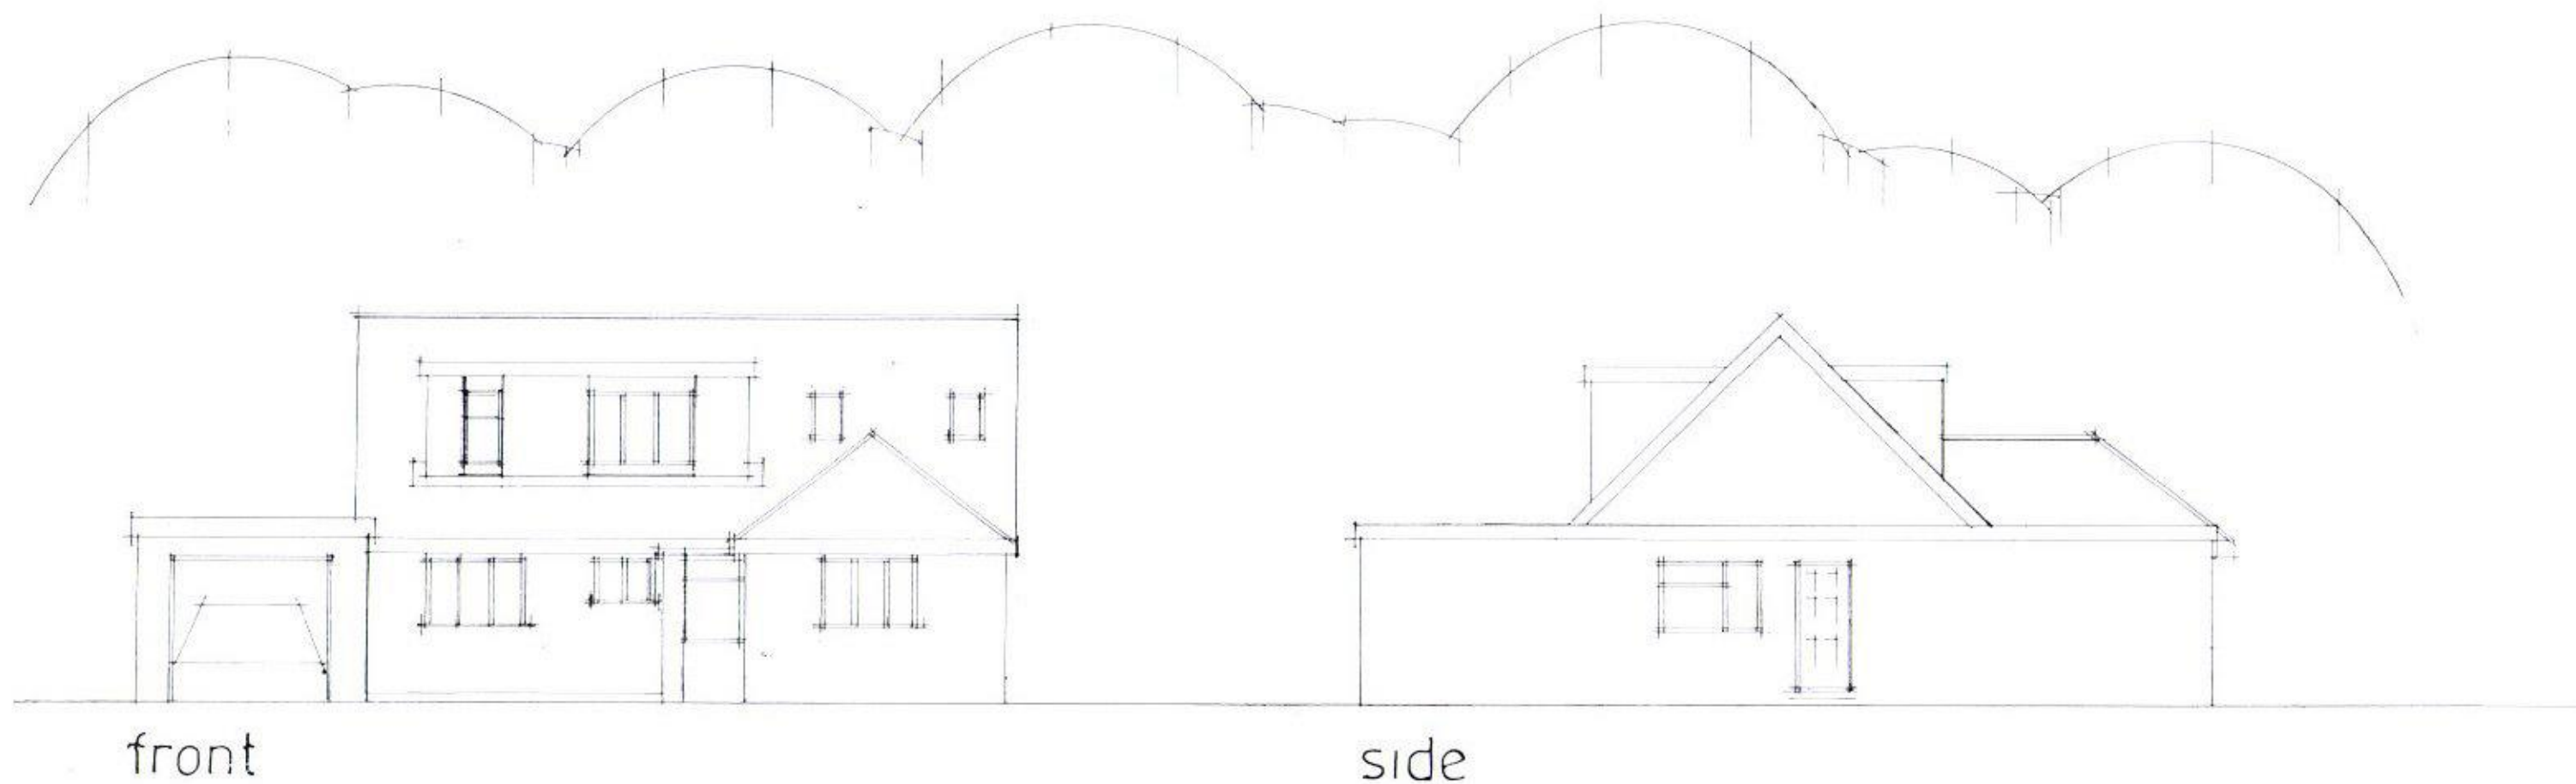

date sept 17
scale 1:100

EXISTING ELEVATIONS

PETER J. WALKER
ISLAND DESIGN
182 SEAFRONT, HAYLING ISLAND, HANTS
PO11 9AN
TEL 02392467571