


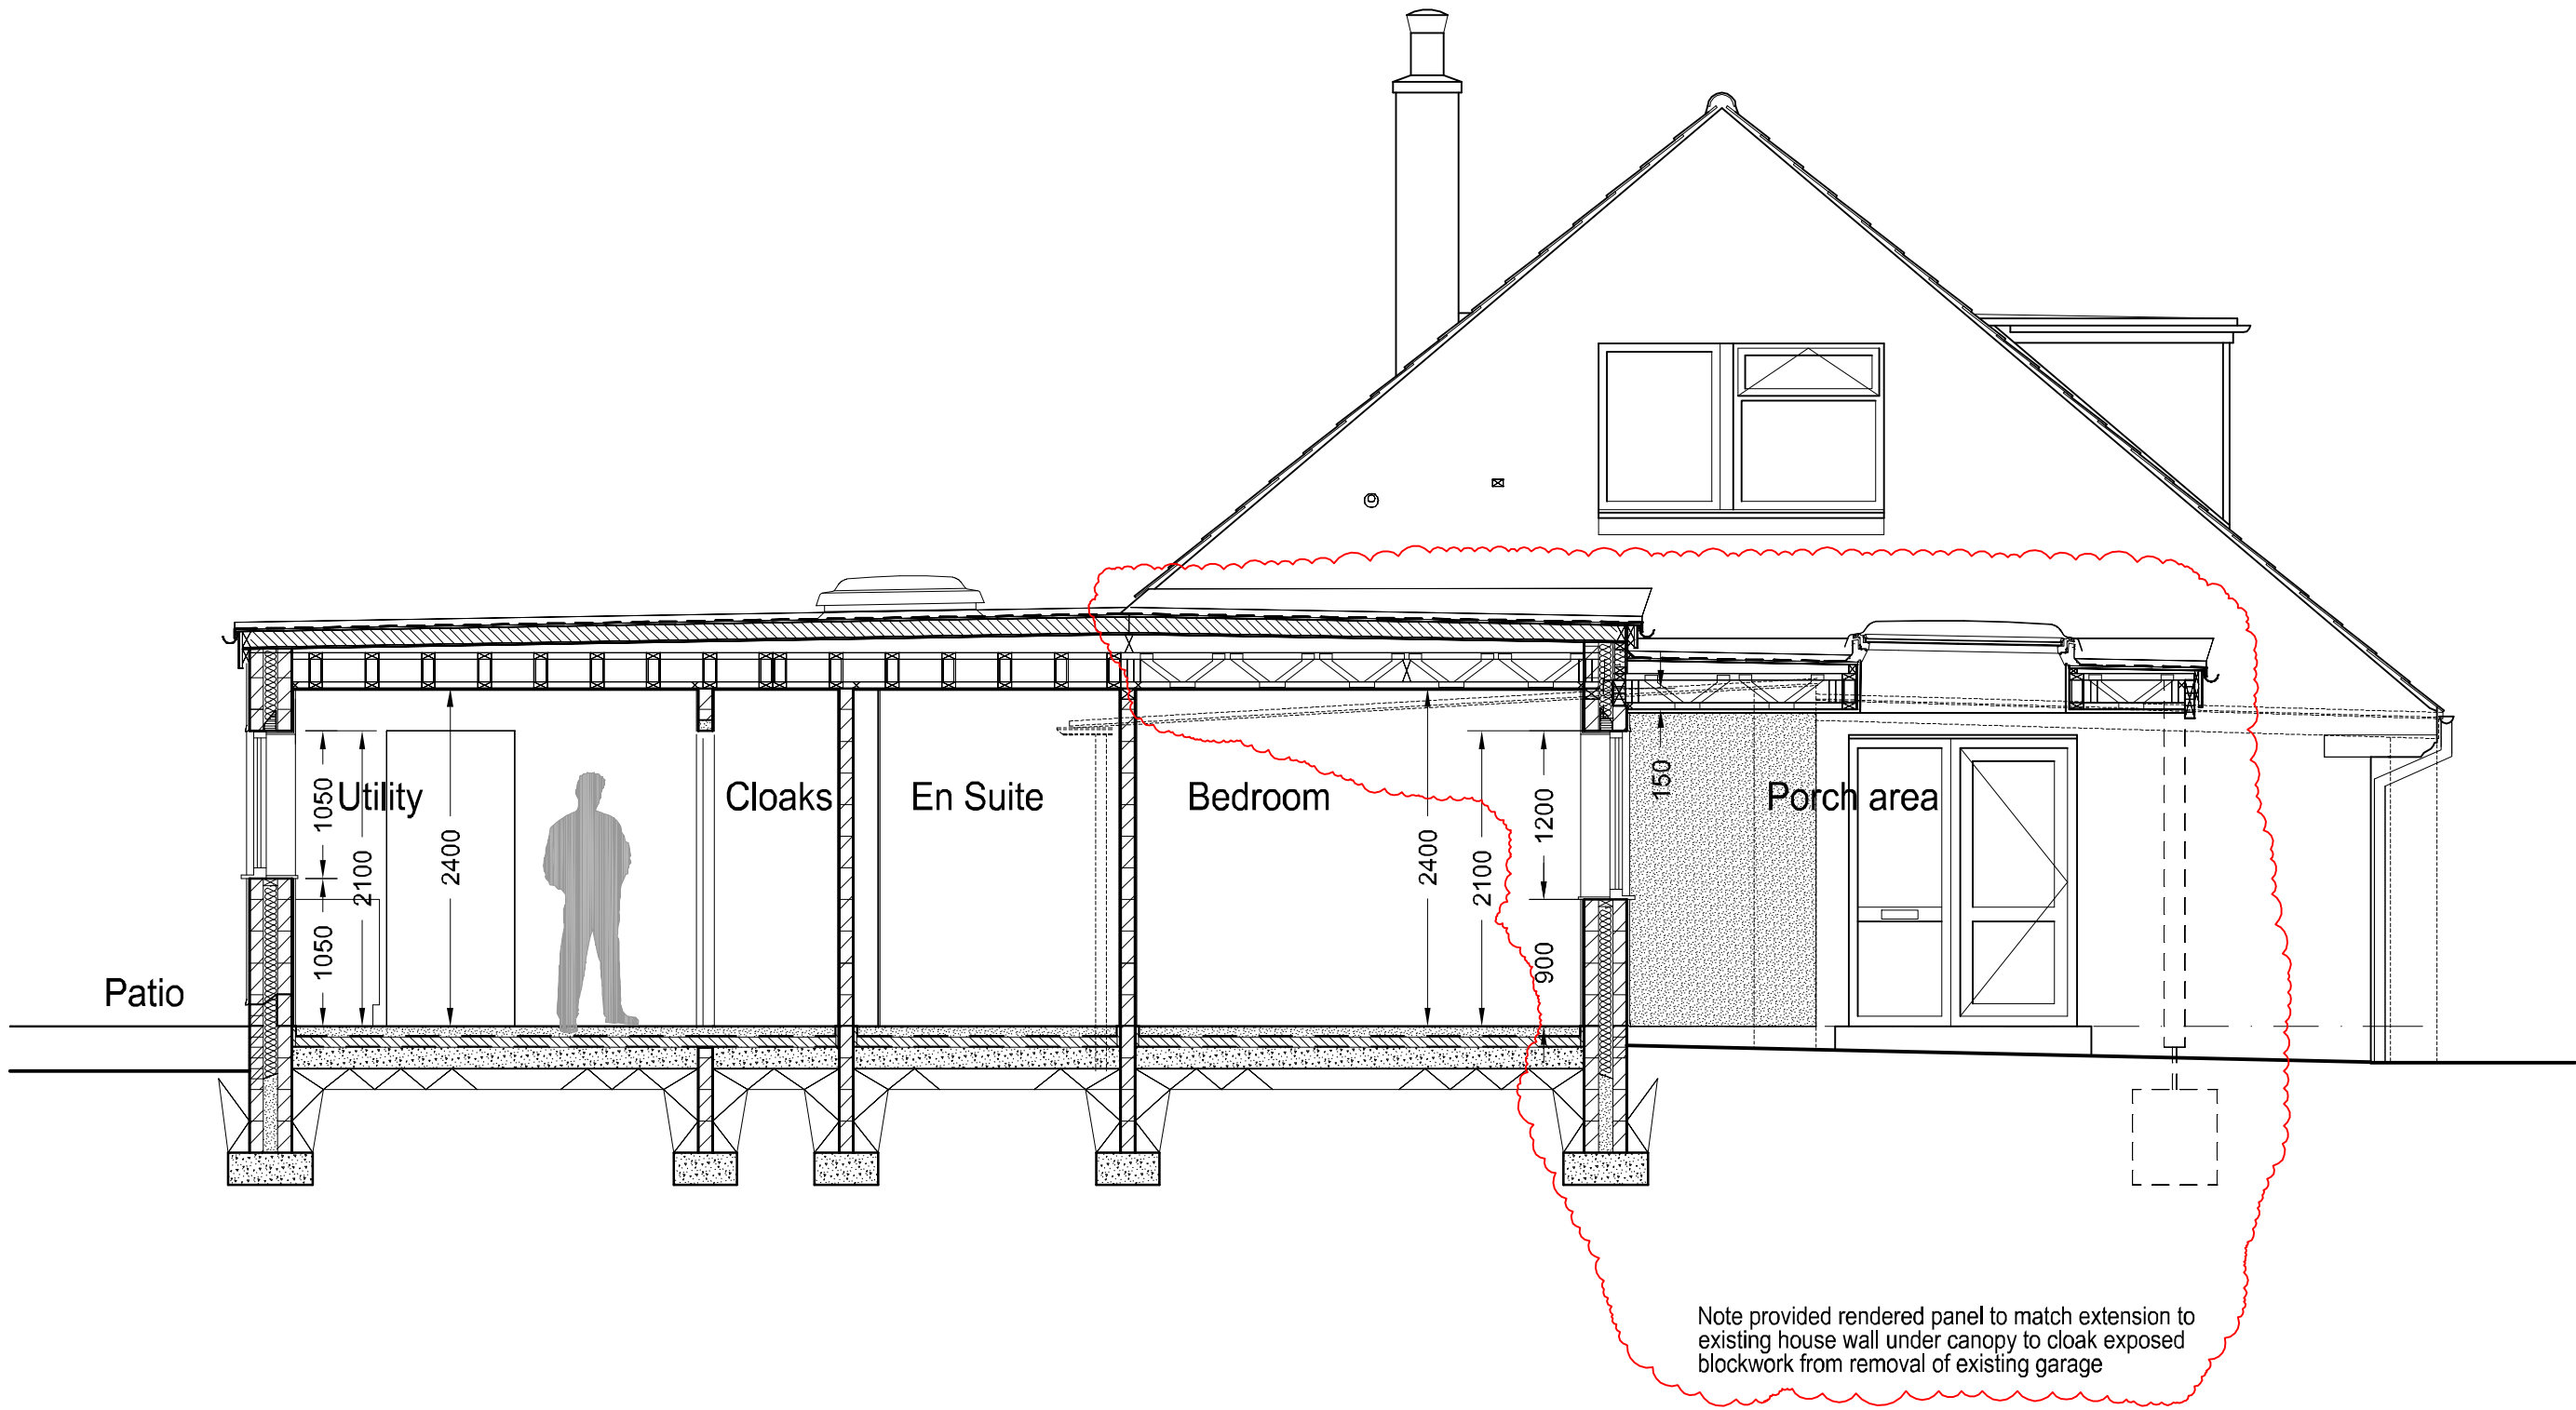

Revisions :-
A 12 May 2017 Updated for Client and Planners

Section C - C as Proposed 1:50