



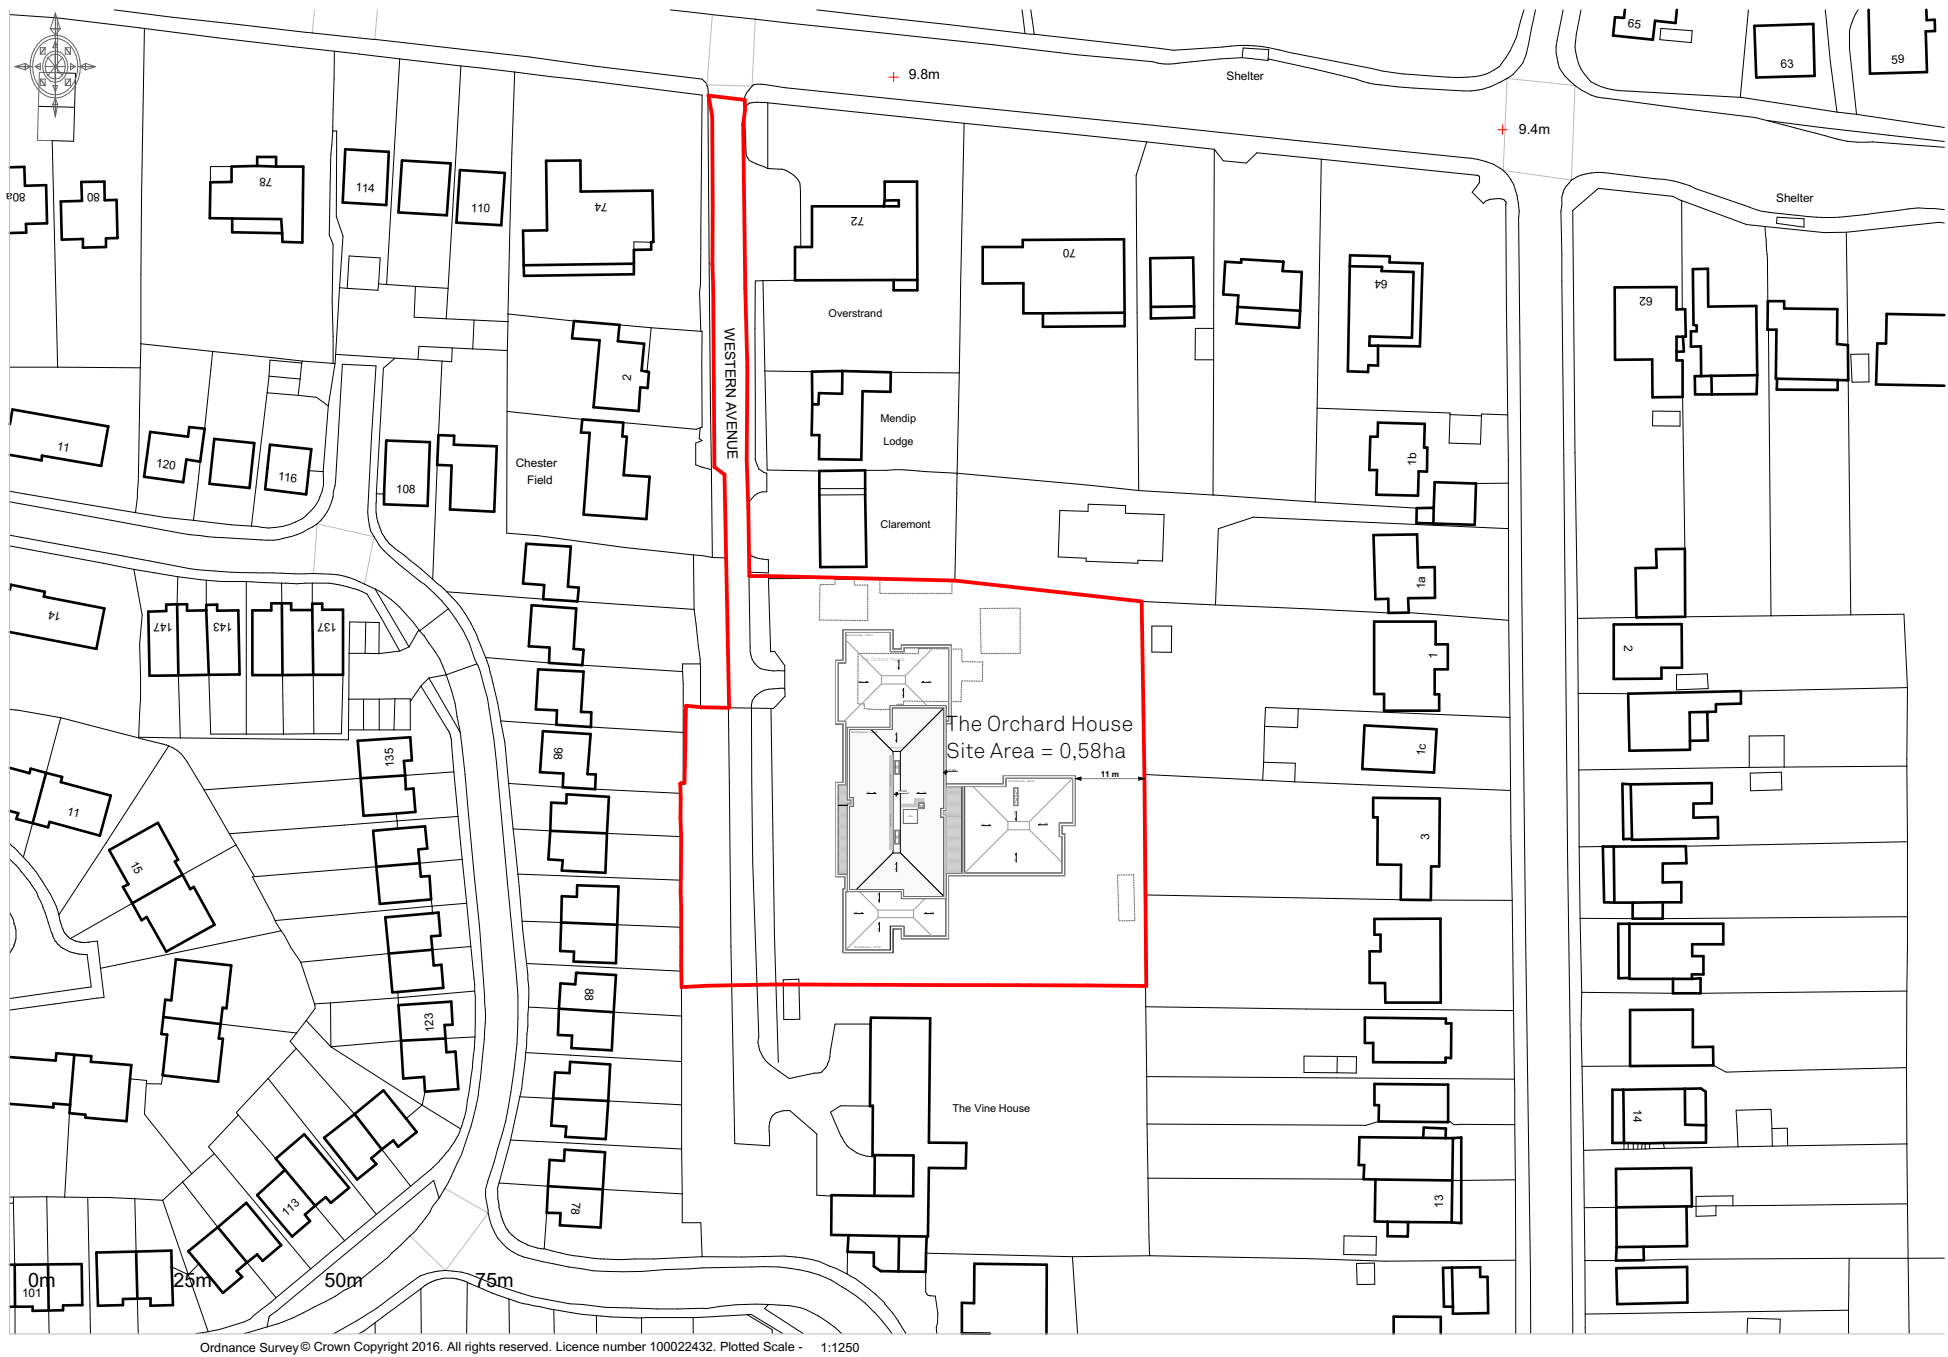

Planning boundary

Ordnance Survey © Crown Copyright 2016. All rights reserved. Licence number 100022432. Plotted Scale - 1:1250

 

rev.	date	changes description
P05	10/18/2017	Position of building amended.
P04	10/17/2017	Revised scheme.
P03	5/11/2017	Planning boundary amended

status	issued by
S1	
S1	
S1	

RE-FORMAT

this drawing is the copyright of Re-Format LLP and may not be copied, altered or reproduced in any way or passed to a third party without written authority. All dimensions subject to site survey and site verification. Do not scale for construction ©

www.re-format.co.uk
mail@re-format.co.uk
+44 (0)1730 778778

drawn by
KM
checked by
NA

Date
April
2017
Scale at A3
1:1250

region	project no.	stage no.	discipline	number
SO	2379	03	AC	0002
status	suitability description	revision		
S1	Suitable for co-ordination	P05		

document title
Site Location Plan

project title
Retirement Living
The Orchard, Western Avenue, Emsworth

