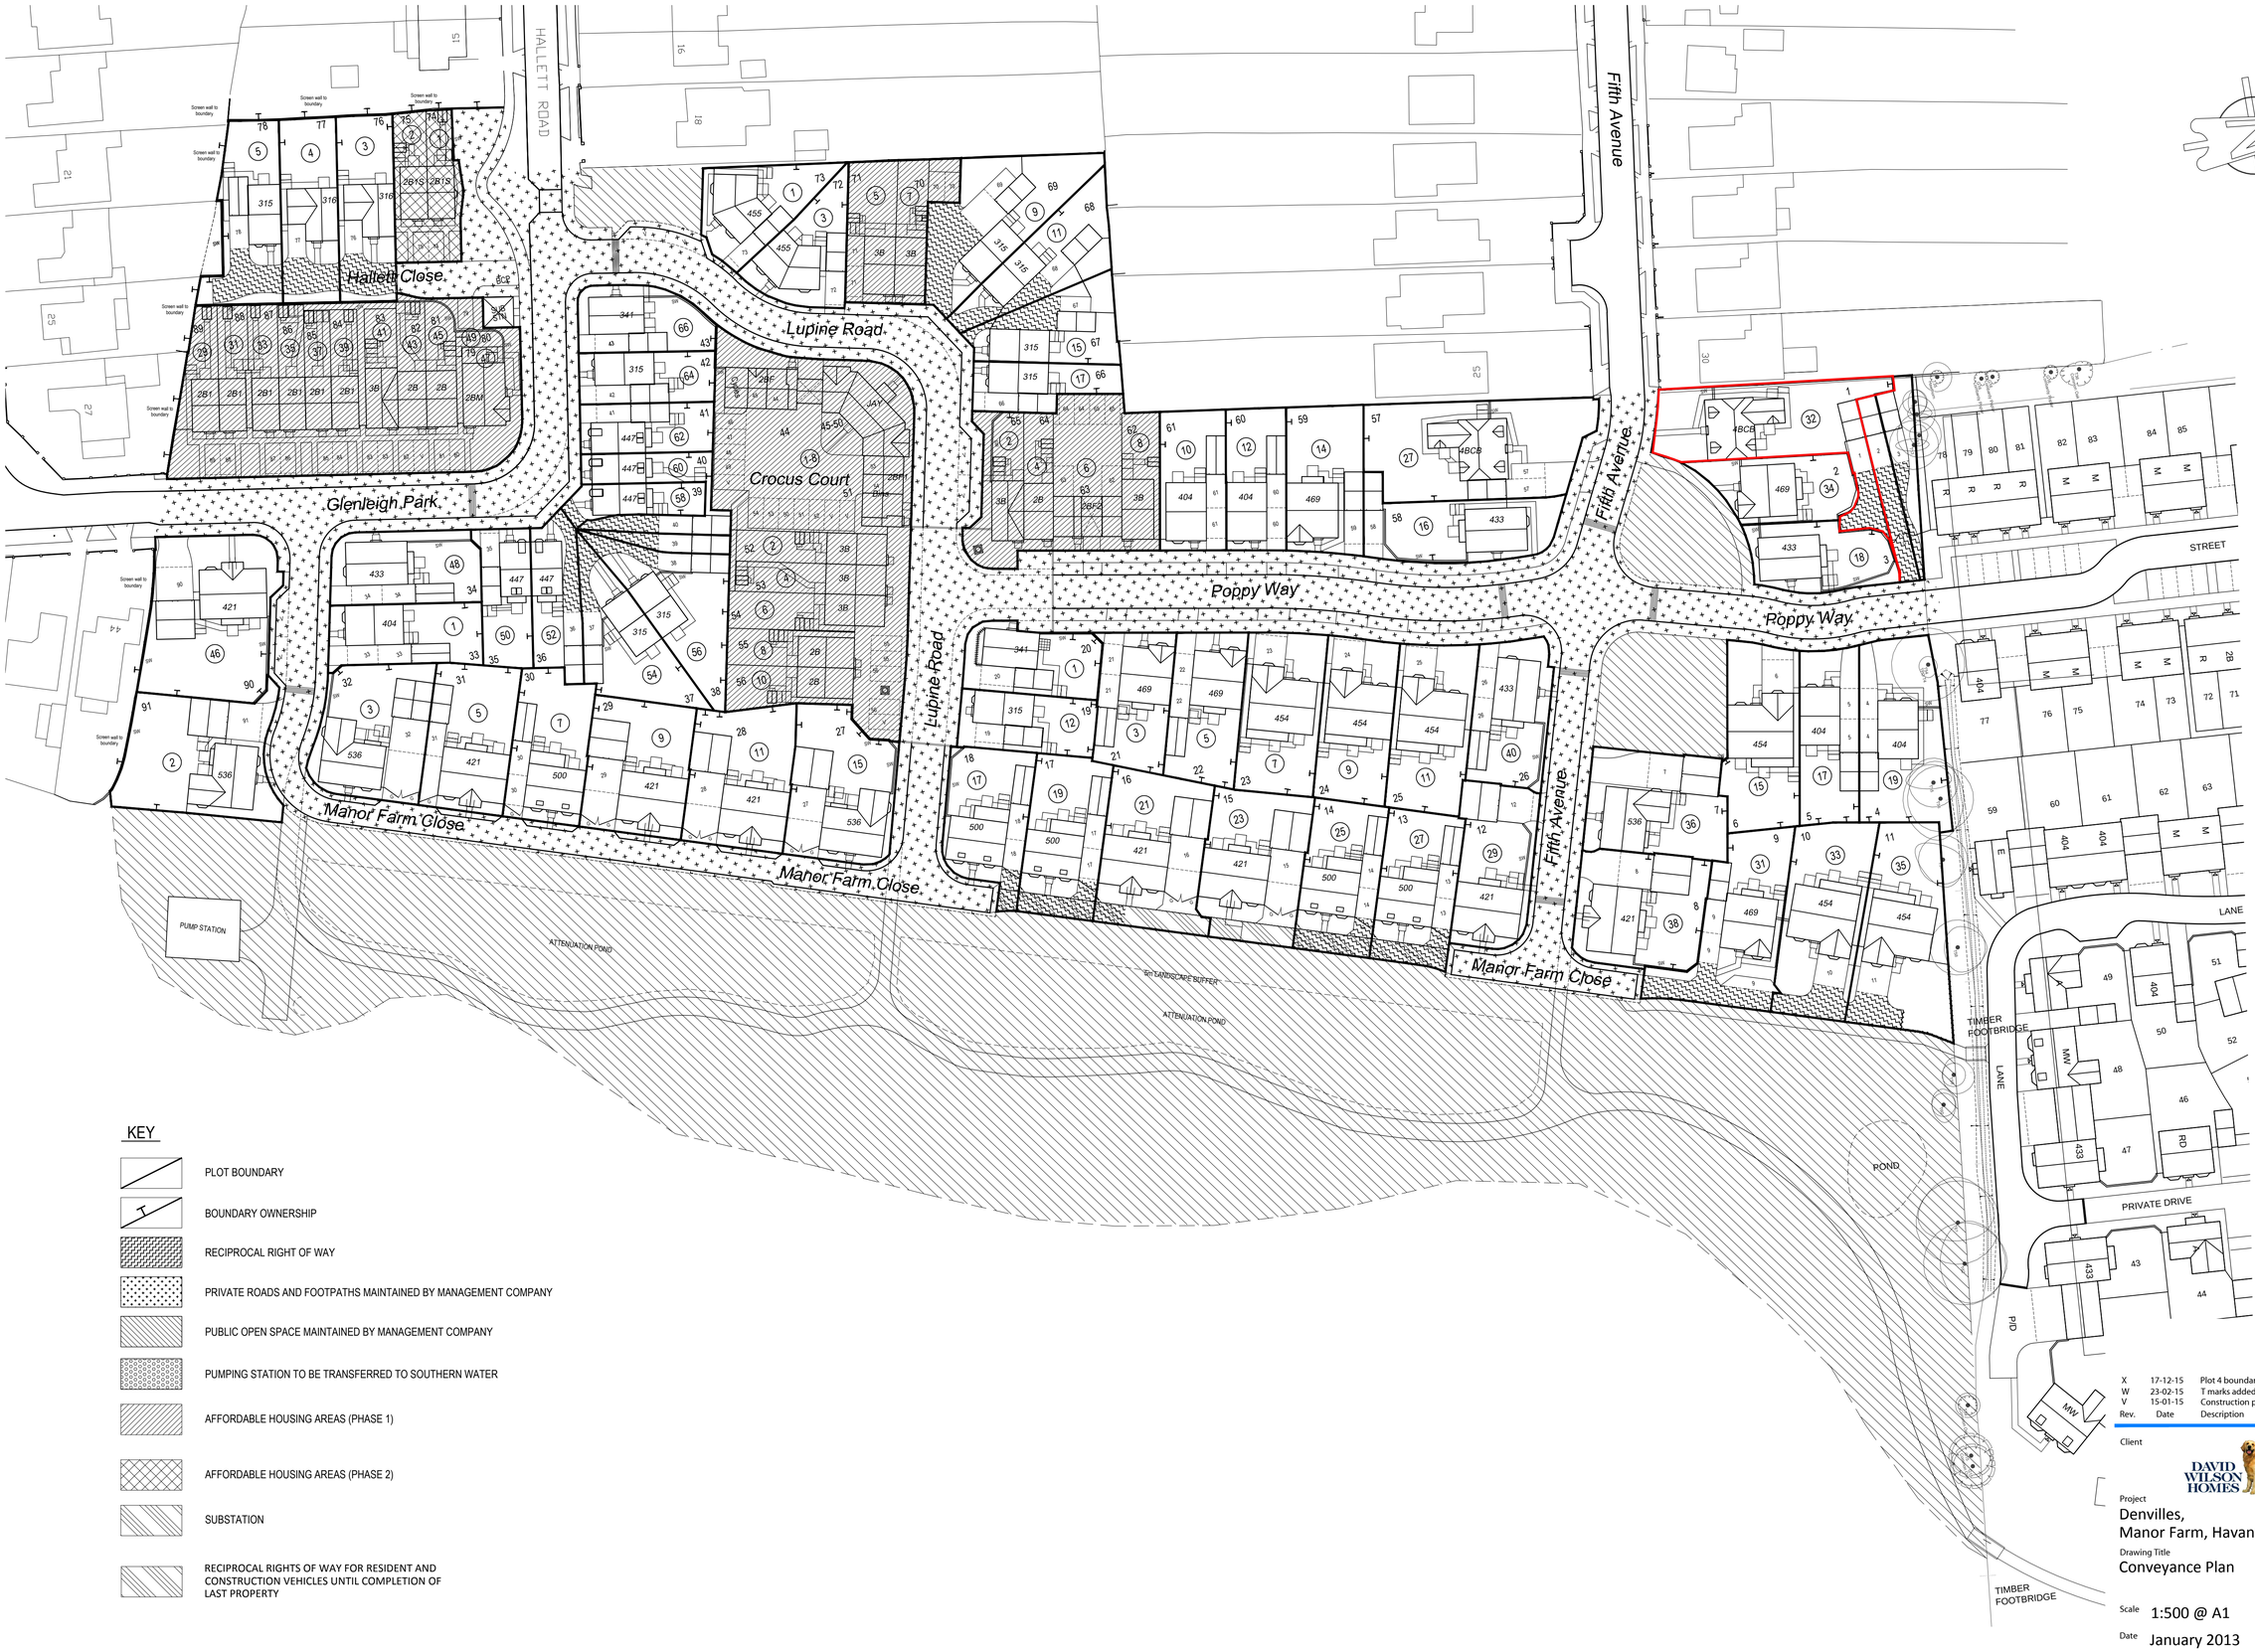

KEY

- PLOT BOUNDARY
- BOUNDARY OWNERSHIP
- RECIPROCAL RIGHT OF WAY
- PRIVATE ROADS AND FOOTPATHS MAINTAINED BY MANAGEMENT COMPANY
- PUBLIC OPEN SPACE MAINTAINED BY MANAGEMENT COMPANY
- PUMPING STATION TO BE TRANSFERRED TO SOUTHERN WATER
- AFFORDABLE HOUSING AREAS (PHASE 1)
- AFFORDABLE HOUSING AREAS (PHASE 2)
- SUBSTATION
- RECIPROCAL RIGHTS OF WAY FOR RESIDENT AND CONSTRUCTION VEHICLES UNTIL COMPLETION OF LAST PROPERTY

Rev.	Date	Description	Drawn	Checked
X	17-12-15	Plot 4 boundary amended.	DGP	DGP
W	23-02-15	T marks added / amended to plots 73 & 78 boundary.	DGP	DGP
V	15-01-15	Construction period reciprocal right of way added to plots 13-18.	DGP	DGP

Client

DAVID WILSON HOMES

aap architecture

Project

Denvilles,
Manor Farm, Havant.

Drawing Title

Conveyance Plan

Scale	1:500 @ A1	Drawn	DGP	Checked	DGP
Date	January 2013	File	P754-Planning	Drawing Status	
Drg.No.	P754/CON/01	Rev.	X		Conveyance

AAP Architecture Ltd, Unit A, Monument Business Centre, Monument Way East, Woking, Surrey GU21 5LY. Tel: 01483 727345 Fax: 01483 727375
Web: www.aap-arc.co.uk E-mail: projects@aap-arc.co.uk

This drawing is the copyright of AAP Architecture Ltd.