



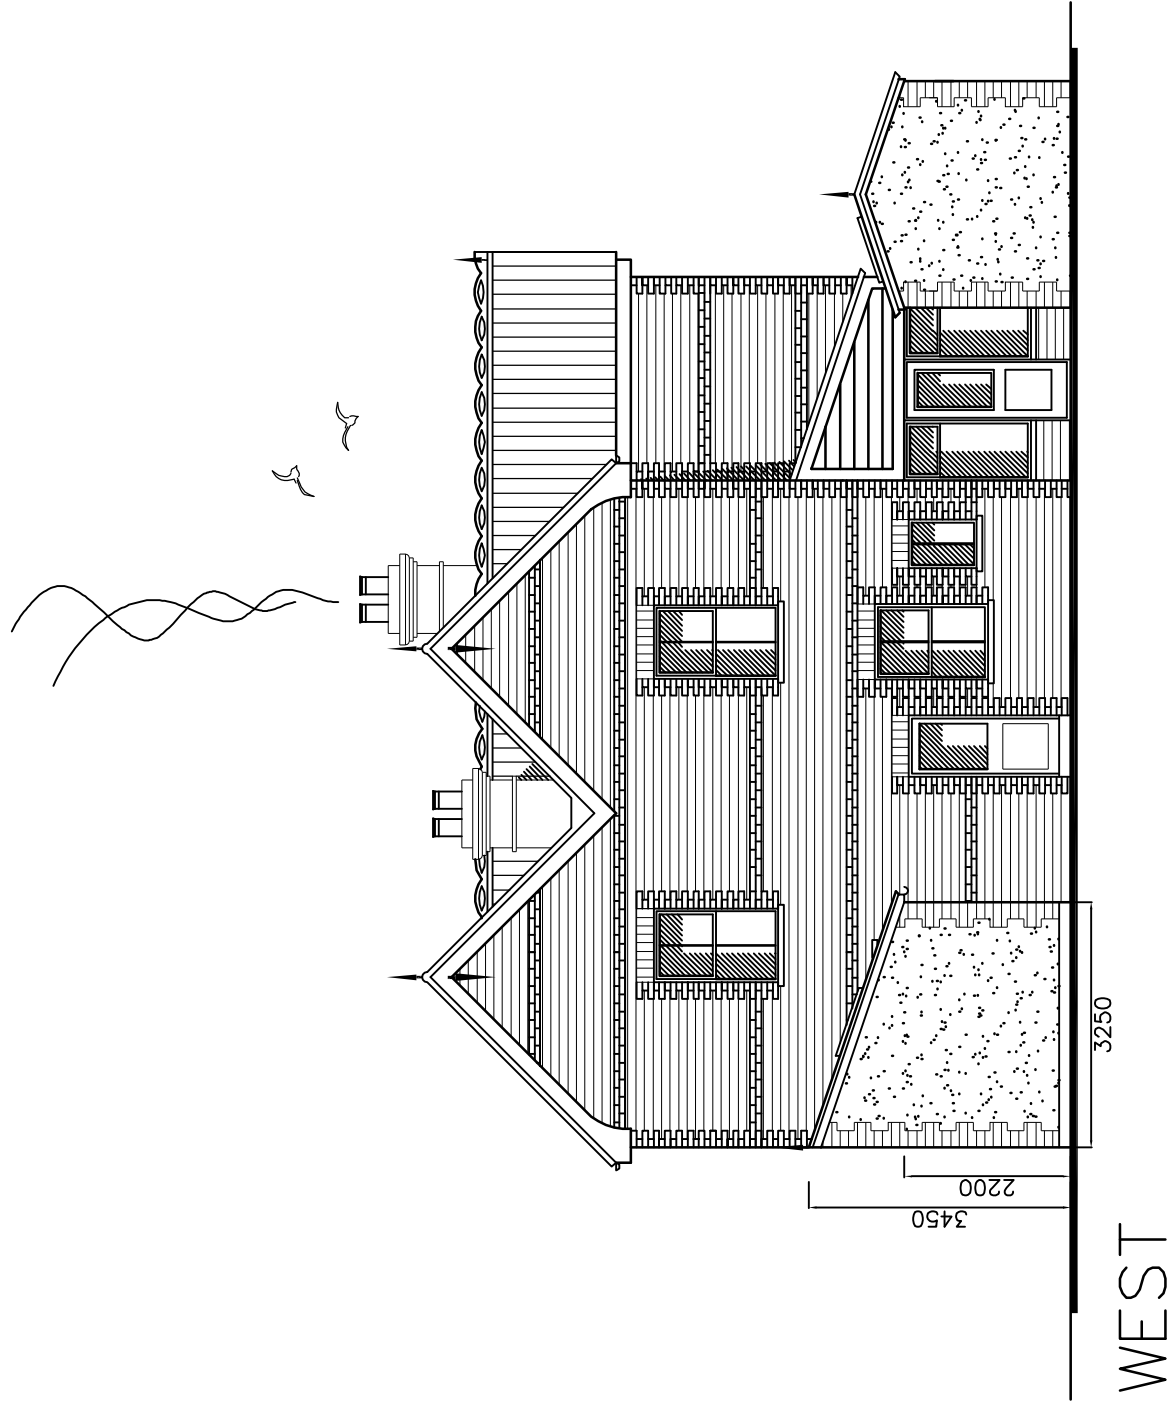

WEST

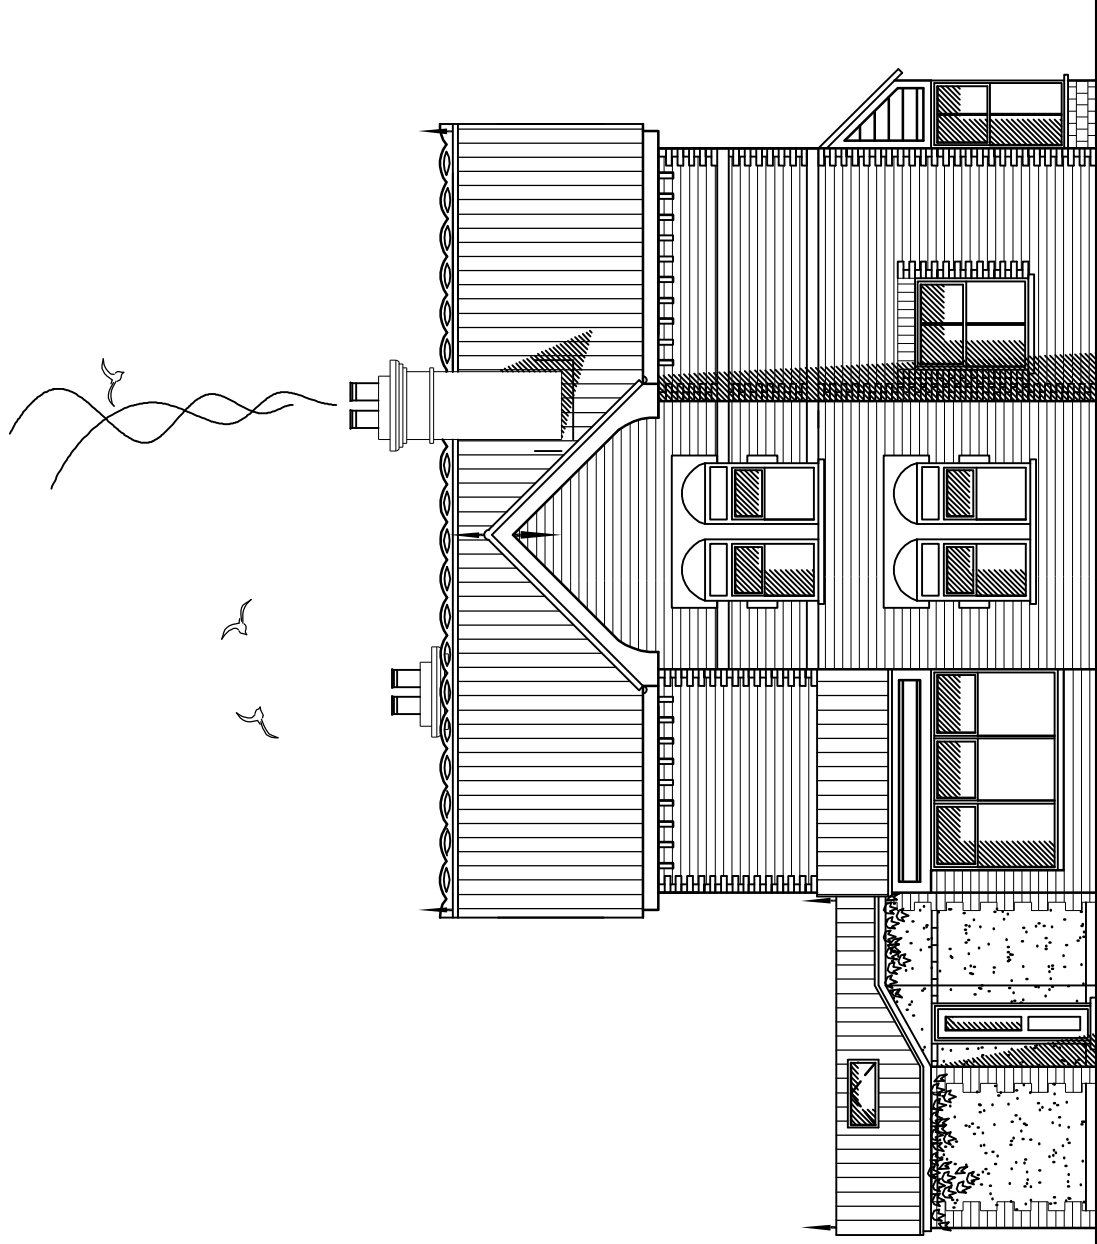


SOUTH

Southleigh Road,
Havant,
Hampshire
PO9 2QQ

EXISTING ELEVATIONS

Revisions

- A.
- B.
- C.

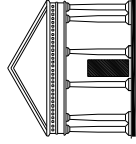

Martin Critchley
CHARTERED ARCHITECT

The Old Brewery,
15E South Street, Havant,
Hampshire, PO9 1BU
023 92 474 919
critchleyarchitect@hotmail.com

Scale A3 = 1:100
Date 12/07/16
Drawn BLB

1550-301⁰

metres

10

20

30