

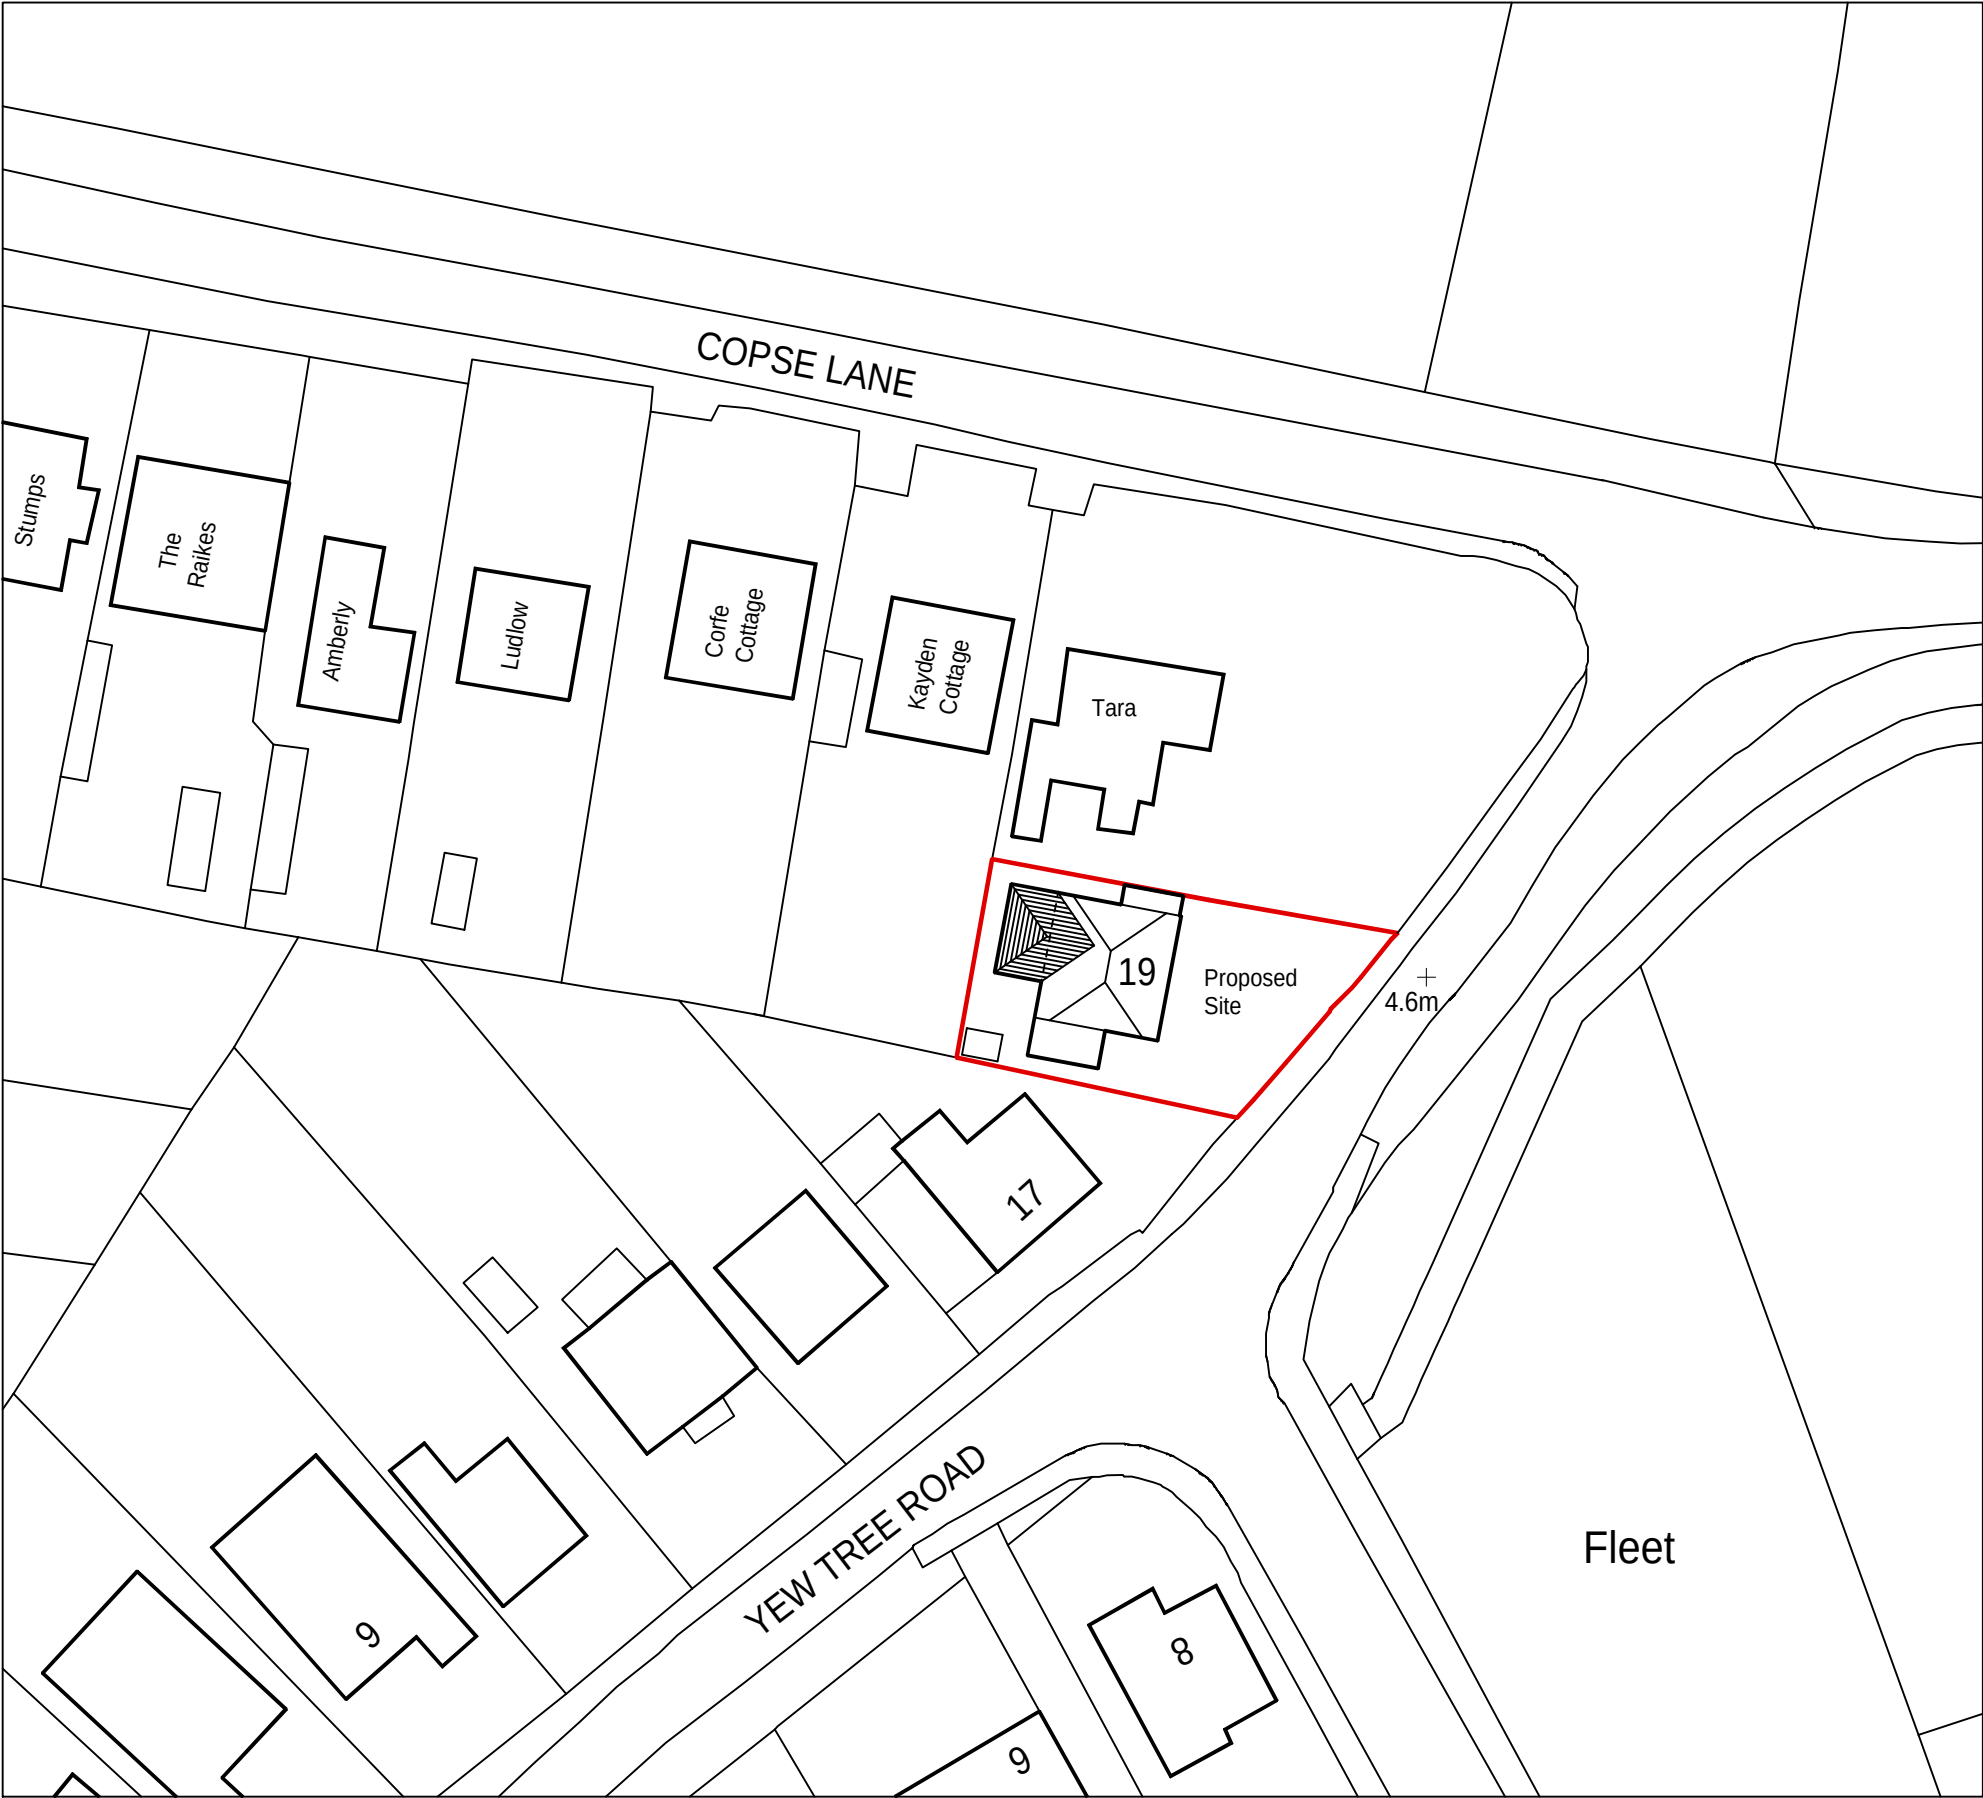


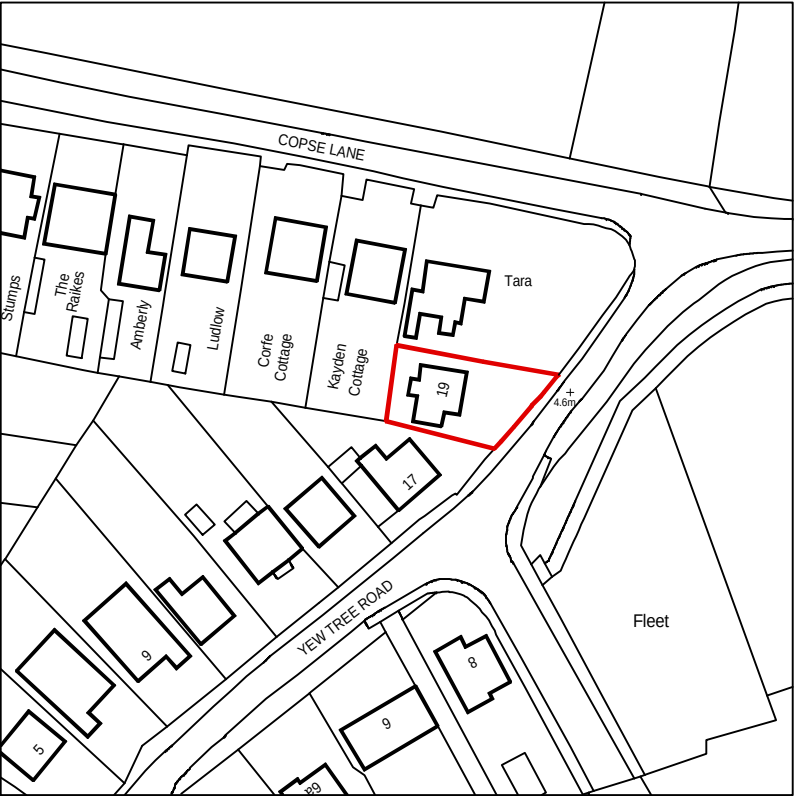


Ordnance Survey (c) Crown Copyright 2017. All rights reserved. Licence number 100022432

Proposed Block Plan 1:500

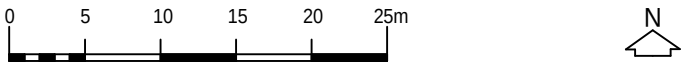

Ordnance Survey (c) Crown Copyright 2017. All rights reserved. Licence number 100022432

Location Plan 1:1250

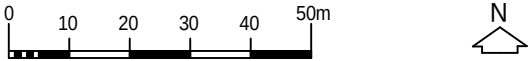

This drawing is the copyright of the Architect and must not be reproduced without permission, except by the Local Planning Authority for planning purposes.

Figured dimensions to be taken in preference to scaled.
Dimensions to be checked on site before work commences.
No deviation from this drawing will be permitted without the prior written consent of the Architect.
Ground floor slabs, foundations, structure, etc., and all work below ground is shown provisionally and inspection of ground conditions is essential prior to work commencing.
Reassessment is essential when the ground conditions are apparent and redesign may be necessary in the light of soil conditions found.
The responsibility for establishing the soil and subsoil conditions rests with the Contractor.

drawing	PROPOSED BLOCK PLAN & EXISTING LOCATION PLAN			
project	PROPOSED REAR EXTENSION TO DETACHED BUNGALOW, 19 YEW TREE ROAD HAYLING ISLAND, HAMPSHIRE PO11 0QE			

revisions				date
drawing no.	rev.	date	scale(s)	sheet size
21701/101		OCT 2017	1:500, 1:1250	A3
client				
MR. & MRS. SPENDLOVE				
project				
PROPOSED REAR EXTENSION TO DETACHED BUNGALOW, 19 YEW TREE ROAD HAYLING ISLAND, HAMPSHIRE PO11 0QE				
Jeffrey Douglas Chartered Architect				
114 Havant Road Hayling Island Hampshire PO11 0LJ Tel: (023) 9246 8889 E-mail: jdo@jeffreydouglas.co.uk				