


New French windows and
sidelight into existing opening
- high performance timber
framed doors & windows to
later detail, pursuant to
planning condition

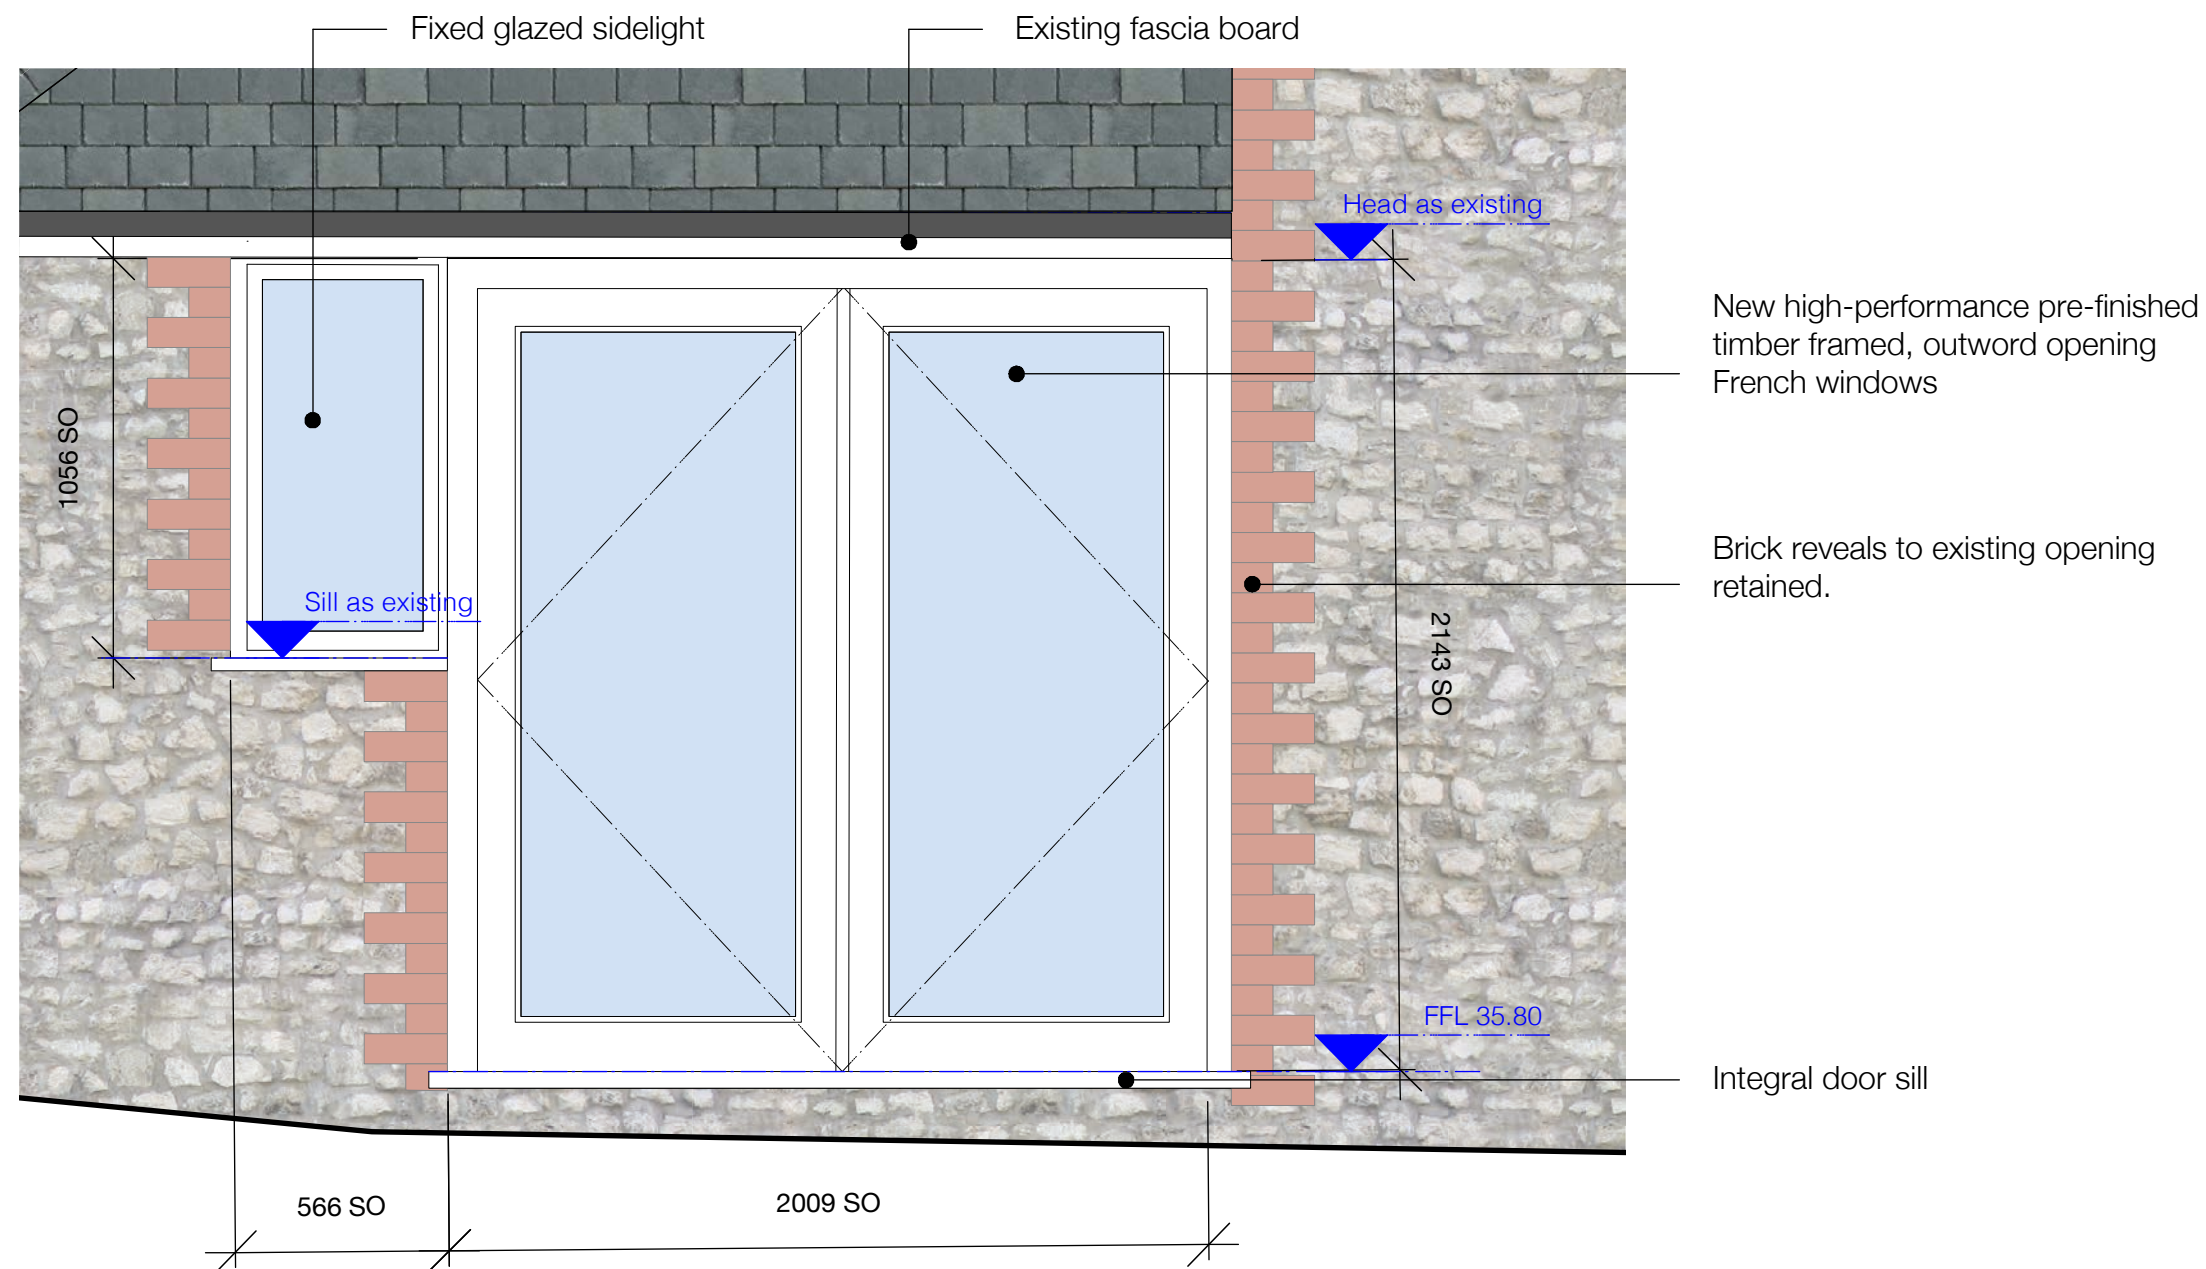

1:20 ELEVATION

coach house ground floor west elevation - New french doors & sidelight into existing opening

Reference - co.xd.03



existing image