

Revisions

Rev	Date	Drawn	Checked
-----	------	-------	---------

A	28.02.17	RKDB	MAH
---	----------	------	-----

AMENDED TO CLIENT COMMENTS



Kingsley
Plot 161

Kingsley
Plot 160

Maidstone
Plot 159

Maidstone
Plot 158




Ennerdale
Plot 157

Kingsley
Plot 144

Maidstone
Plot 143

Ennerdale
Plot 142

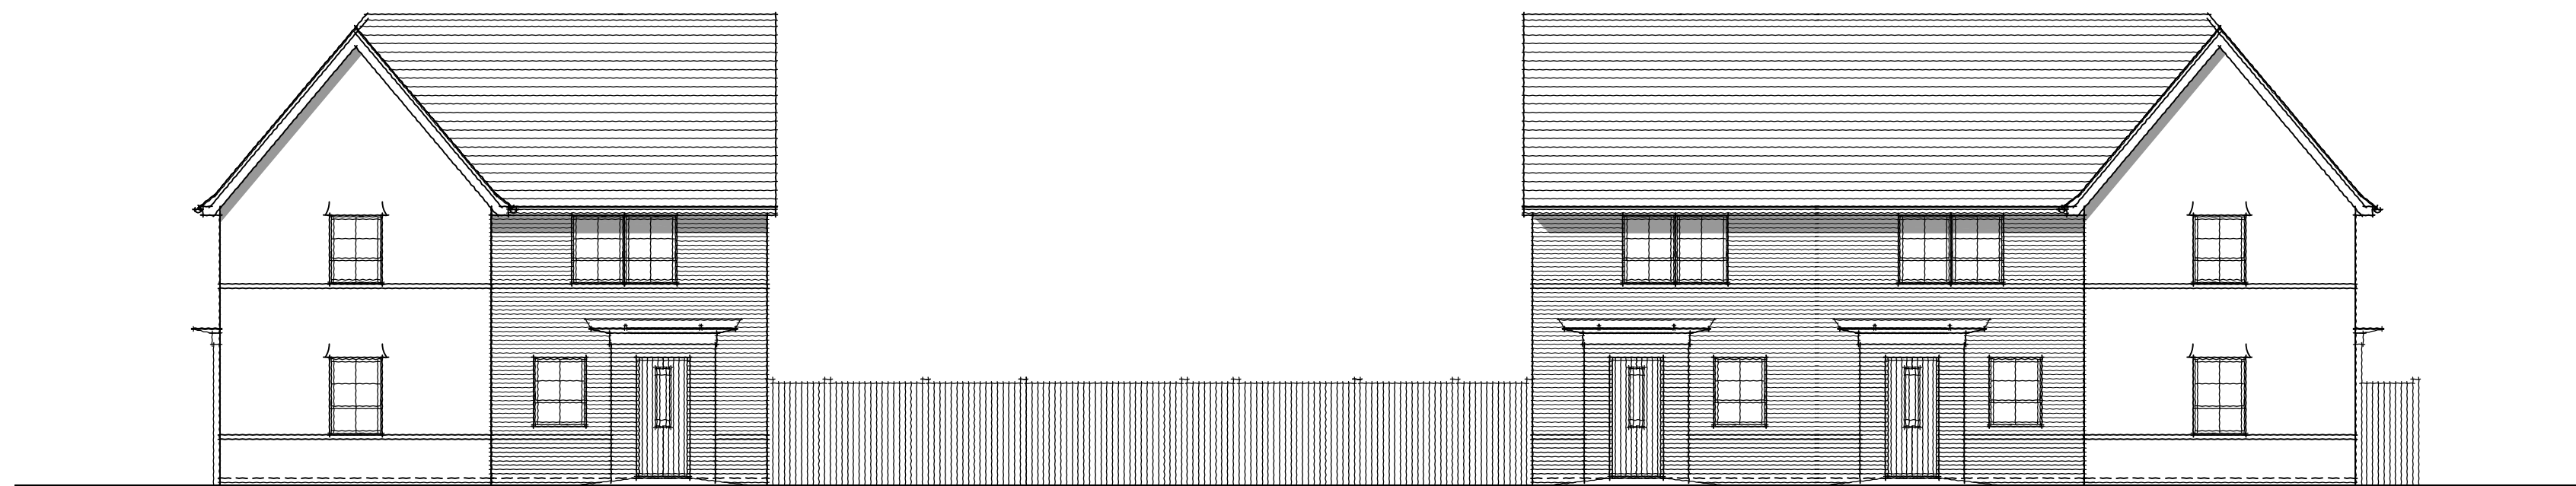


T64
Plot 5

T69
Plot 4

T69
Plot 3

T69
Plot 2

T64
Plot 1

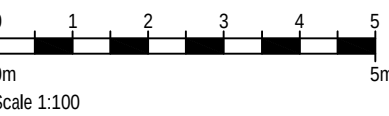


Project:

HAVANT ROAD,
EMSWORTH, HAMPSHIRE

Drawing Title:

STREET
SCENES

Client:

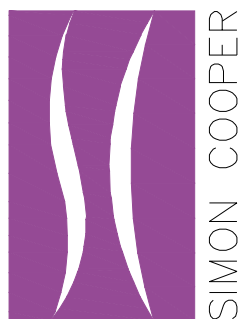

Simon Cooper Associates Limited,
Connorshill House, 22/24 Goldford Road,
Bognor Regis, PO21 9 5JH
Telephone 01243 450039
info@simoncooper.net www.simoncooper.net

Dwg No: 18-2059-SS-101

Scale @ A1:100

Rev: A