



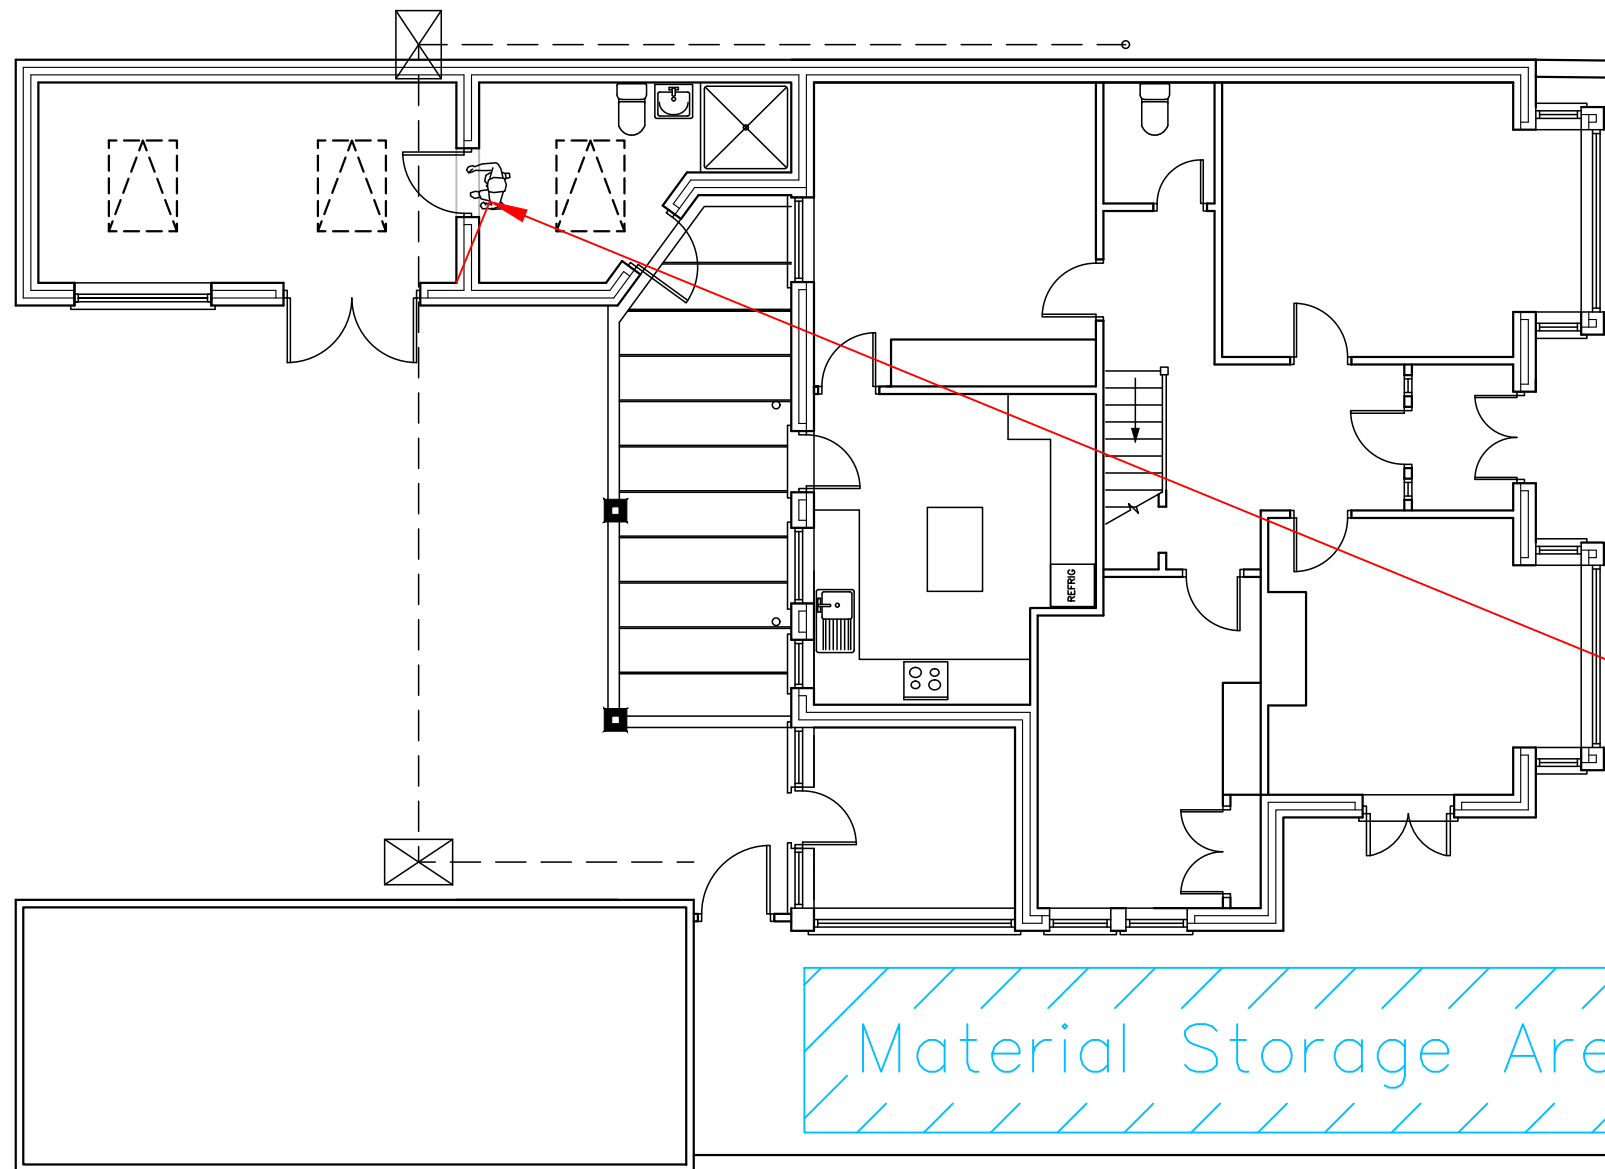

Parking

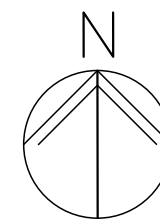

15m Protection Zone

31.9m

Material Storage Area

TPO 1330

Southleigh Road,
Havant,
Hampshire
PO9 2QQ

Proposed Site Plan

Revisions

- A.
- B.
- C.



Martin Critchley
CHARTERED ARCHITECT

The Old Brewery,
15E South Street, Havant,
Hampshire, PO9 1BU
023 92 474 919
critchleyarchitect@hotmail.com

Scale A3 = 1:100
Date 17/07/17
Drawn SAR

1651-103⁰

metres

10

20

30