Scale 1:100

HAVANT BOROUGH COUNCIL
DEVELOPMENT CONTROL
31 MAY 2017
RECEIVED

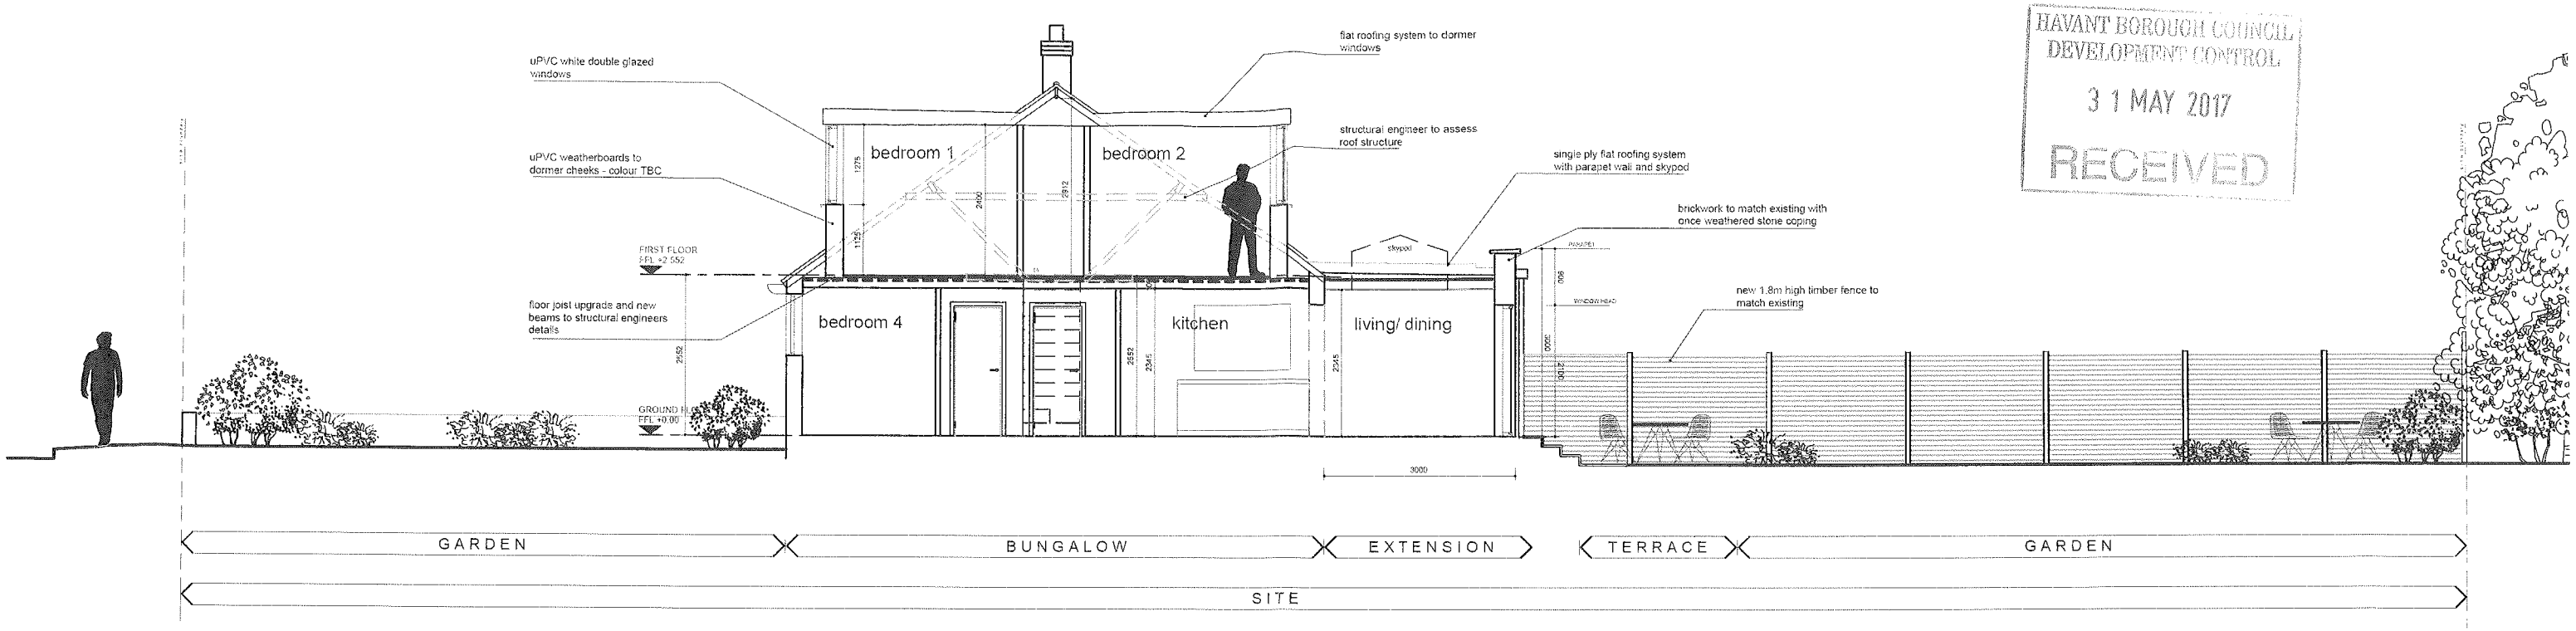

section aa - 1:100

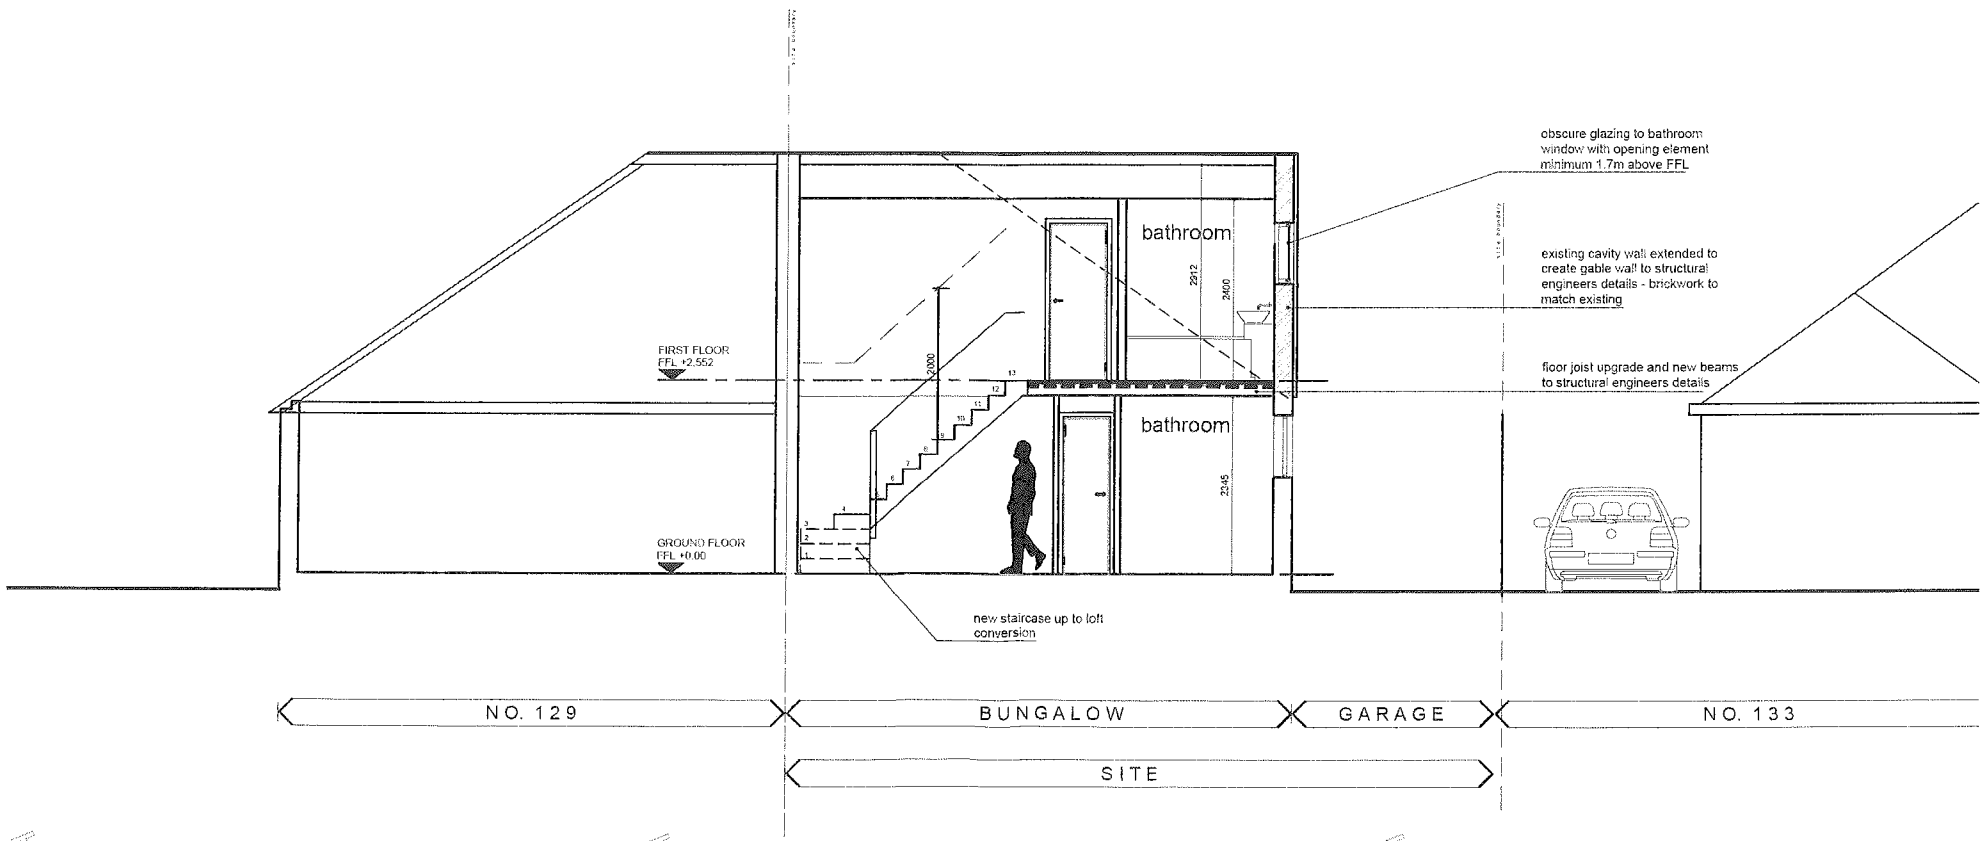

section bb - 1:100

FOR COMMENT
FOR COMMENT
FOR COMMENT

Rev	Amendments	By	Chkd	Date

Project	Drawing Title	Drawing Status	Scale	Drawn by	Date	Checked by	Date	Project No.	Drawing No.	Revision
131 Silverdale Drive Waterlooville PO7 6DU	Proposed Sections AA & BB	PLANNING	1:100 @ A3	JB	February 2017	-	-	1605	W_222	-

Do not scale from this drawing except for Planning Application purposes.
All dimensions must be verified on site prior to construction.
This drawing is copyright of Julie Barnes.