

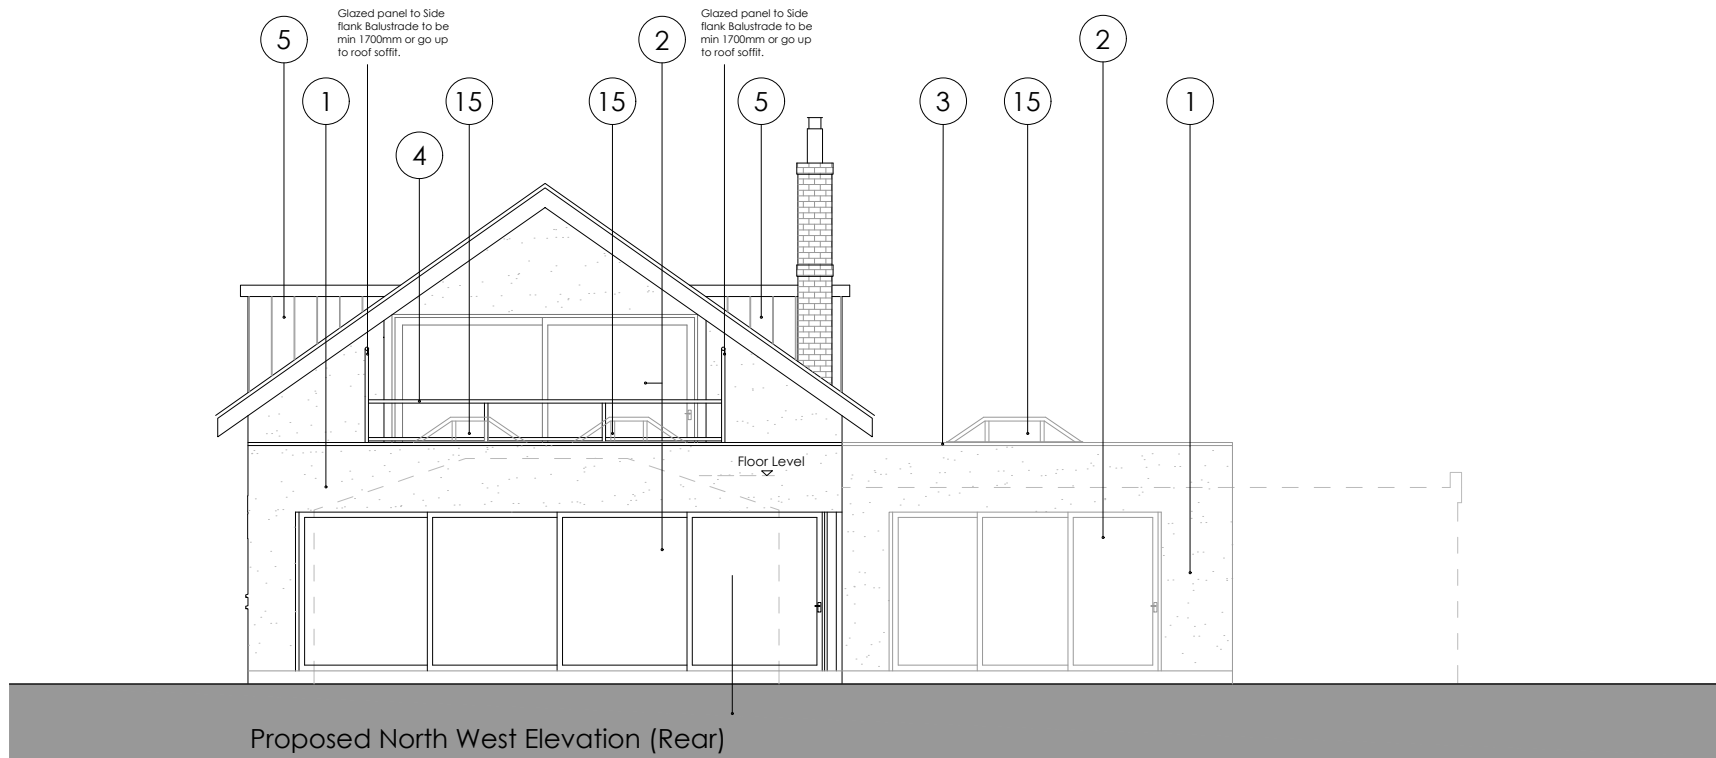


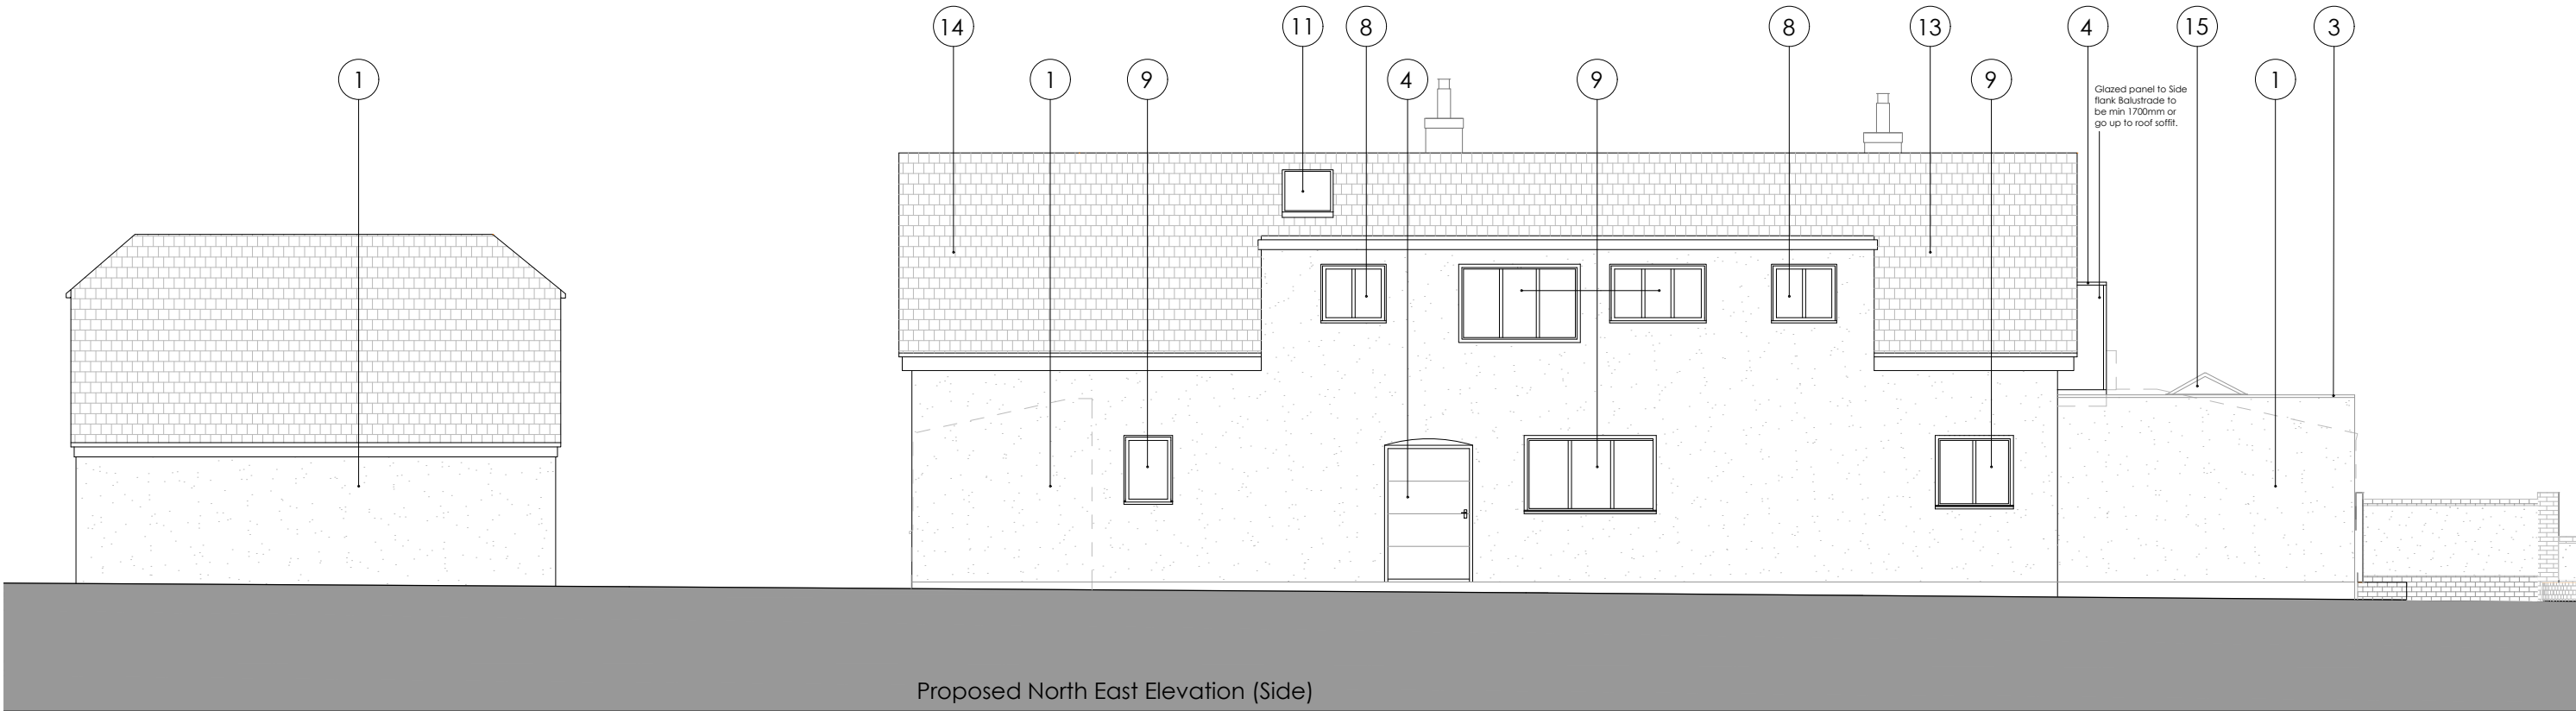

- LEGEND
- 1 Cement Render, Colour White
 - 2 Sliding Glazed doors, Colour dark grey
 - 3 Metal flashing, Colour dark grey
 - 4 Metal balustrade with glazed infill panels
 - 5 Standing Seam metal cladding, colour dark grey
 - 6 Dark grey fascias and rain water goods
 - 7 New Timber door
 - 8 New Aluminium windows, colour dark grey
 - 9 Existing windows replaced with new Aluminium windows, colour dark grey
 - 10 New metal canopy to entrance door, colour dark grey
 - 11 Existing Rooflight
 - 12 Existing roof mounted solar panel
 - 13 Existing concrete tiled roof
 - 14 New concrete tiles to match existing roof
 - 15 New Rooflight

1:100
0 1 1.5 2 3 4 5m

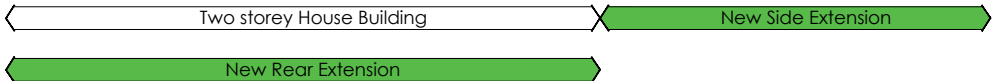

Copyright is reserved by NOW Survey and is issued on the condition that it is not copied or disclosed by or to any unauthorised persons without prior consent in writing from NOW Survey.

All dimensions to be checked on site

REV	DESCRIPTION	DRAWN	DATE	Drawing Ref	Rev	Drawing Title
-	New drawing	SPG	28.10.16	NSR 10	C	Proposed Elevations Sheet 2
A	Issued for Planning	SPG	19.01.17	Scale at A1	Scale at A3	
B	Elevation title error amended	SPG	26.01.17	1:50	1:100	
C	Rear balcony balustrading note shown to be min 1700mm	SPG	09.03.17	Date		
				28 Oct 2016		
				Drawn by		
				SPG		

now Chartered Surveyors
71-72a Bedford Place
Southampton
SO15 2DS
Tel 0845 050 0022
www.now-survey.com