

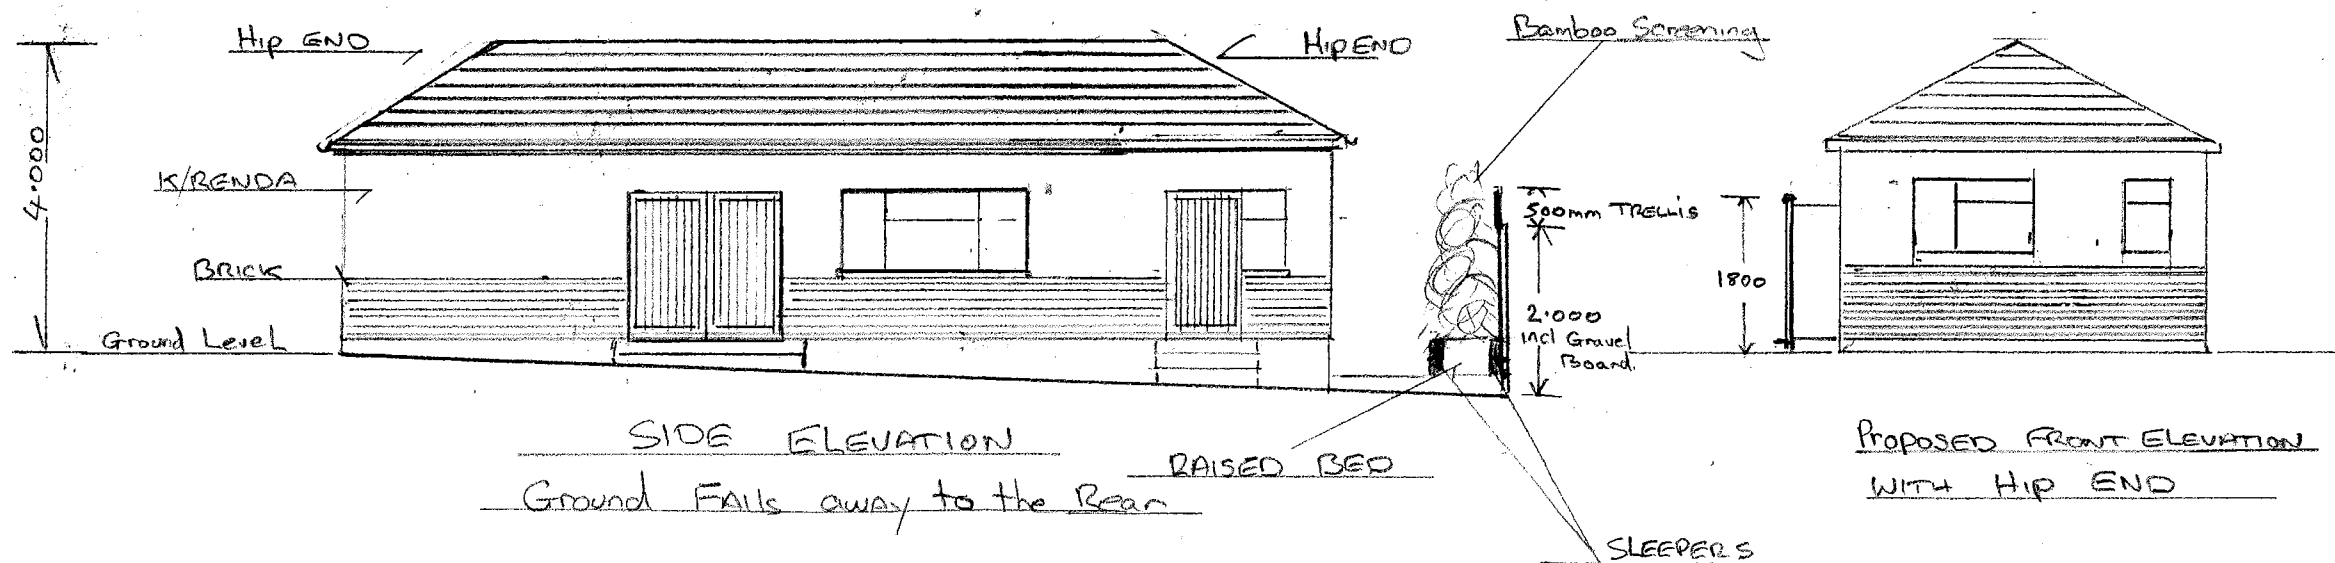
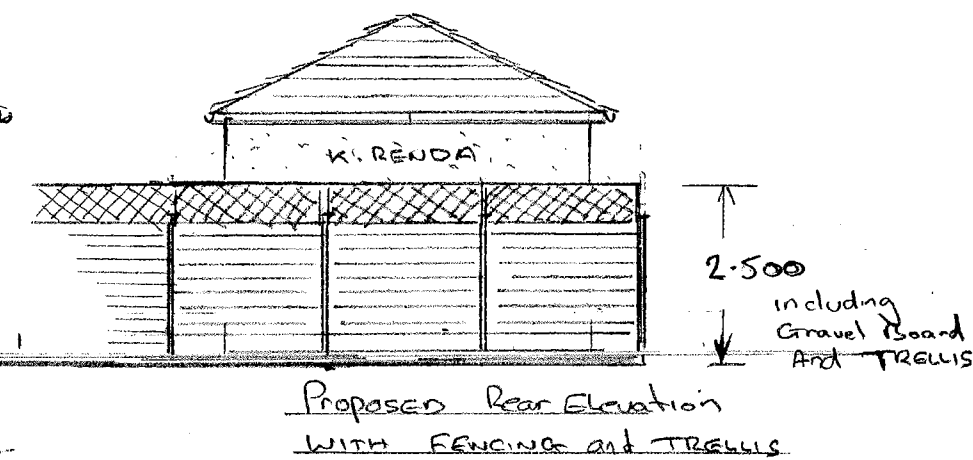


RECEIVED
30 NOV 2017
HBC Development Control

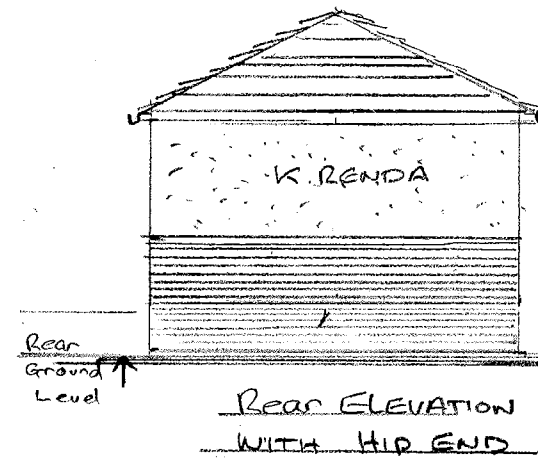

kingswell
Design & Build

DAVE PACKHAM
DIRECTOR
mobile: 07733 112681
telephone: 02392 176 380
email: info@kingswellkitchensltd.co.uk
web: kingswellkitchensandbedrooms.co.uk

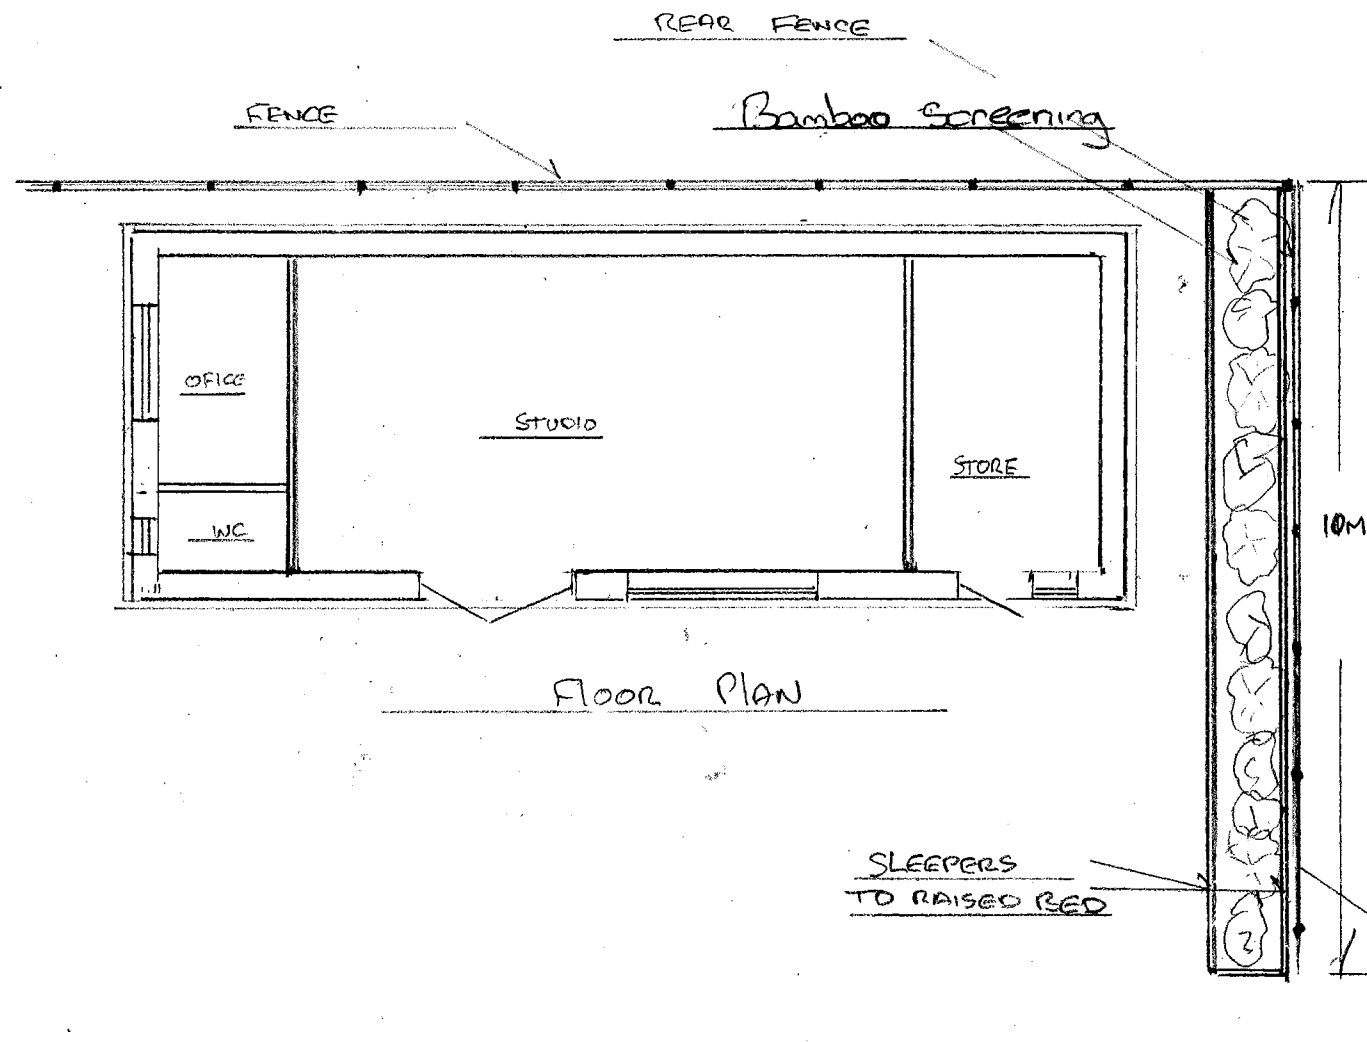

Mr & Mrs HUGHES
40a LOVEDEAN LANE
HORNDEN PO8-8HT
Proposed Photo-STUDIO
REVISION B
Scale 1-100