



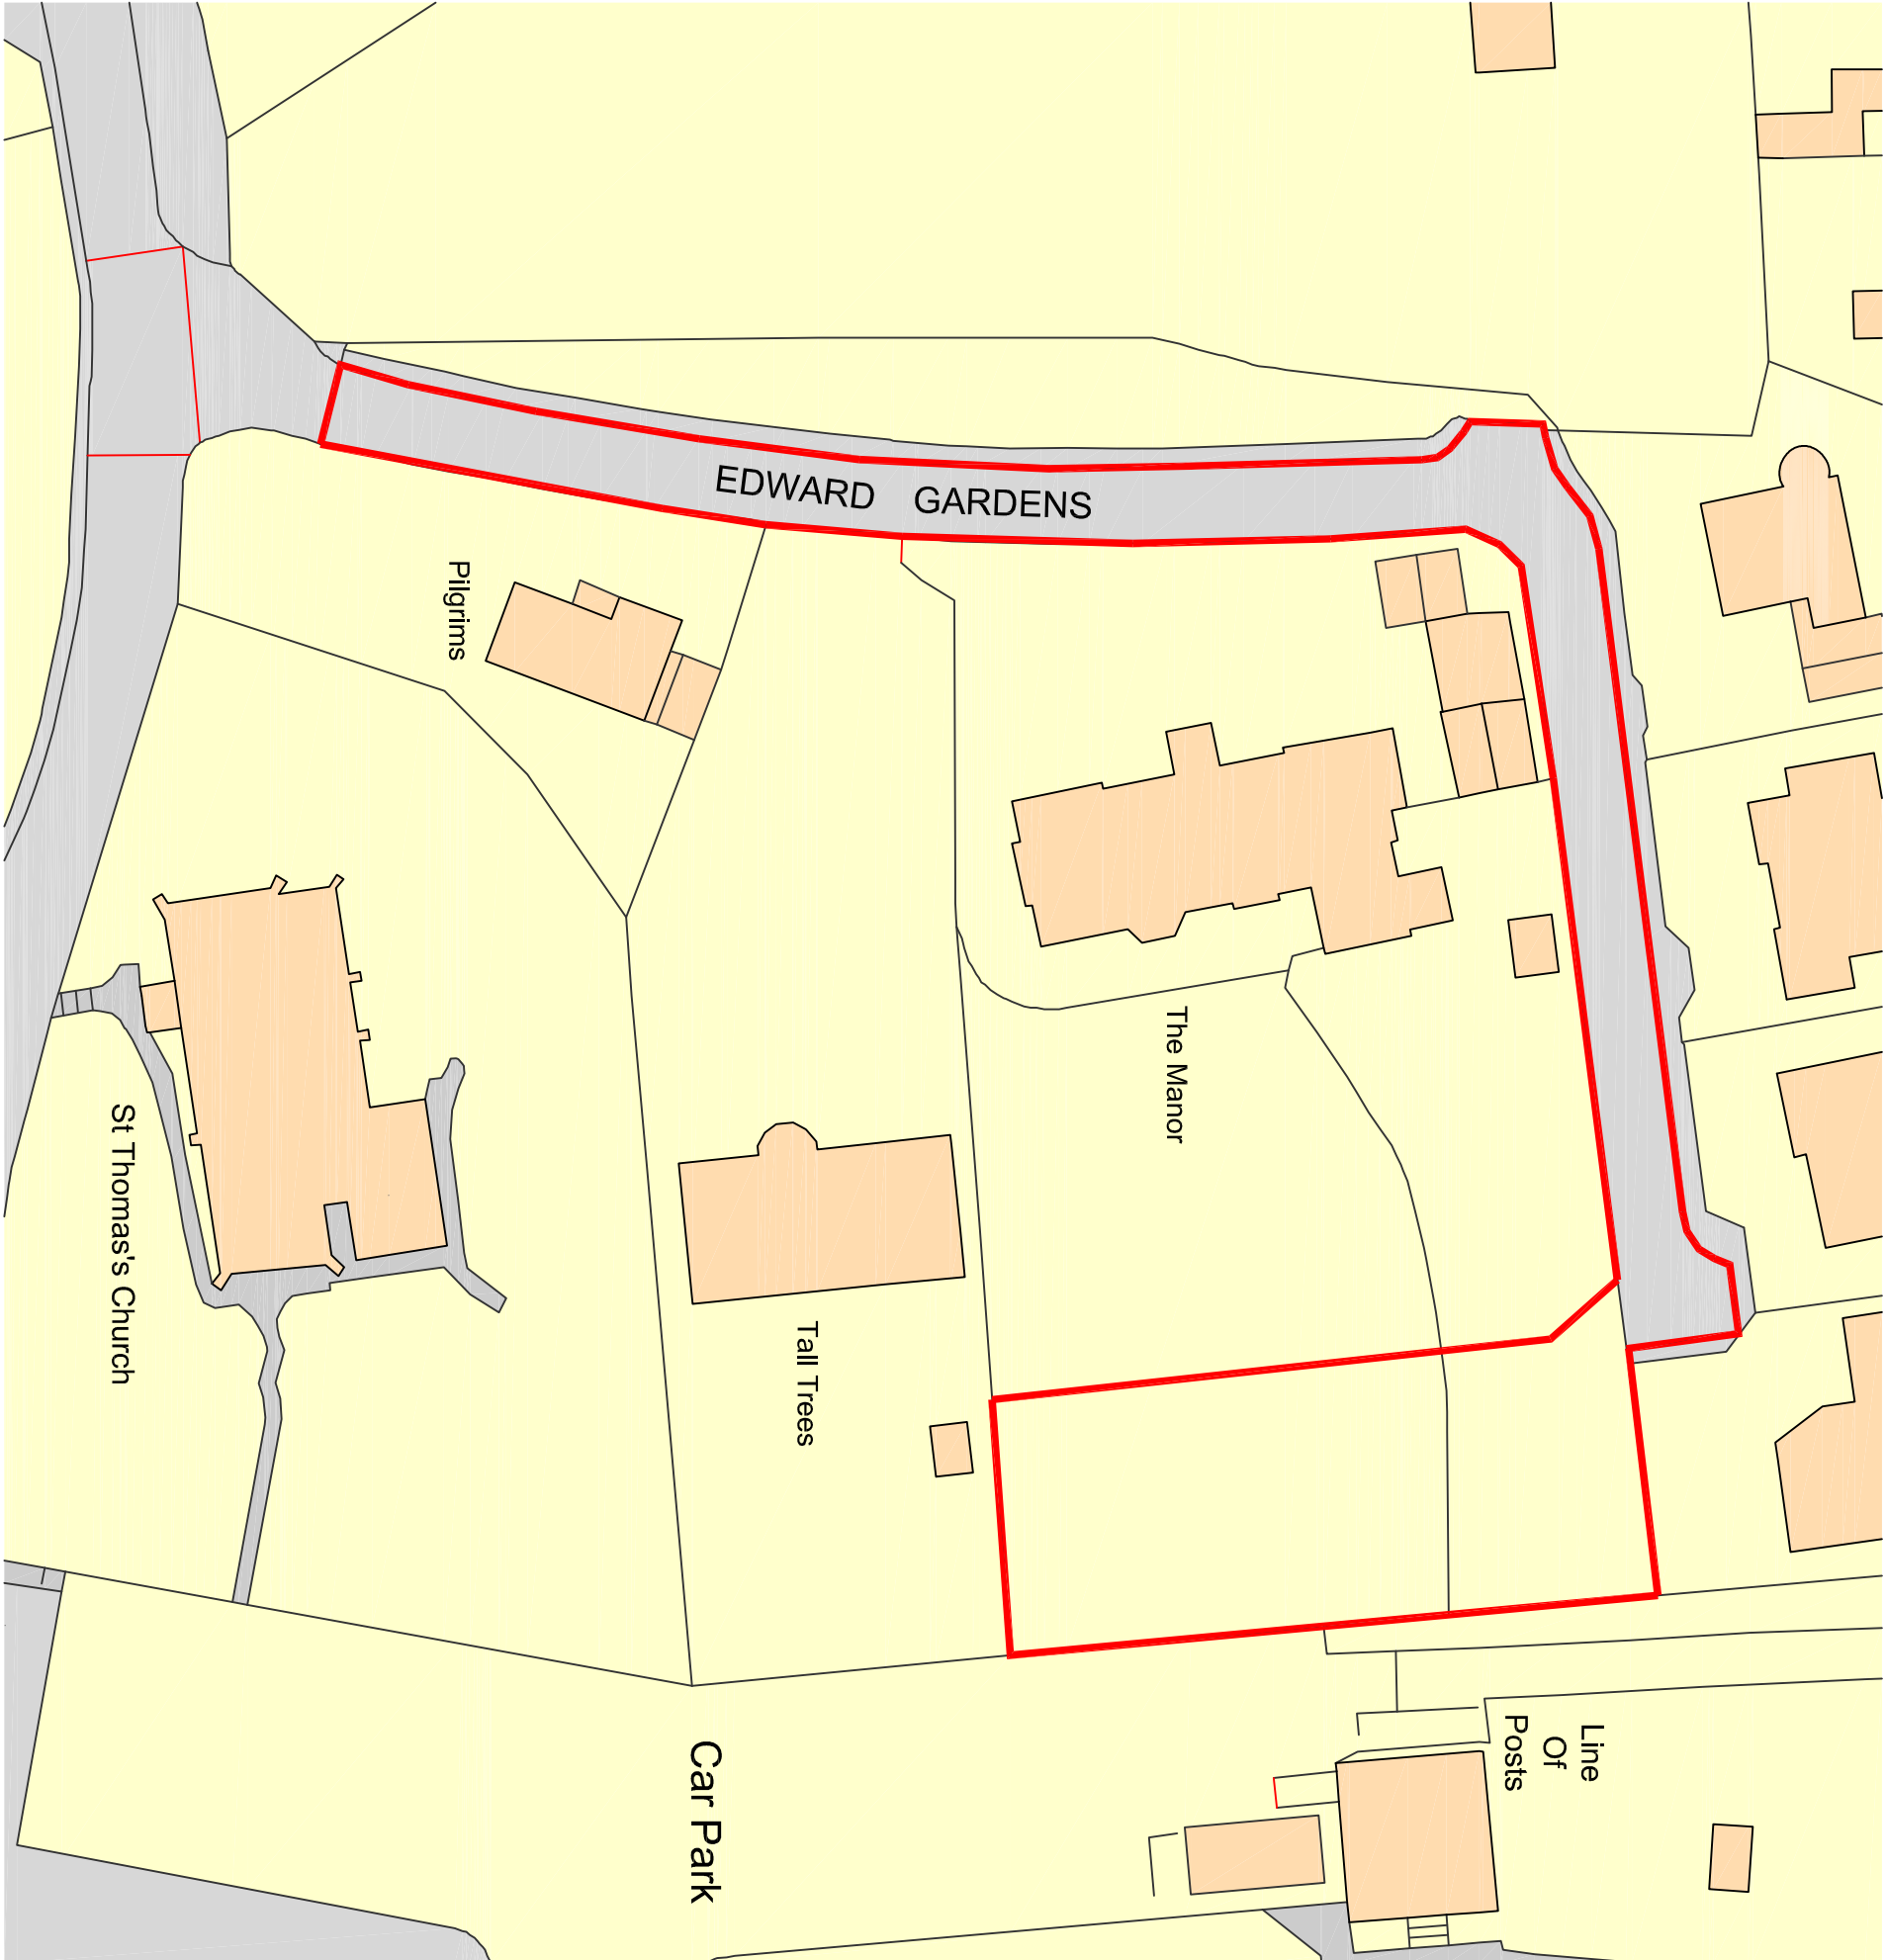


Ordnance Survey, (c) Crown Copyright 2016. All rights reserved. Licence number 100022432

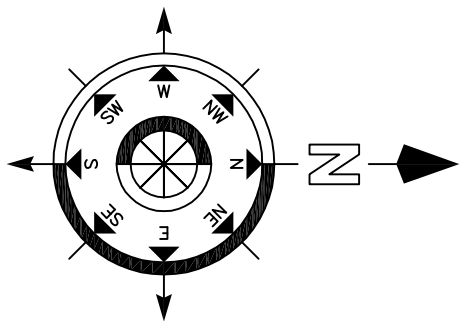

Scale in Metres
0 5 10 15 20 25
for 1:500

Scale in Metres
0 10 20 30 40 50 60
for 1:1250

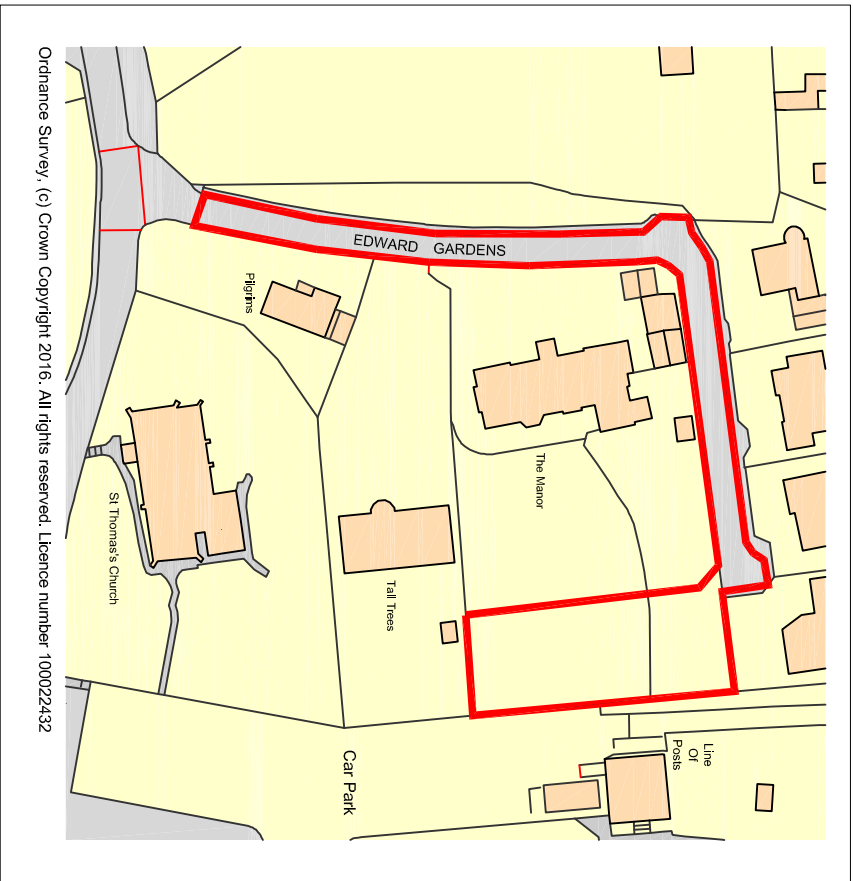

Project:

Land Adjacent
The Manor
Edward Gardens
Old Bedhampton
Havant

Chris Flint Associates Ltd

CHARTERED SURVEYORS - PROJECT MANAGERS
DEVELOPMENT CONSULTANTS

2 Emerald Close, Waterlooville, Havant PO7 8NZ
tel: 023 92 432484 fax: 023 92 358554
Email: chrisflintassociates@gmail.com

PLANNING

Drawn By	Date	SHEET SIZE	Approved By	Date
CRF	01/12/16	A2		
Drawing No.				
CFA	FULL	BS	Revision:	Scale:
			AS SHOWN	