

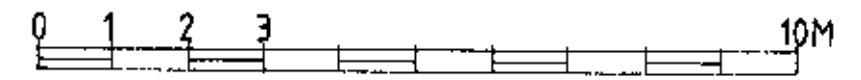



1/100.

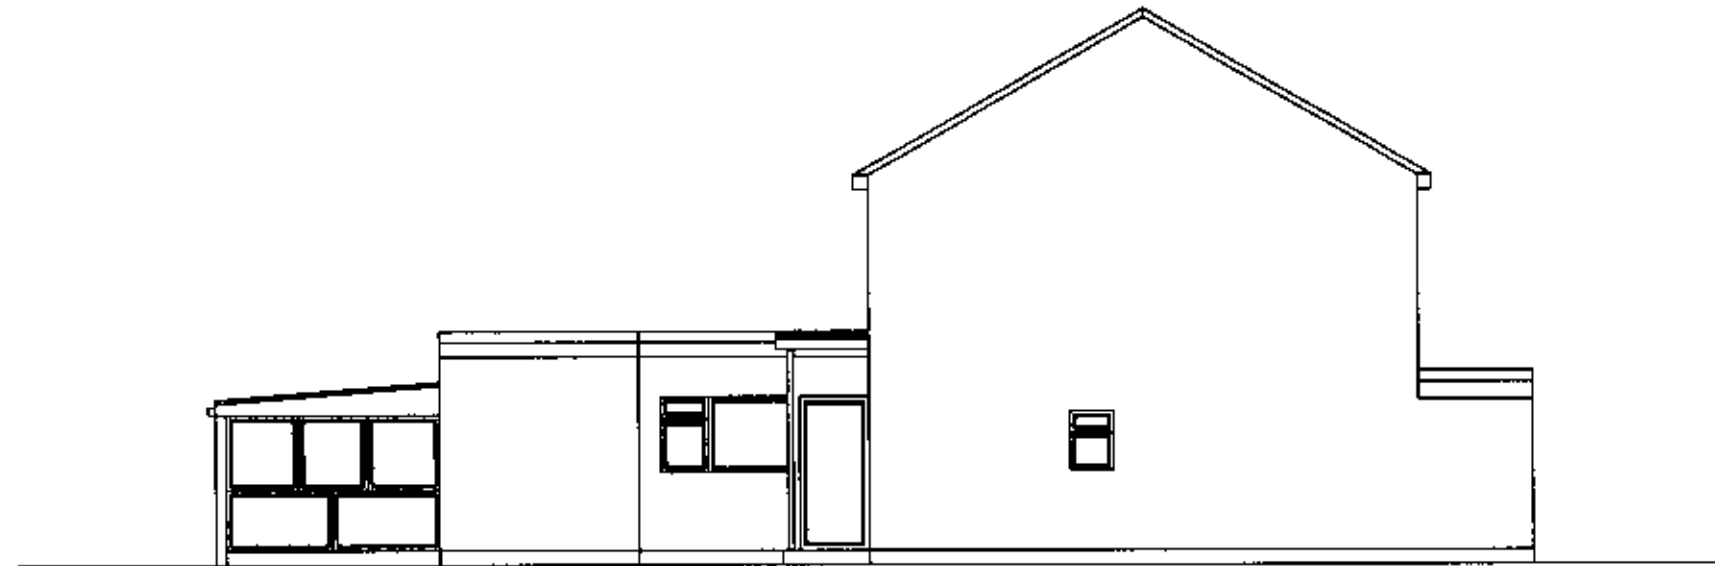

1/50.

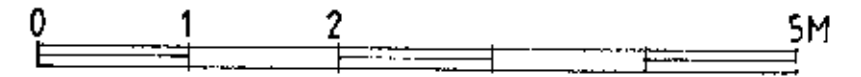

SIDE.

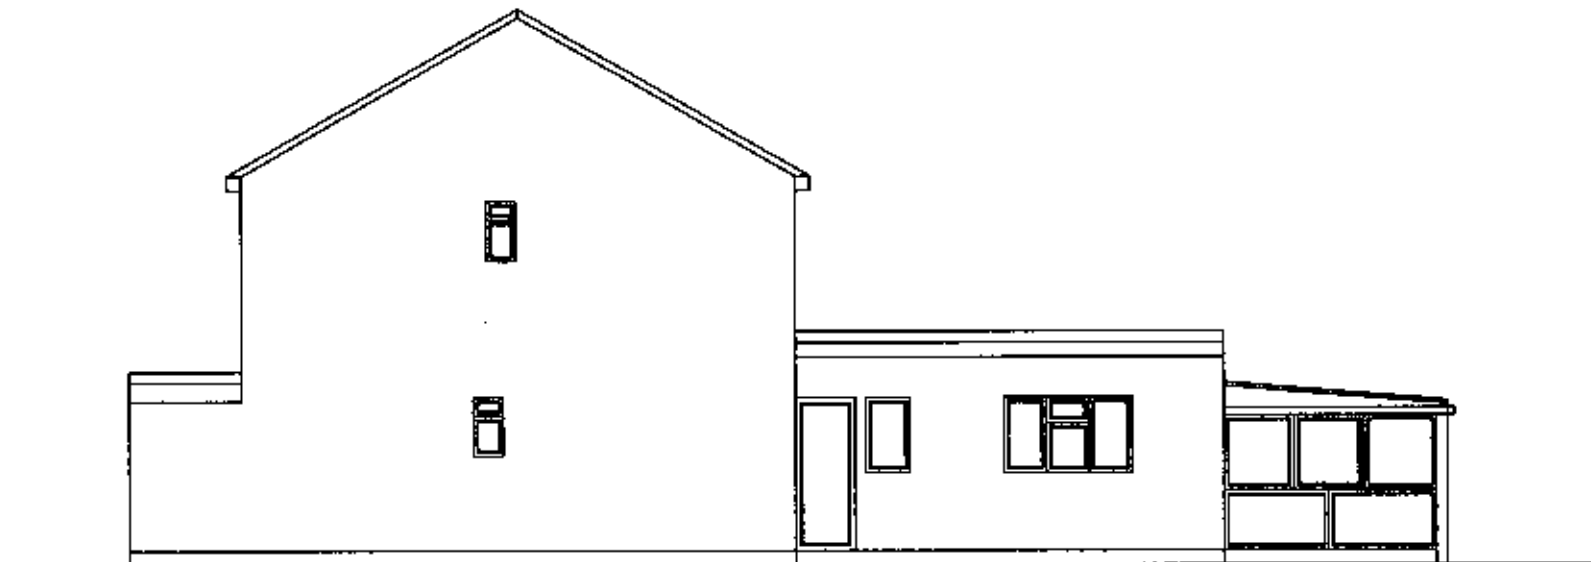

SIDE.



BAYITH REST HOME.
18-20 BEVAN ROAD, WATERLOOVILLE
PO8 9QH.
EXISTING ELEVATIONS.
DRAWING NO. 17/4/BRH - 3A
SCALE: 1/100. PAPER SIZE A3.