




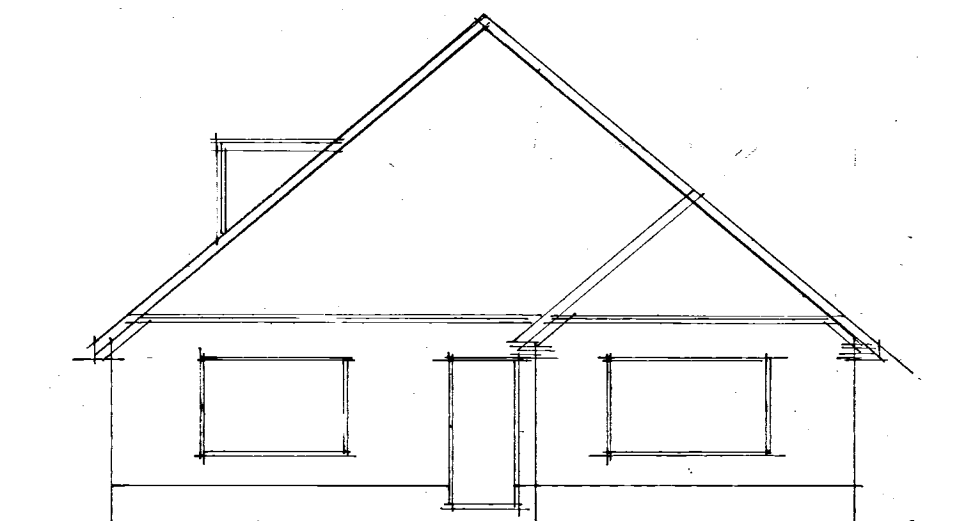


extg. front

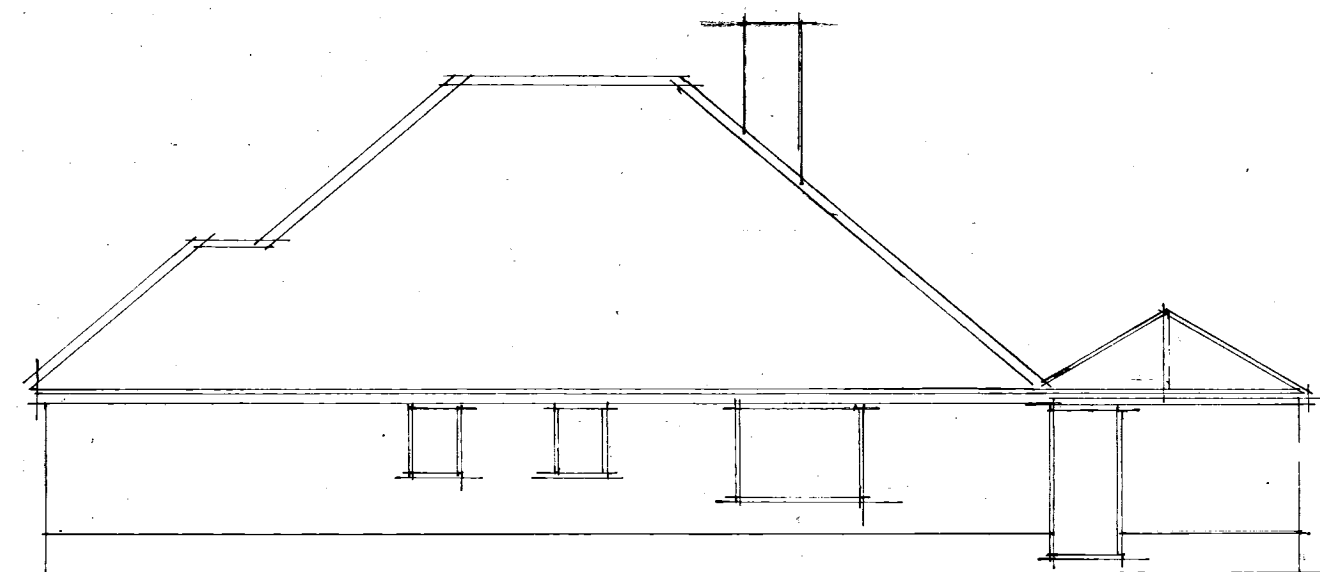


extg. side

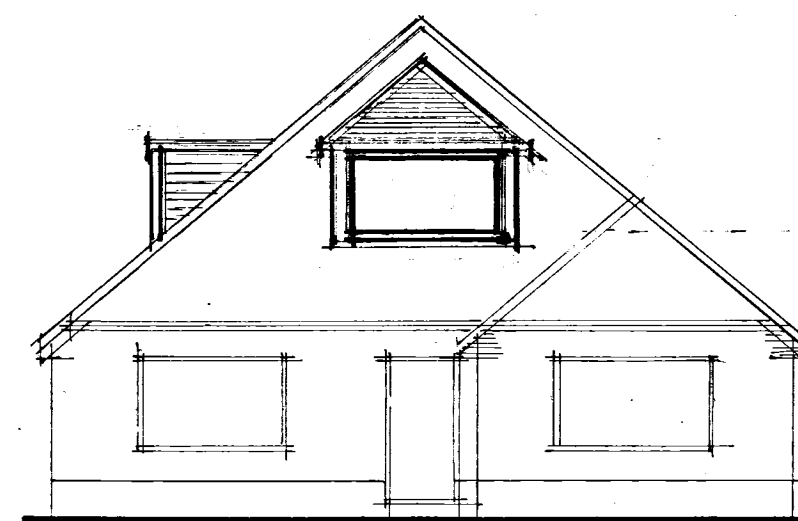


prop. front

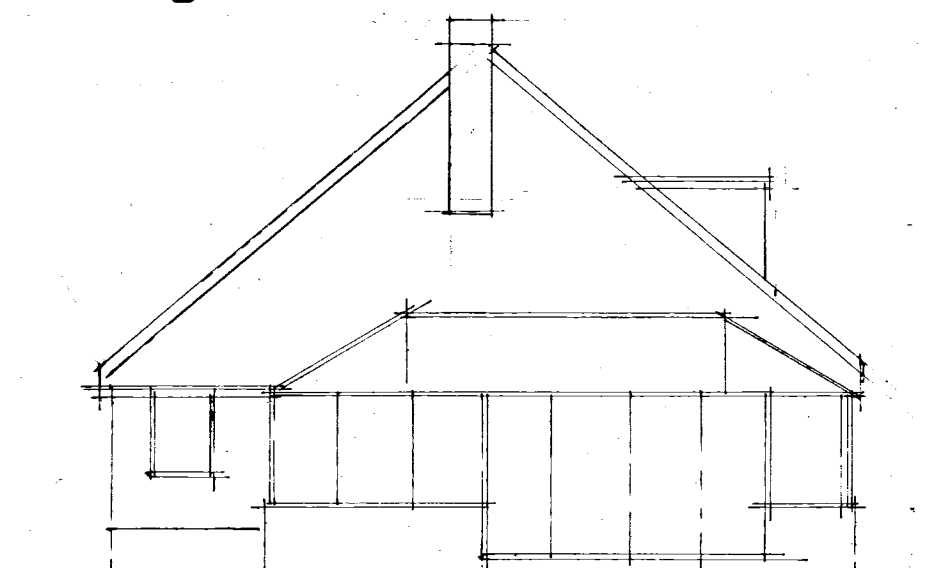


extg. rear

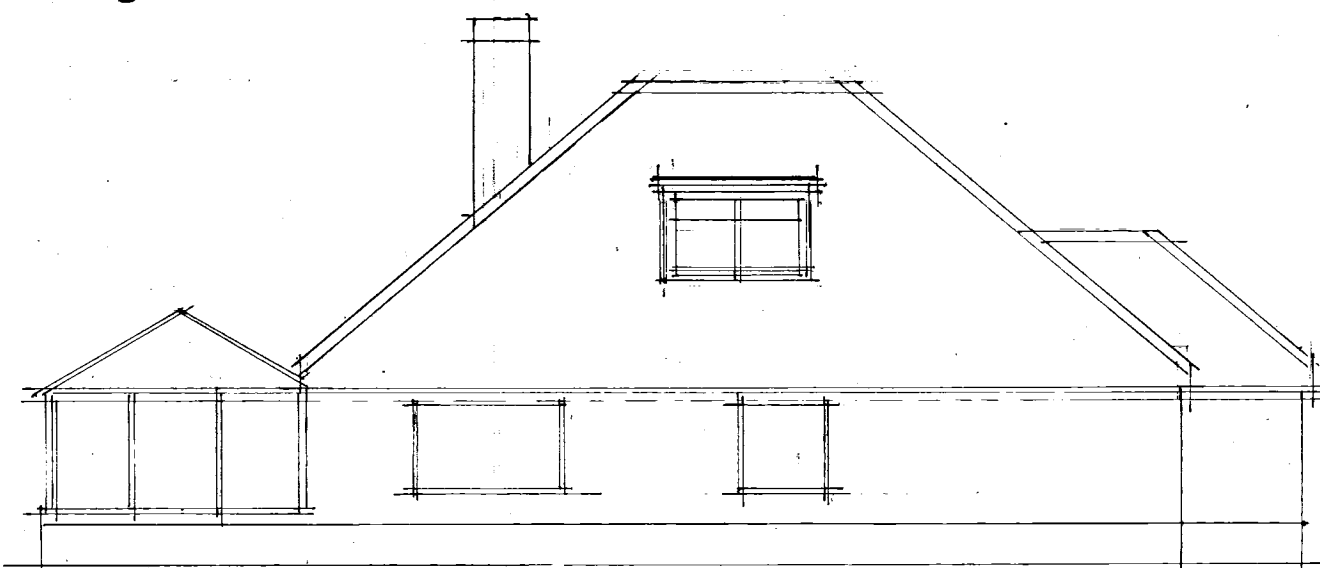


extg. side

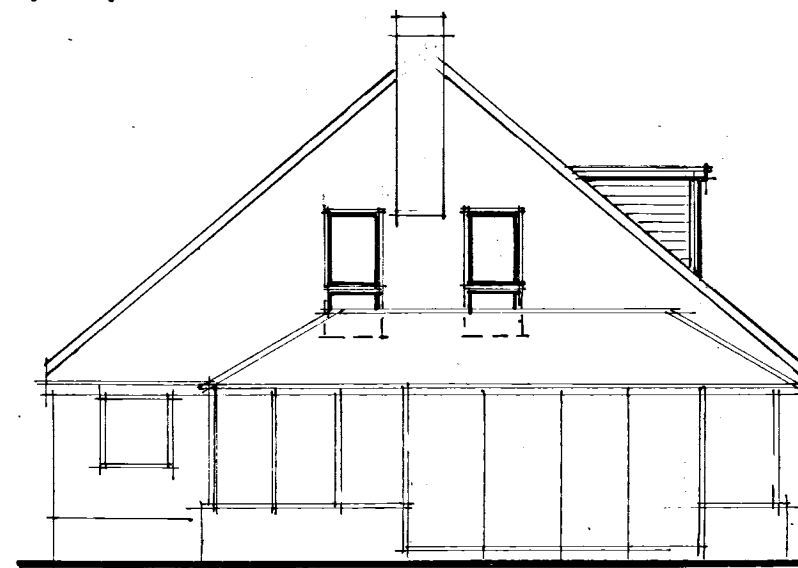

prop. rear

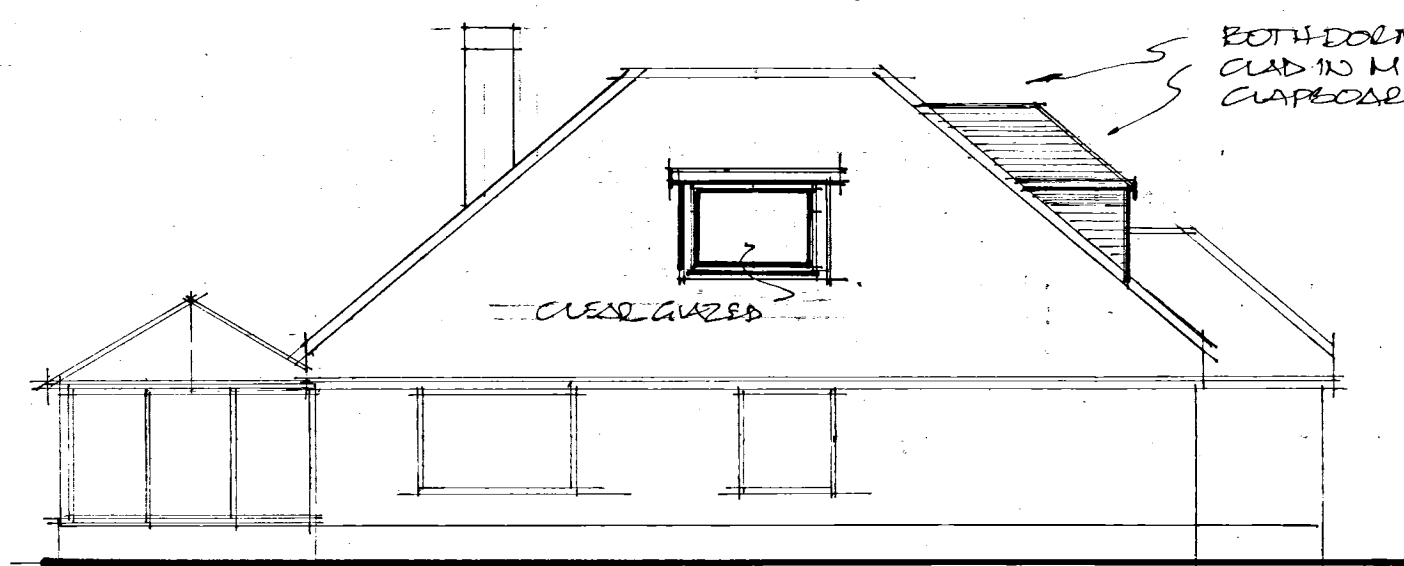

proposed sides

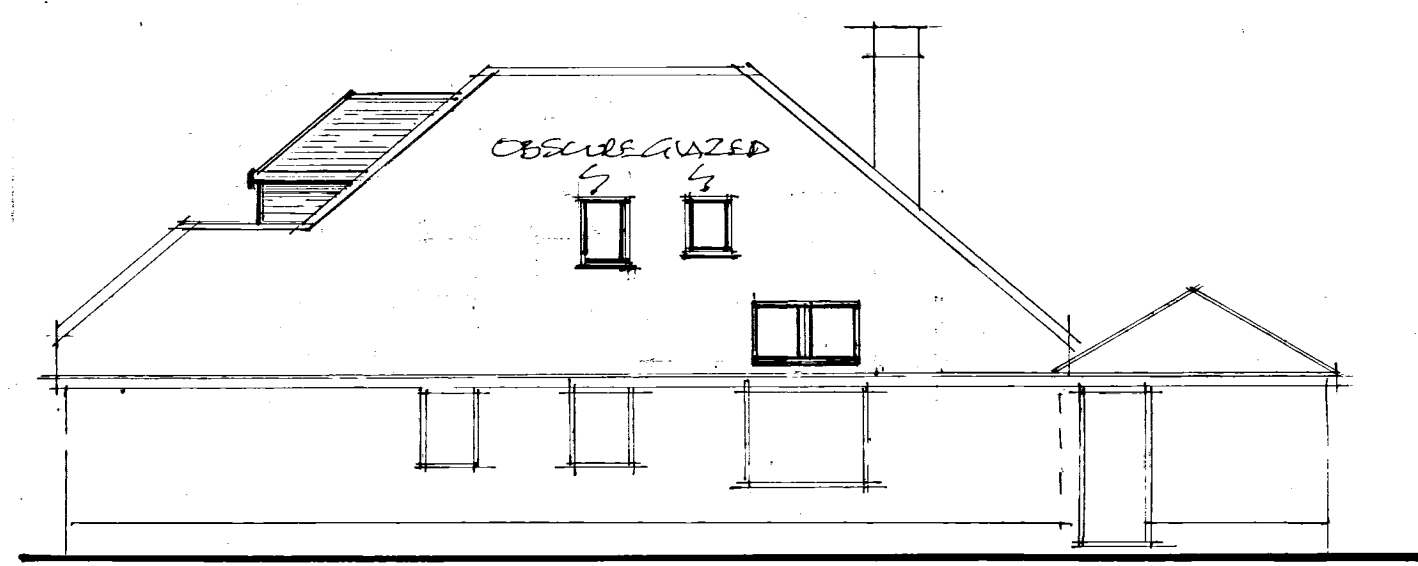

C	MAR 17	WINDOW WINDOW/FORMER AMENDS
B	FEB 2017	CLIENT AMENDMENTS
A	JAN 17	GEN. AMENDS ALL ROUND
	Date	Revision

© copyright

THORNS YOUNG
ARCHITECTURAL

THORNS-YOUNG LTD
CHARTERED BUILDING CONSULTANTS
Website: www.thornsyounge.co.uk

Fareham
21 Middle Road
Park Gate
SO31 7GH
Tel: (01329) 888 322

Portsmouth
232 London Road
North End
PO2 9JQ
Tel: (02392) 672 883

Client

MR AND MRS. FERLA

Job Title

46, ST. THOMAS AVENUE
HAYLING, ISLAND

Drawing Title

PROPOSED LOFT
CONVERSION.

PLANNING DRAWING

Scale 1:100 A2.

Date DEC. 2016

Drawn by CML

Drg. No.

9232:16:2

Rev.

C.

0 2 4 6 8 10 scale 1:100m.