
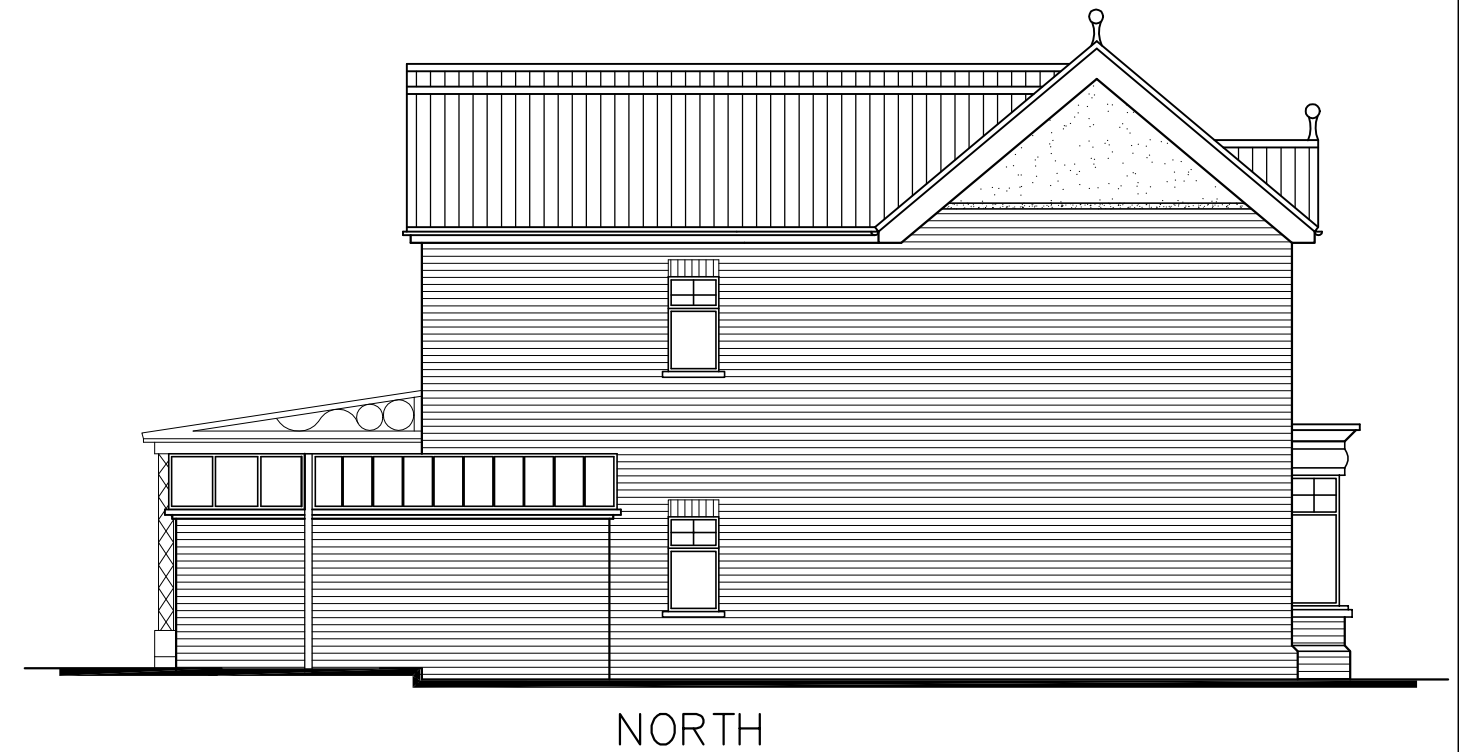


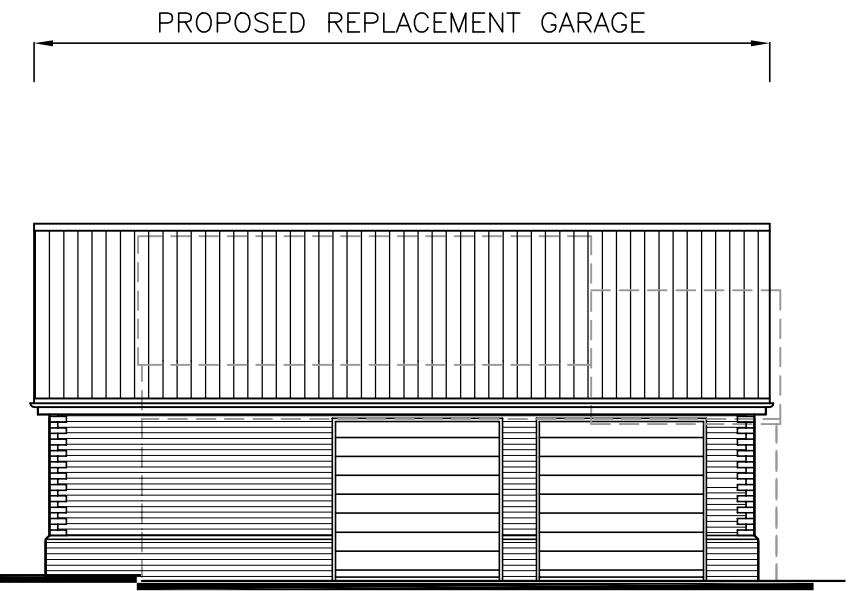

20 Beechworth Road,  
Havant,  
PO9 1AX

# MAIN HOUSE PROPOSED ELEVATIONS

## Revisions

- A. Corrected Hatching. 09/03/17
- B. Planning revisions. 26/04/17
- C. Garage revisions. 09/05/17
- D. Garage FF removed. 01/06/17



Scale A1 = 1:50, A3 = 1:100  
Date 08/11/16  
Drawn JHL/SAR/BLB

metres

10

20

30

1685-503<sup>D</sup>