

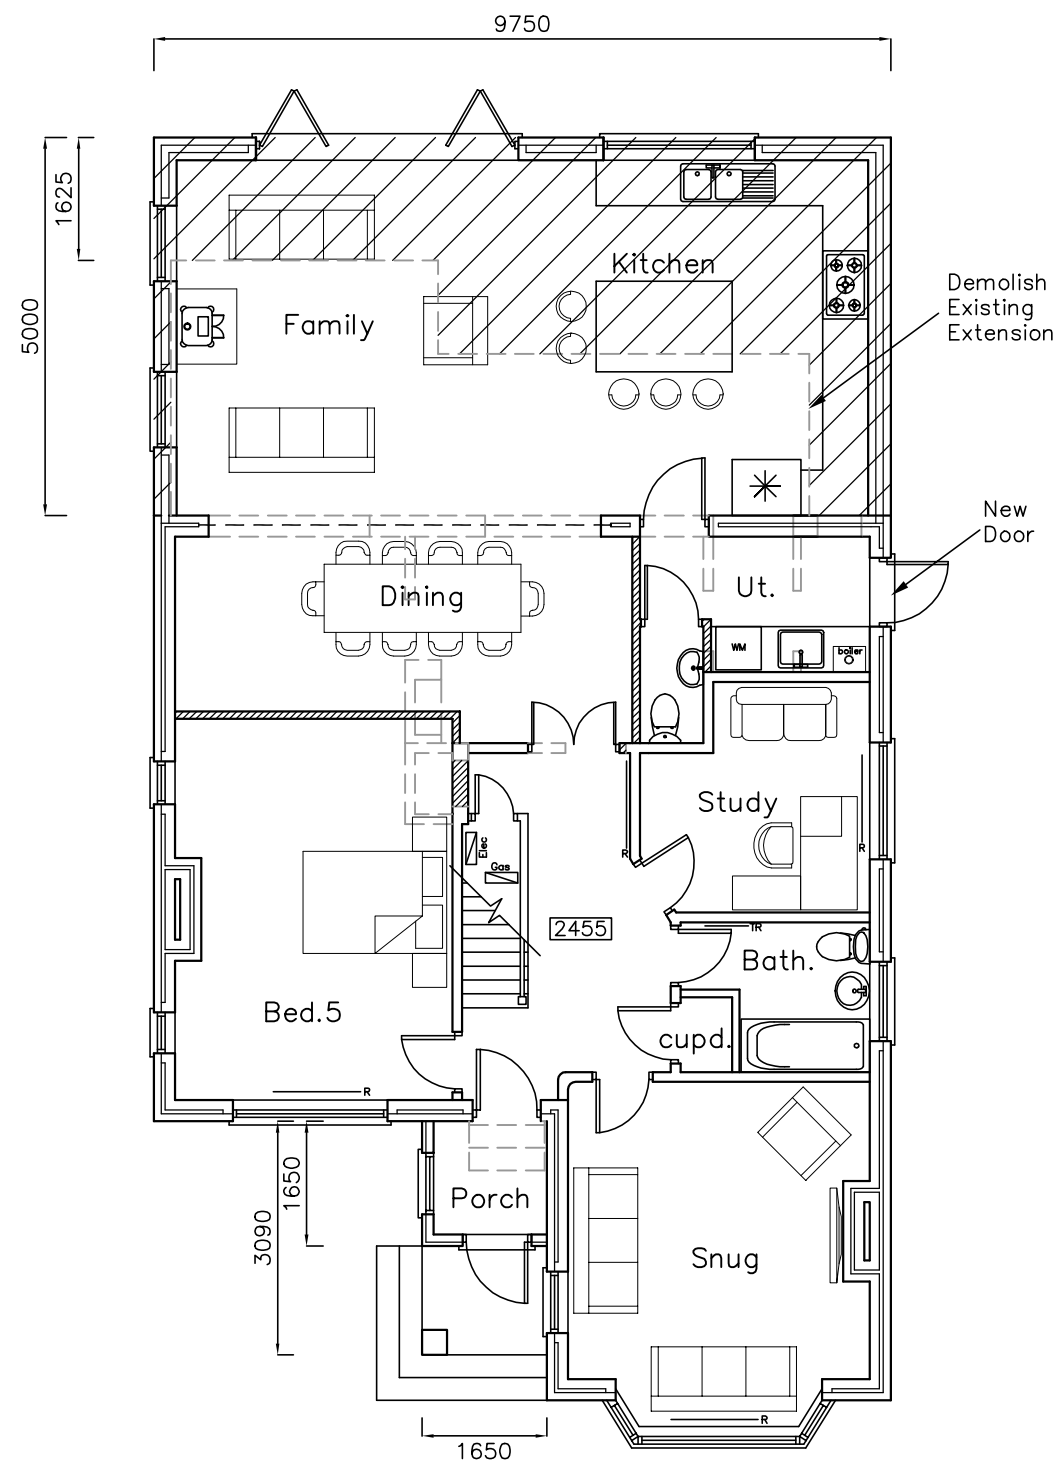


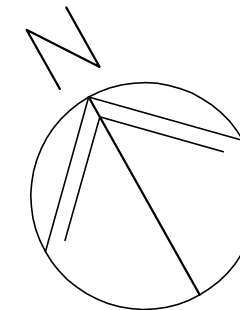

GROUND

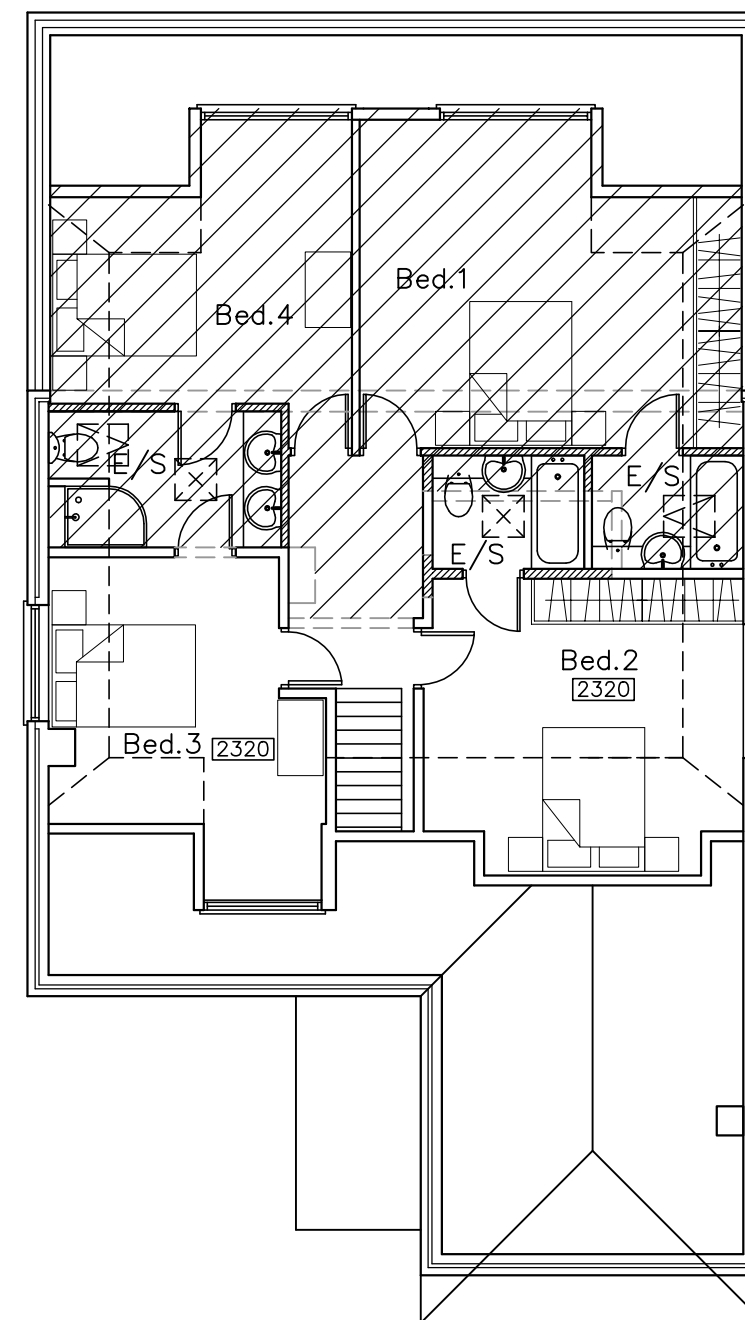

FIRST/LOFT

Floor
Thickness: 220
GFL – FF
Ceiling: 4985

25 Park Lane,
Cowplain,
PO8 8AD

PROPOSED FLOOR PLANS

Revisions

- A. Client revisions. 02/11/17
- B. Client revisions. 03/11/17
- C. Clients Revisions 11/11/12
- D.



Scale A3 = 1:100
Drawn SAR/JHL/BLB
Date 21/10/17

17107-401^C

metres

10

20

30

40