


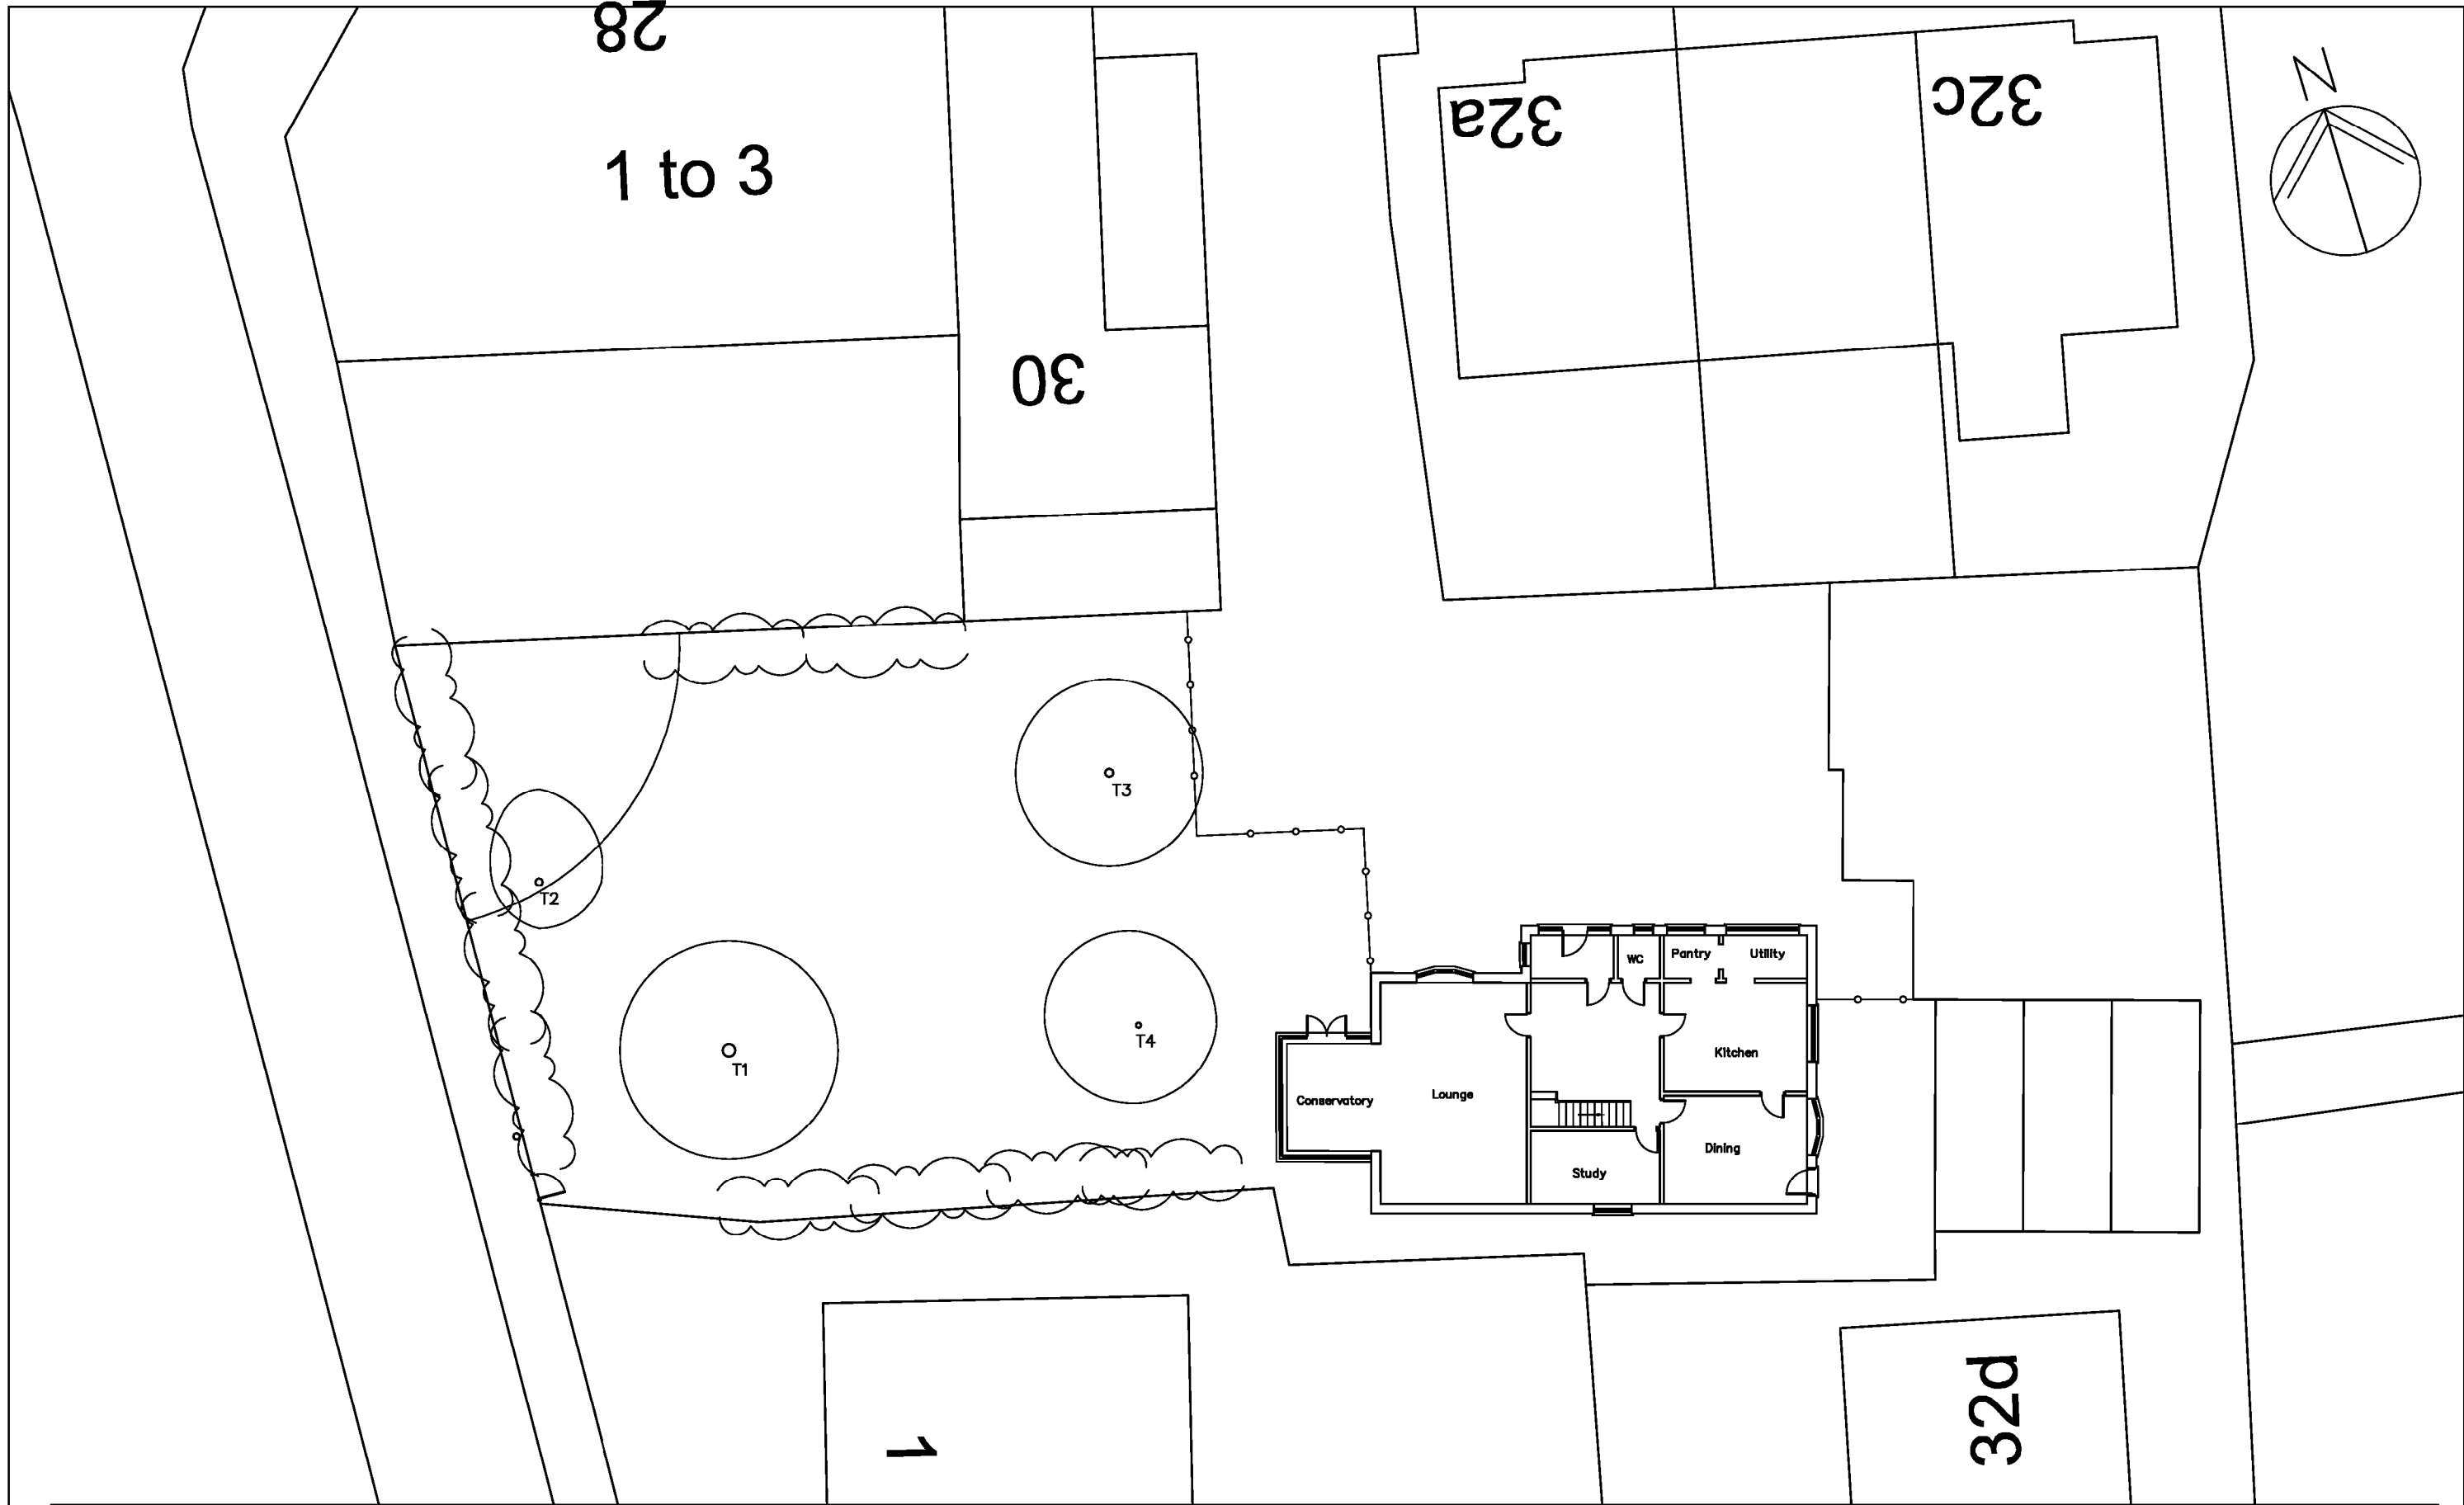

32 Fishery Lane,
Hayling Island,
PO11 9NR

EXISTING SITE PLAN

Revisions
A. Telegraph pole added. 19/05/17
B.
C.



Martin Critchley
CHARTERED ARCHITECT

The Old Brewery,
15E South Street, Havant,
Hampshire, PO9 1BU
023 92 474 919
critchleyarchitect@hotmail.com

Scale A3=1:200 A1=1:100
Date 05/05/17
Drawn JHL

17045-102^A

