

[illegible]

CLIENT

Havant
BOROUGH COUNCIL


Public Service Plaza
Civic Centre Road
Havant, Hants, PO9 2AX

Telephone: (023) 9247 4174
Email: customer.services@havant.gov.uk
Internet: www.havant.gov.uk


Planning
Civil Engineering and Landscape

DESIGNER	SM	SCHEME NORTHLEY ROAD, HAYLING ACCESS IMPROVEMENTS		
CAD	SM			
CHECKED				
APPROVED				
			SCALE @ A1	1:200
			DATE	10 JUL 17
			SHEET NUMBER	1 OF 1

DRAWING TITLE	
EXISTING AND PROPOSED INDICATIVE SECTIONS	
CHAINAGE 0-150	
CAD FILE: 10022018_10.15.18	REV
DRAWING NUMBER	
2017_11/005	

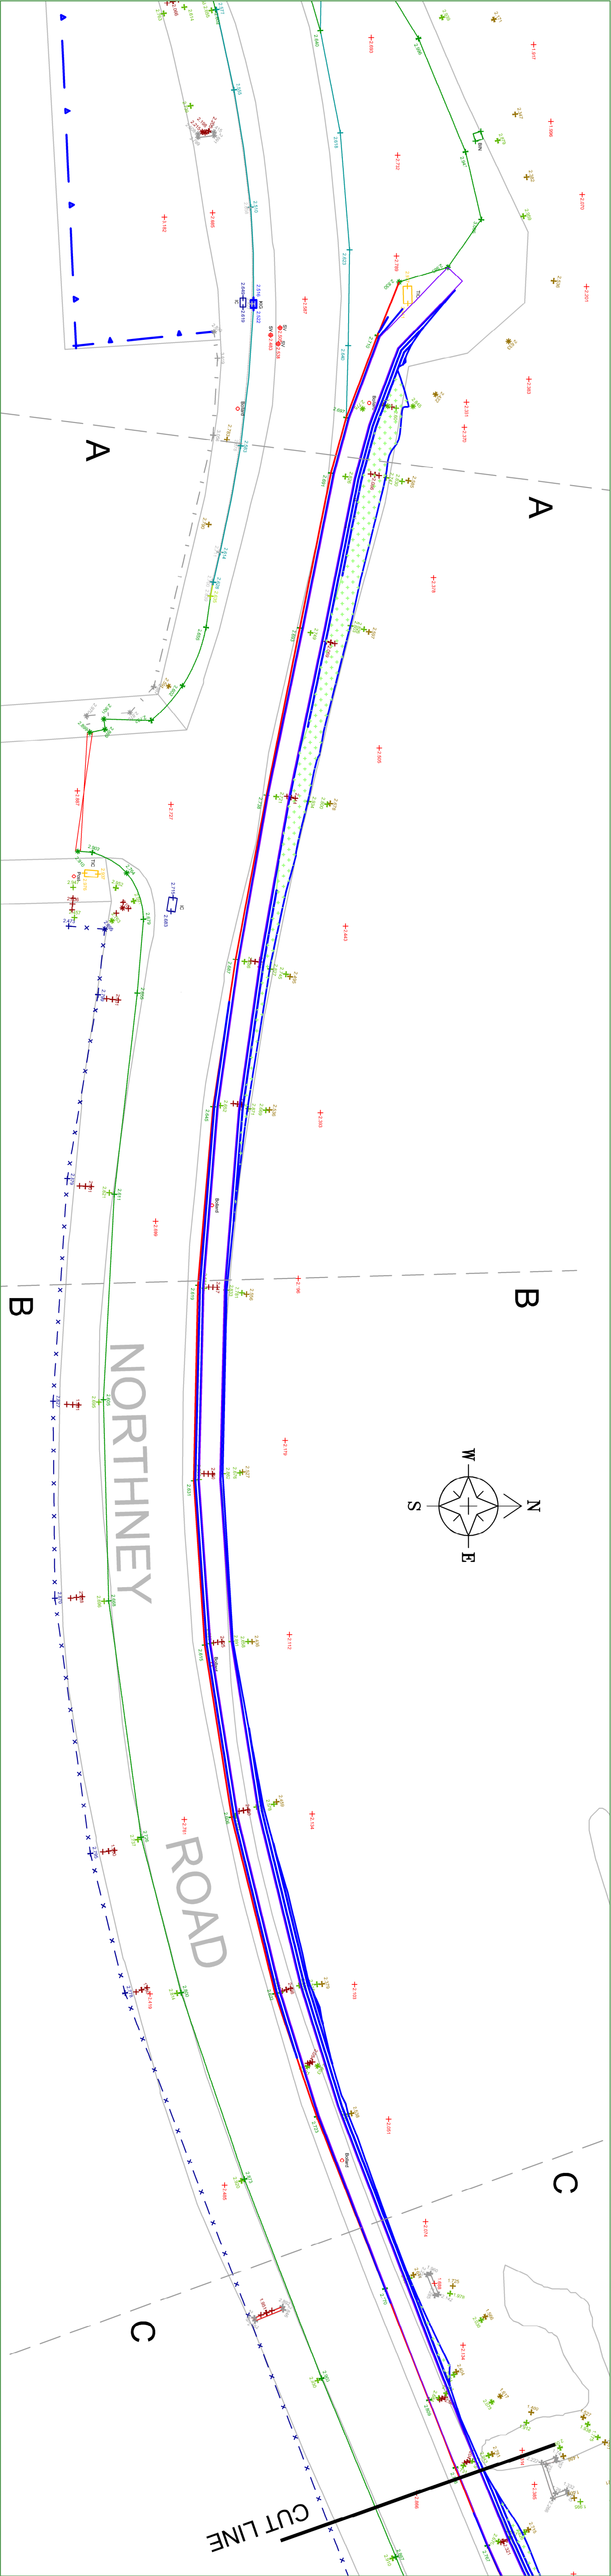


SECTION LOCATIONS: SECTIONS A-A, B-B AND C-C

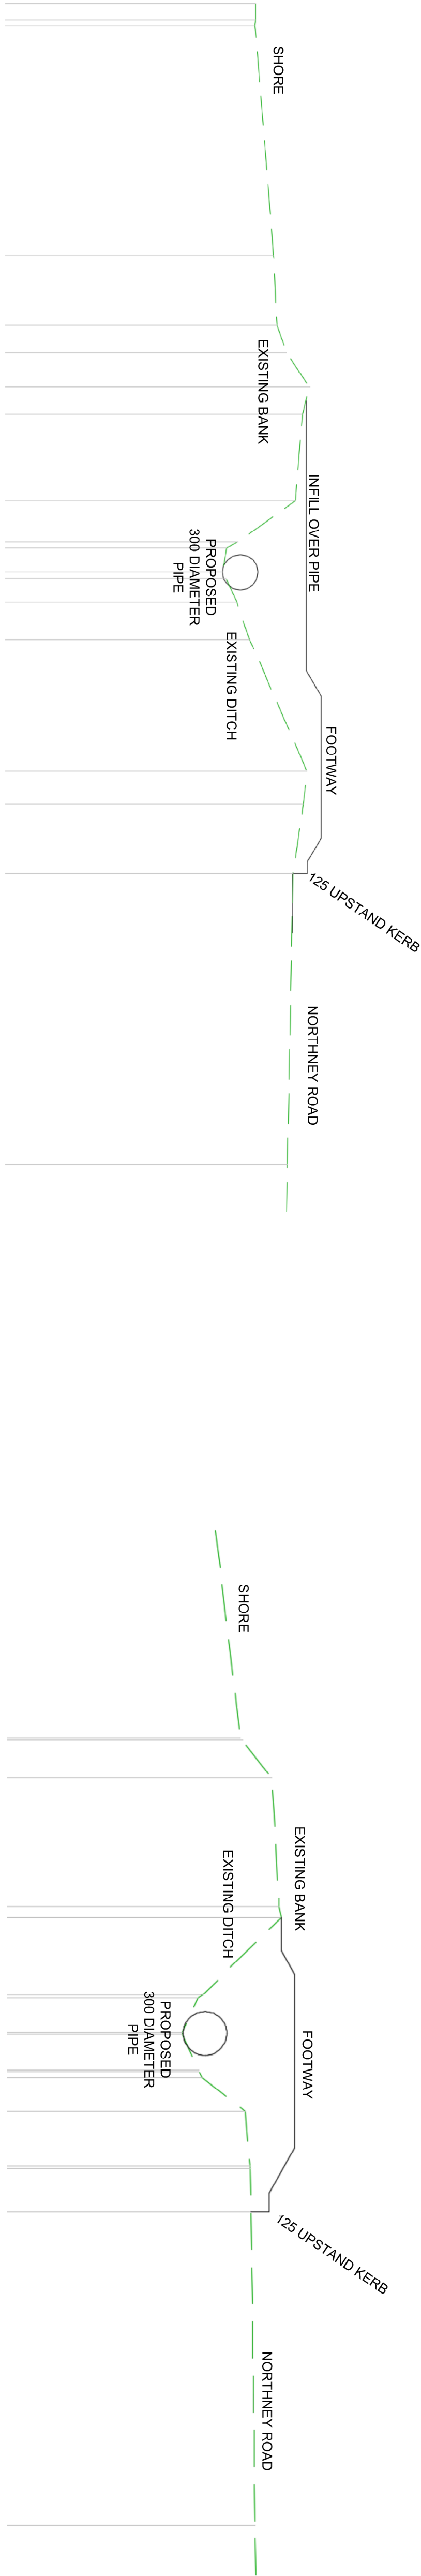

SECTION A-A AT CHAINAGE 50

SECTION B-B AT CHAINAGE 100

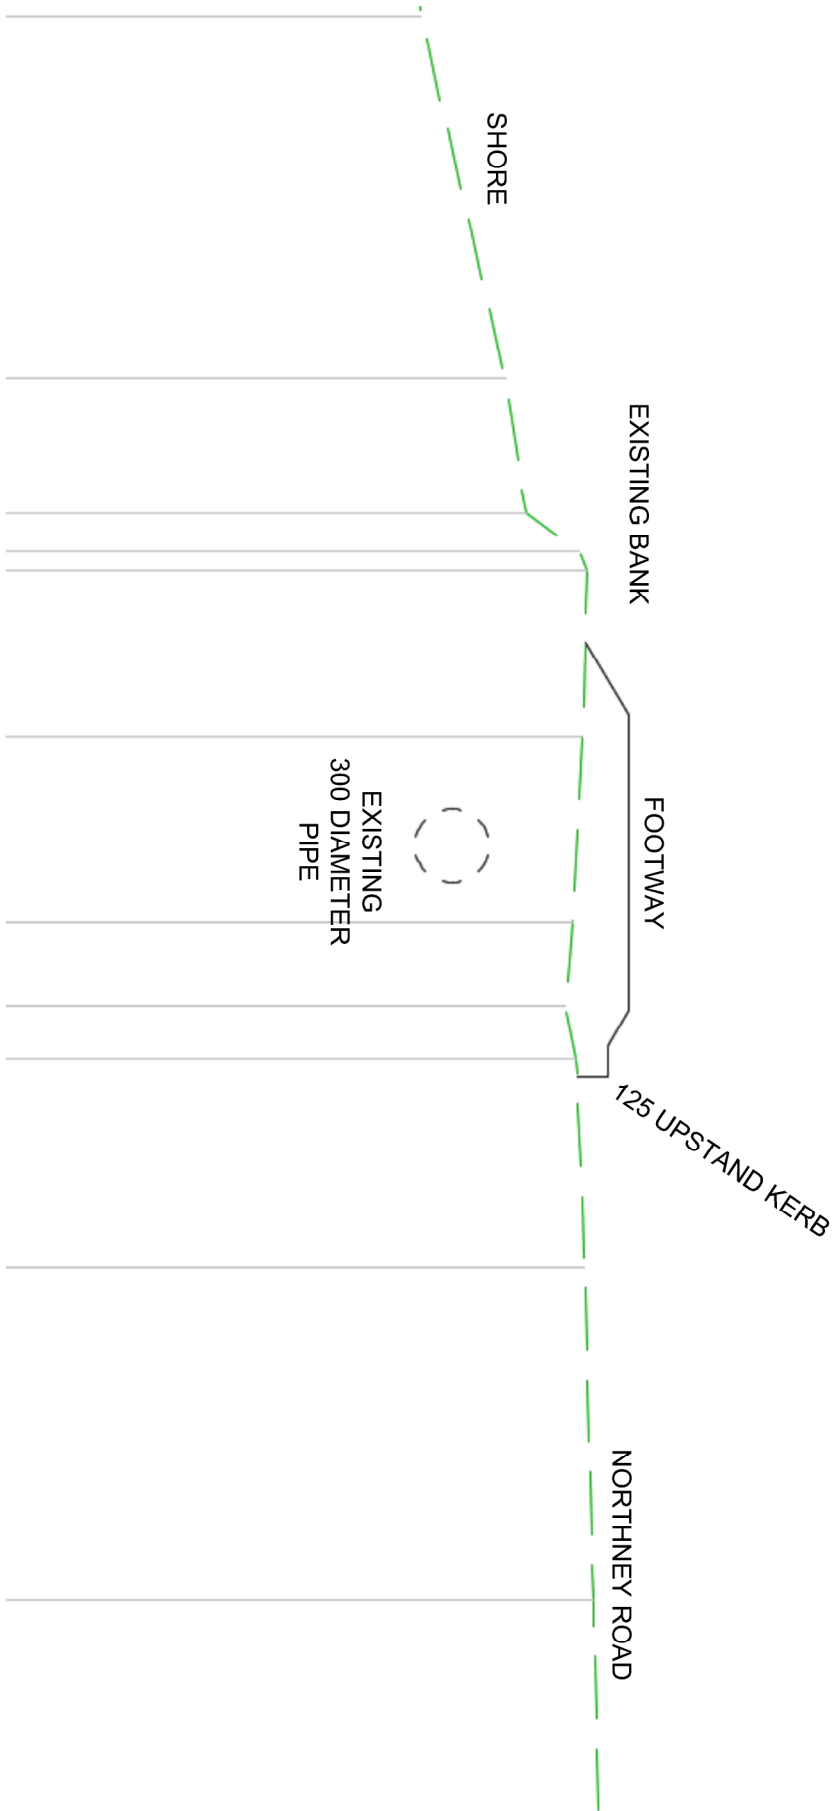

SECTION C-C AT CHAINAGE 150