



1/100.

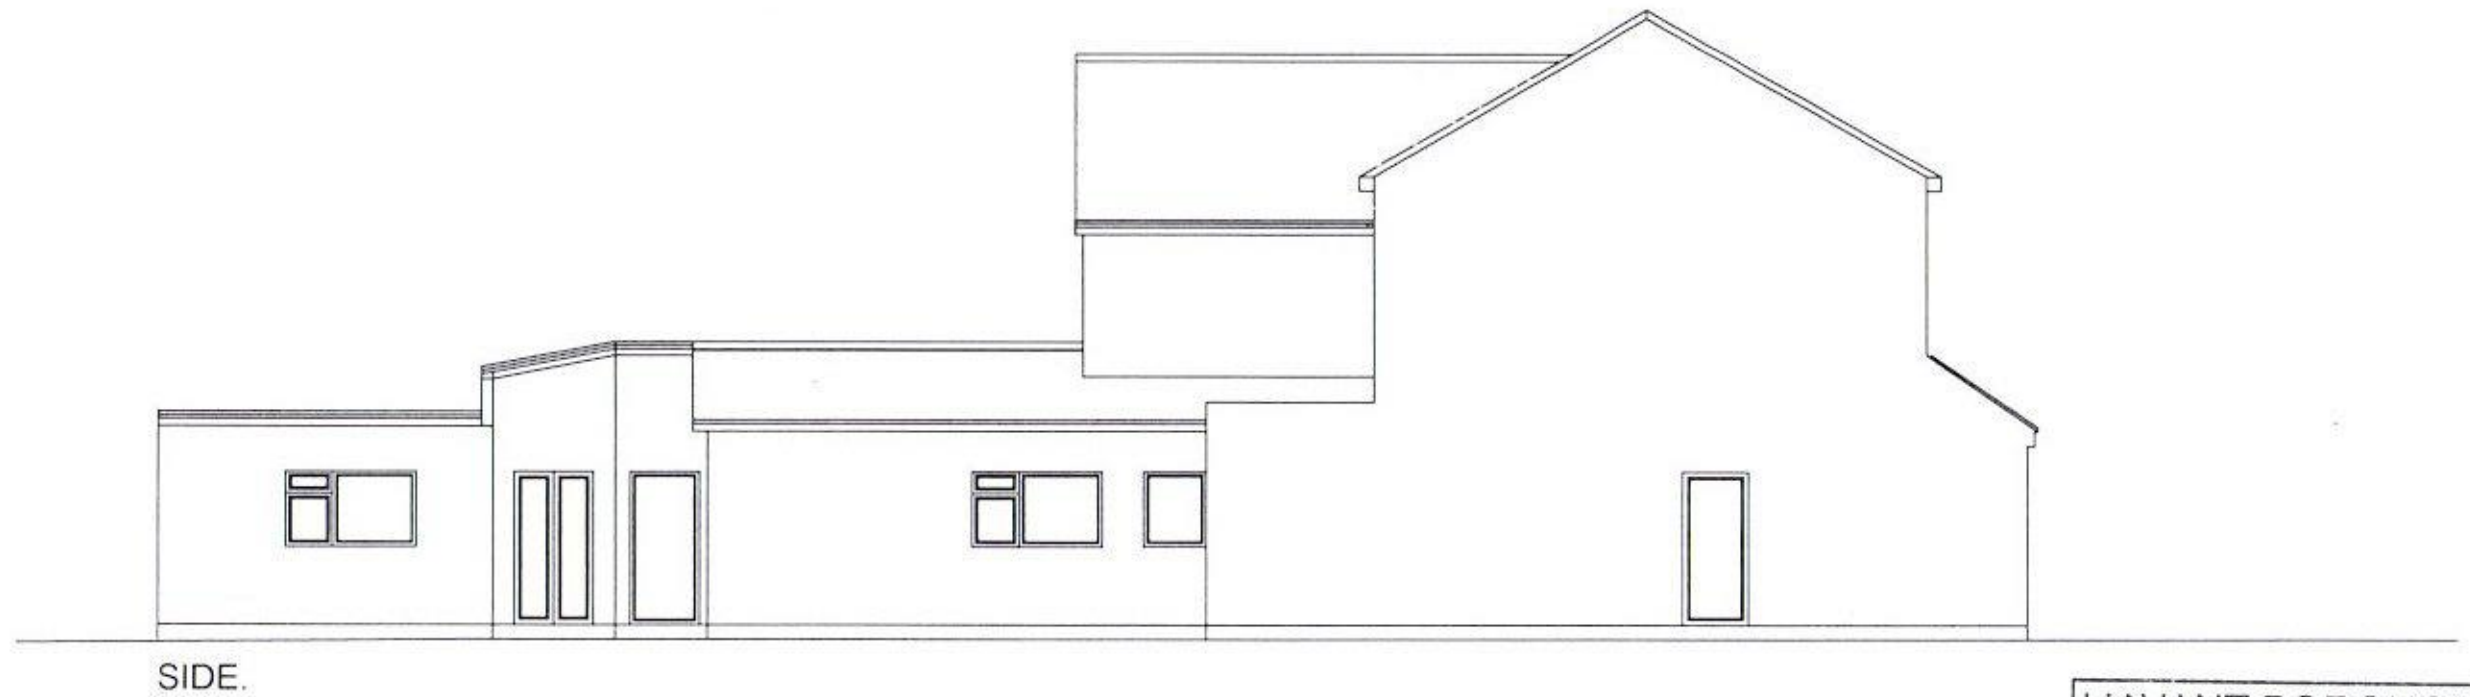

1/50.

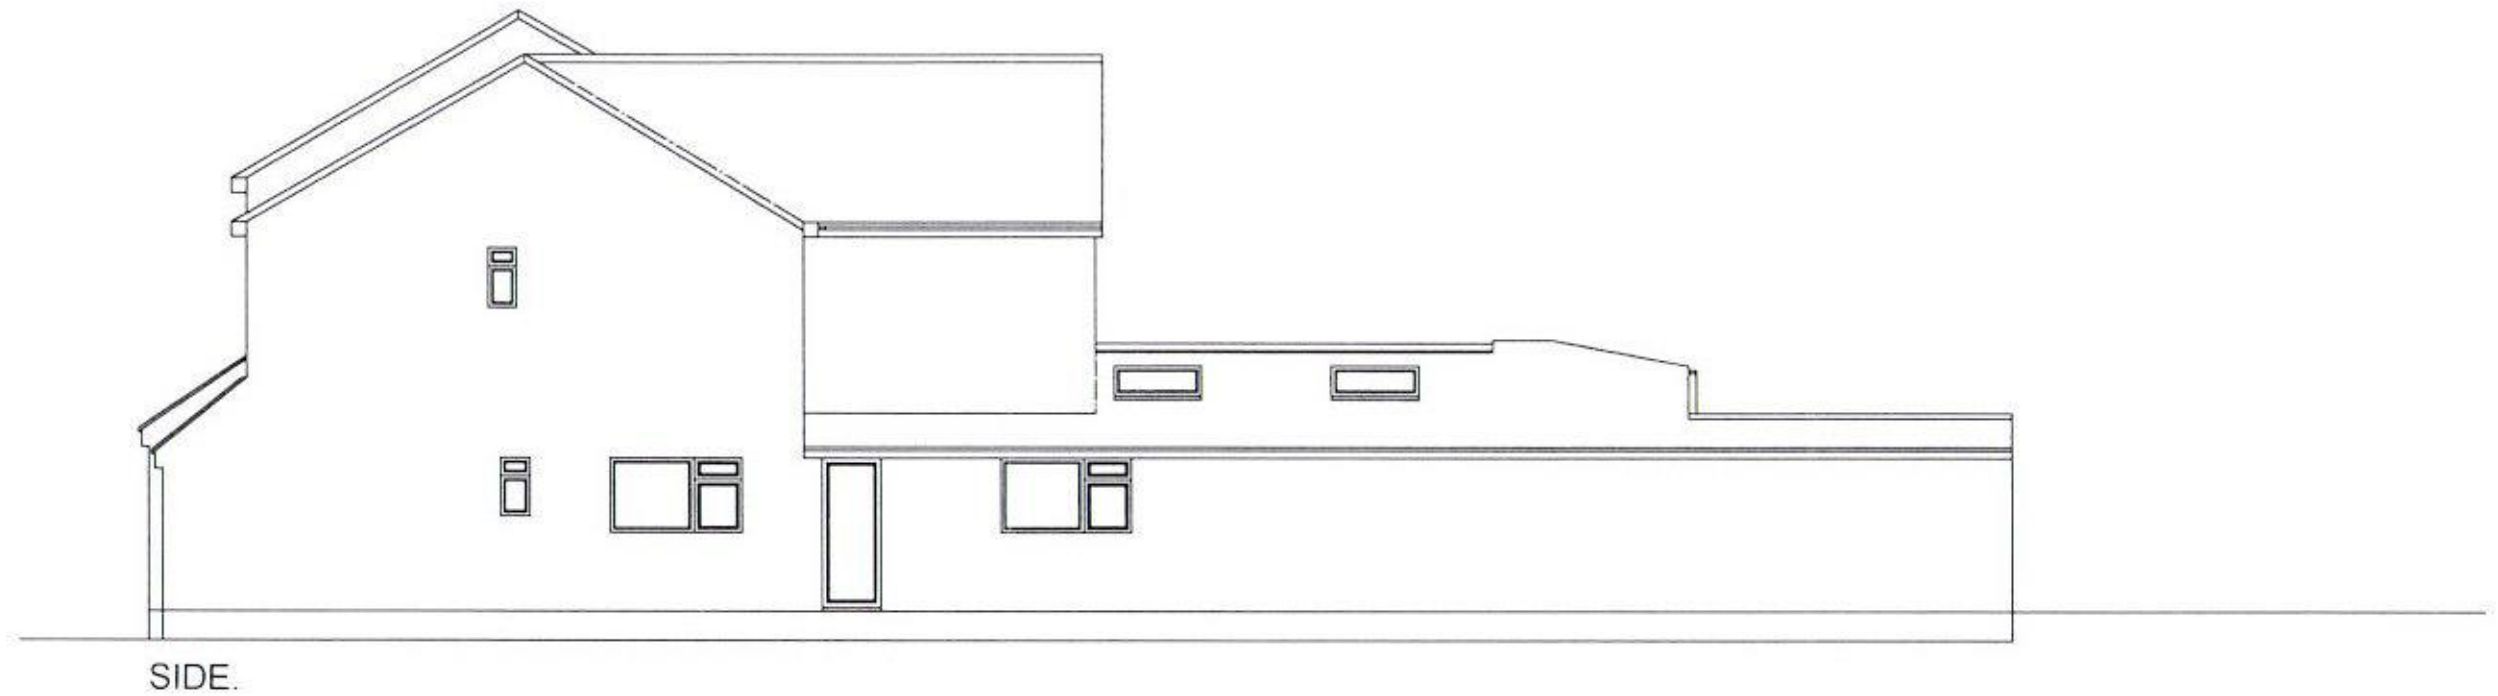

HAVANT BOROUGH
COUNCIL
07 NOV 2017
RECEIVED

BAYITH REST HOME
18-20 BEVAN ROAD, WATERLOOVILLE
PO8 9QH
PROPOSED ELEVATIONS
DRAWING NO. 17/4/BRH - 7 **A**
SCALE: 1/100 PAPER SIZE A3