


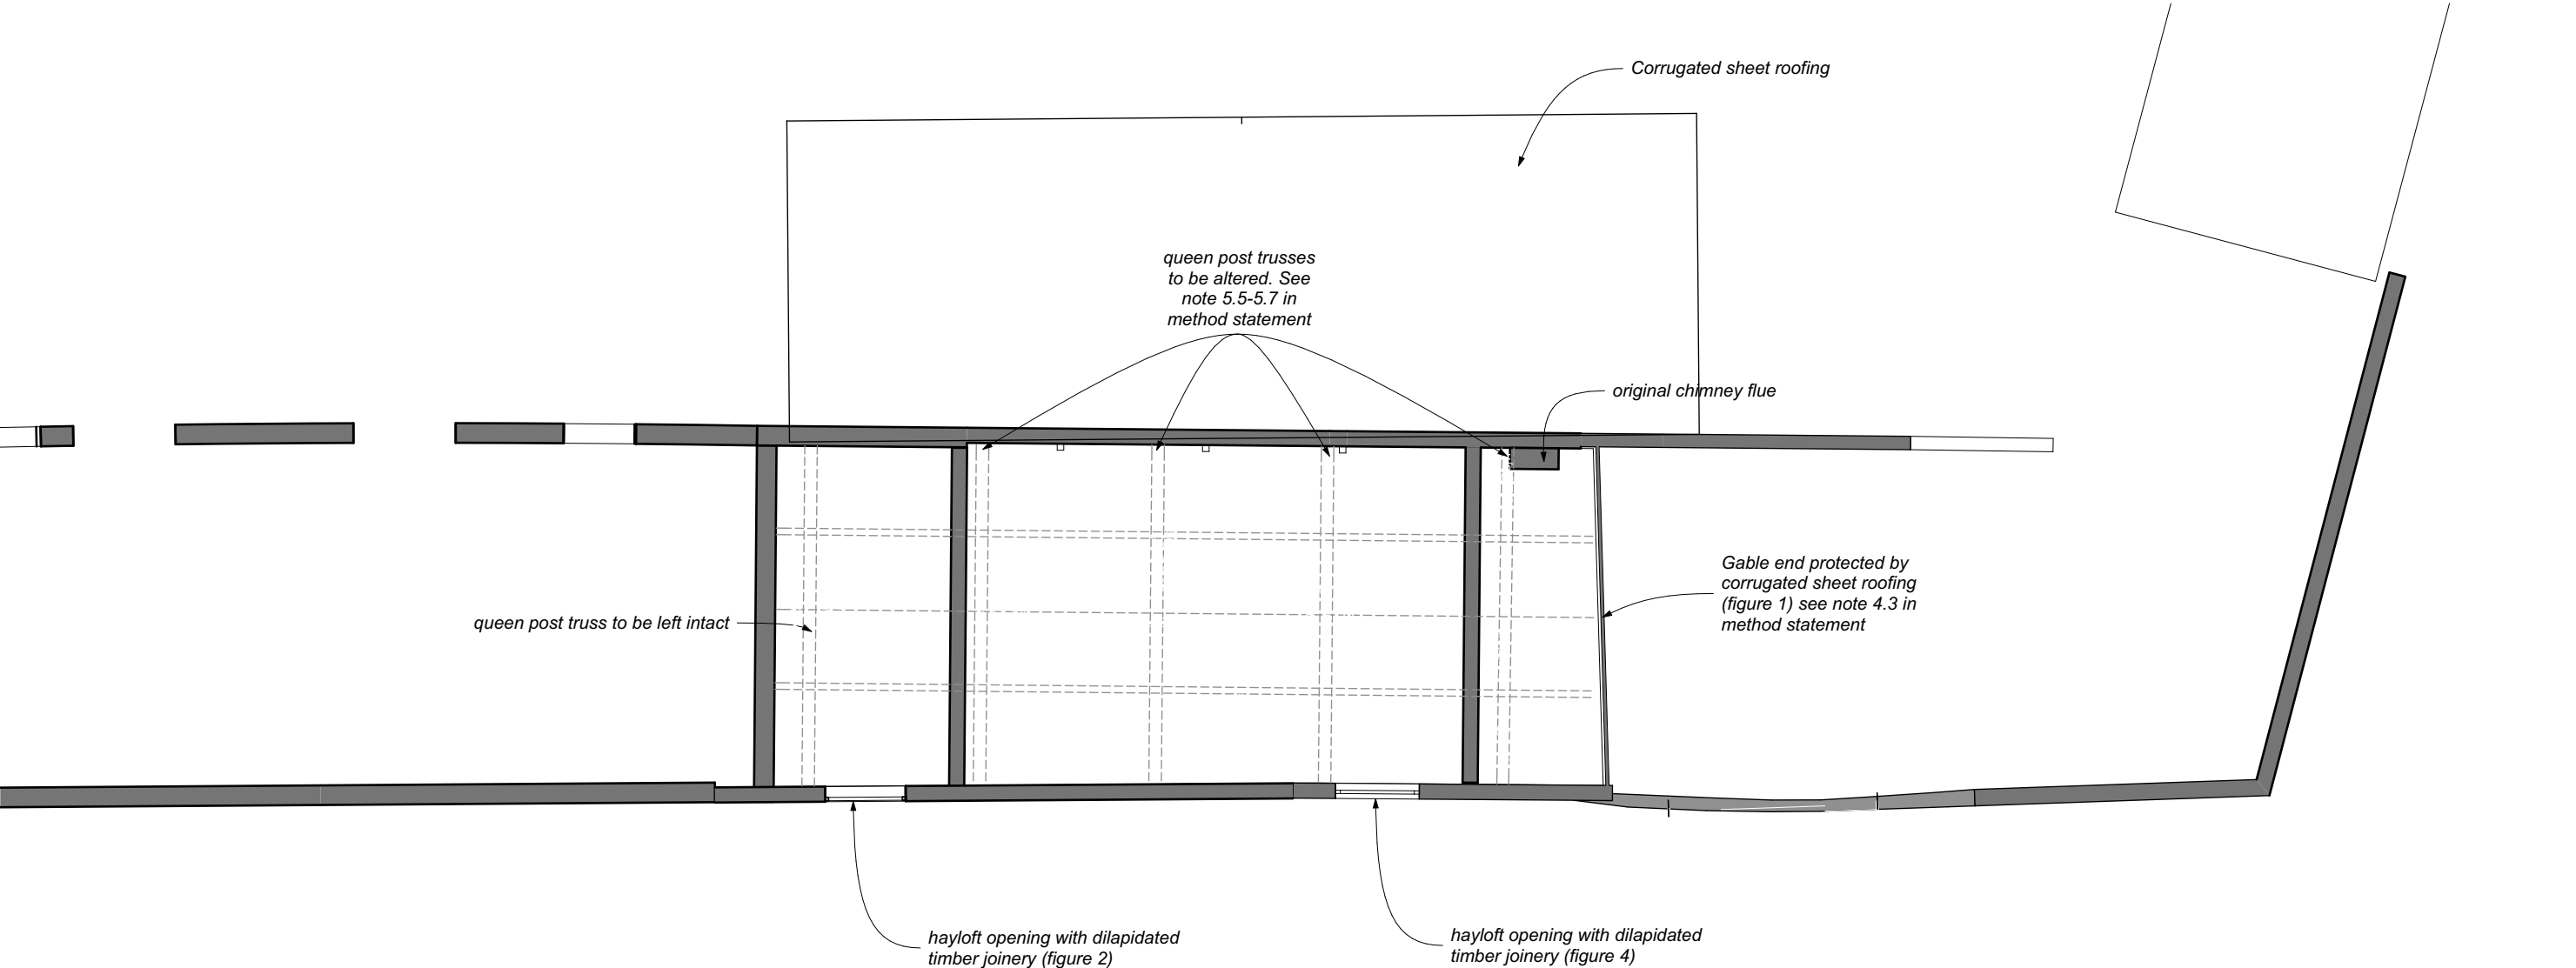

EXISTING FIRST FLOOR 1:100



N

0 100mm @A3

revisions & notes:

A	18.12.2016	AM	Issued to client
B	22.01.2016	AM	Internal layout modifications
C	22.02.2017	AM	Pre application
D	13.06.2017	AM	Pre planning modifications

project: Osier Dell Manor Farm
Manor Road
Hayling Island
PO110QW
drawing name: EXISTING FIRST FLOOR
PLAN
status: PLANNING
date: June 2016
scale: 1:100 @ A3
drawn: AM

pwparchitects
61 South Street, Havant, Hampshire PO9 1BZ
t: 023 9248 2494
e: design@pwp-architects.com
w: www.pwp-architects.com

Project No. **5384** drawing No. **1202** rev **D**

Note: All dimensions to be checked on site by the contractor before fabrication and erection. Figured dimensions to be taken in preference to scaled dimensions. This drawing is the copyright of the architects and must not be reproduced or used without their express consent, except for the purposes of a planning application. Electronic issue of this drawing to be confirmed by paper hard copy only.