



Department of Planning and
Development
Havant Borough Council
Public Service Plaza
Civic Centre Road
Havant
Hampshire
PO9 2AX



Developer Services
Southern Water
Sparrowgrove House
Sparrowgrove
Otterbourne
Hampshire
SO21 2SW

Tel: 0330 303 0119
Email: developerservices@southernwater.co.uk

Your Ref
APP/14/00043
Our Ref
PLAN-014352
Date
04/07/2016

Dear Sirs,

Proposal: Construction of two storey building to contain 7No. 1 and 2 bed flats with associated parking, cycle spaces and bin store, with access from Elm Grove (approved 24/07/2014). Request to Discharge Condition 9 (02/06/2016). Site: Rear of 13-21 Mengham Road, Hayling Island, PO11 9BG. APP/14/00043

Thank you for your letter of 13/06/2016.


Southern Water would have no objections to recommend discharge of condition 9 referring to foul and surface water drainage.

Please note that the foul connection to the public sewer requires construction of a new manhole on public sewer.

Yours sincerely

Developer Services 

HAVANT BOROUGH COUNCIL
05 JUL 2013
RECEIVED

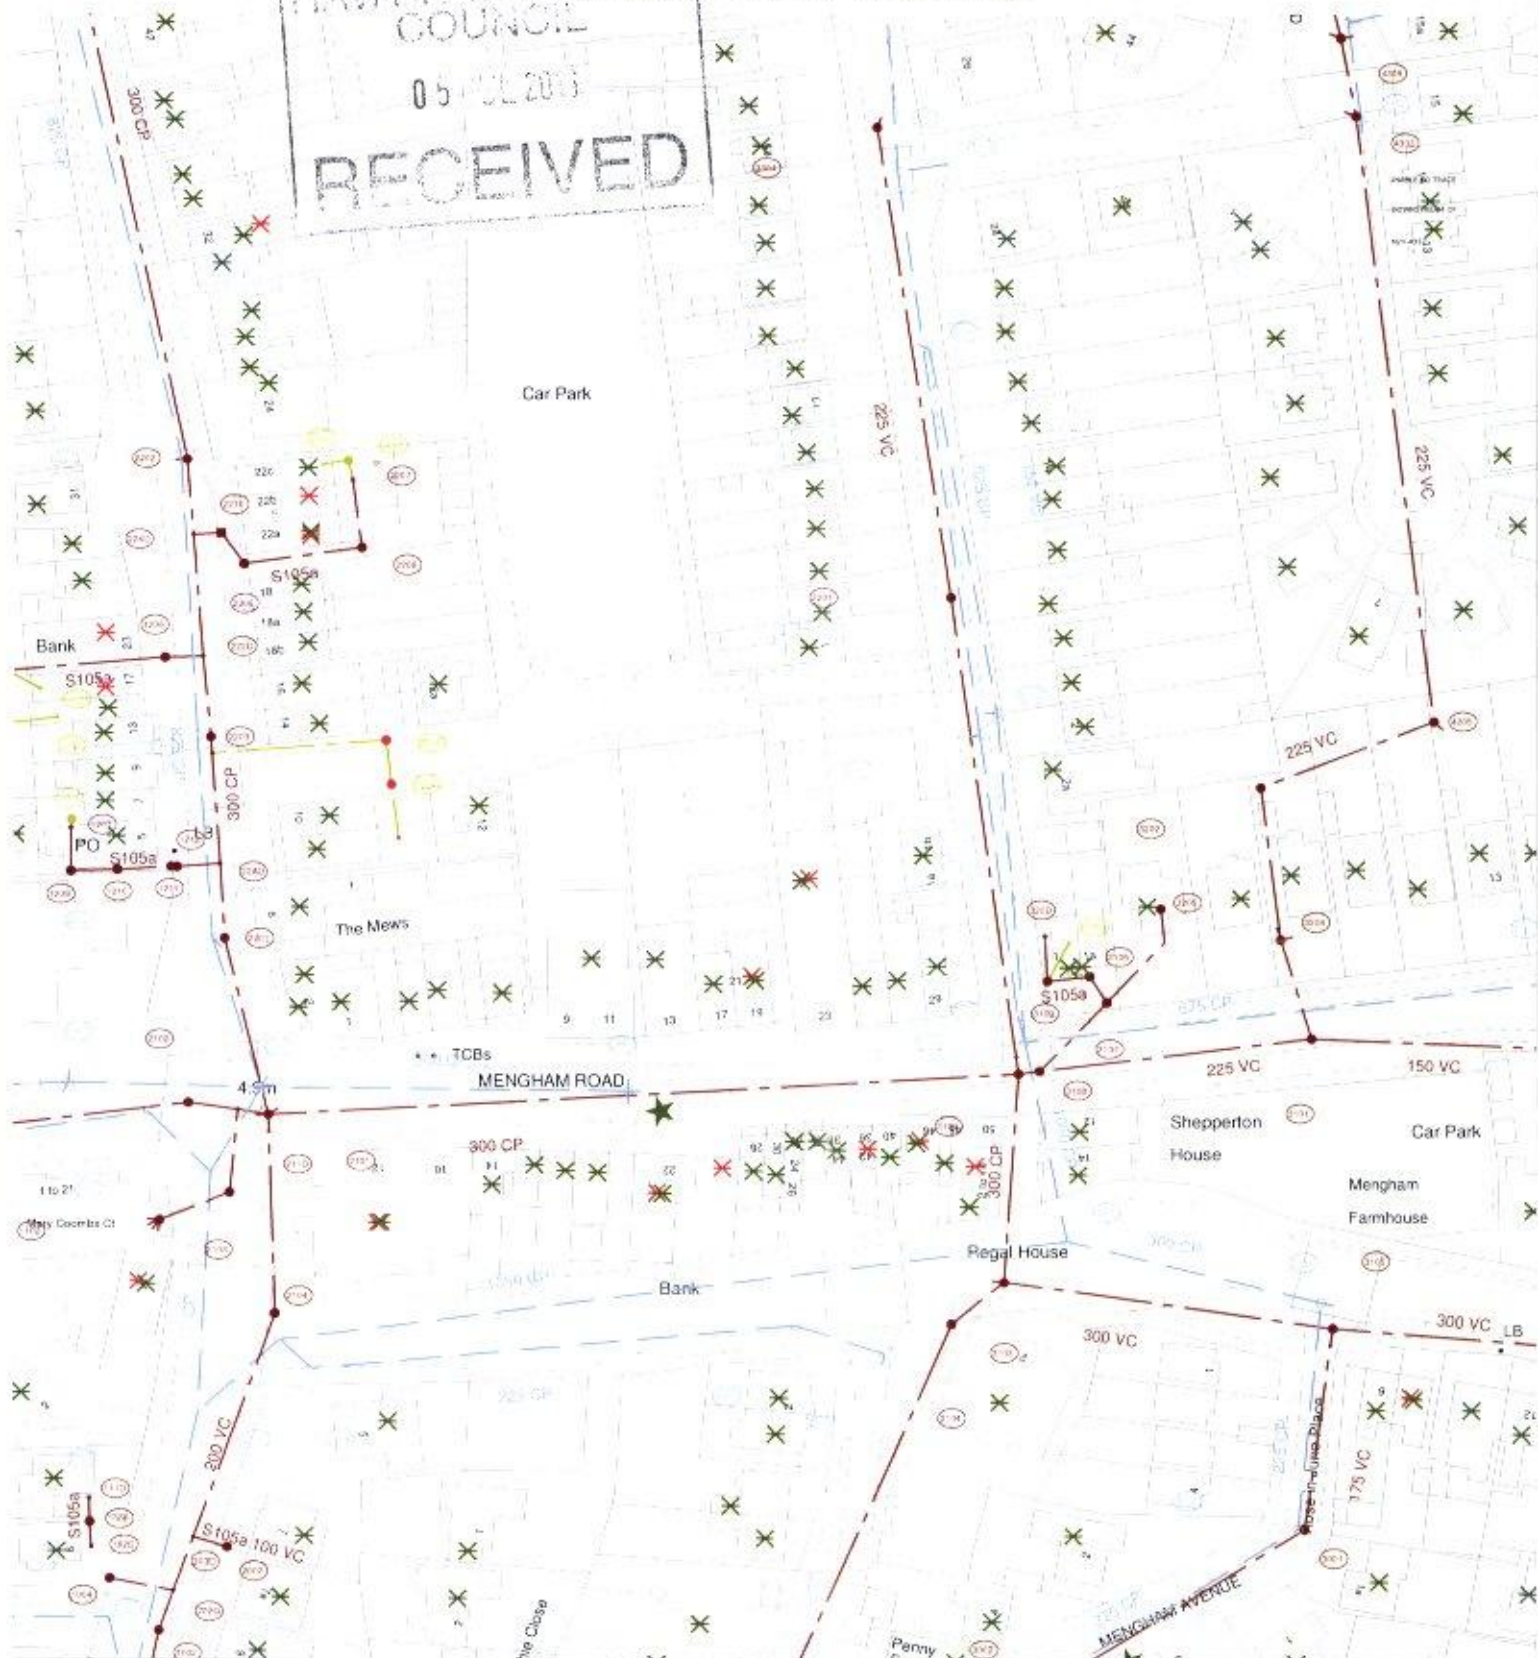

The positions of pipes shown on this plan are believed to be correct, but Southern Water Services Ltd accept no responsibility in the event of inaccuracy. The actual positions should be determined on site.

Based upon Ordnance Survey Digital Data with the permission of the controller of H.M.S.O. Crown Copyright Reserved Licence No. W11 298530

O.S. REF: SZ7299SW

Scale: 1:1250

Screen Print

WARNING: BAC pipes are constructed of Bonded Asbestos Cement

WARNING: Unknown (UNK) materials may include Bonded Asbestos Cement

 Southern Water

Printed By: banuh

Date: 28-6-2016

Southern Water MapGuide Browser

Requested By:

