



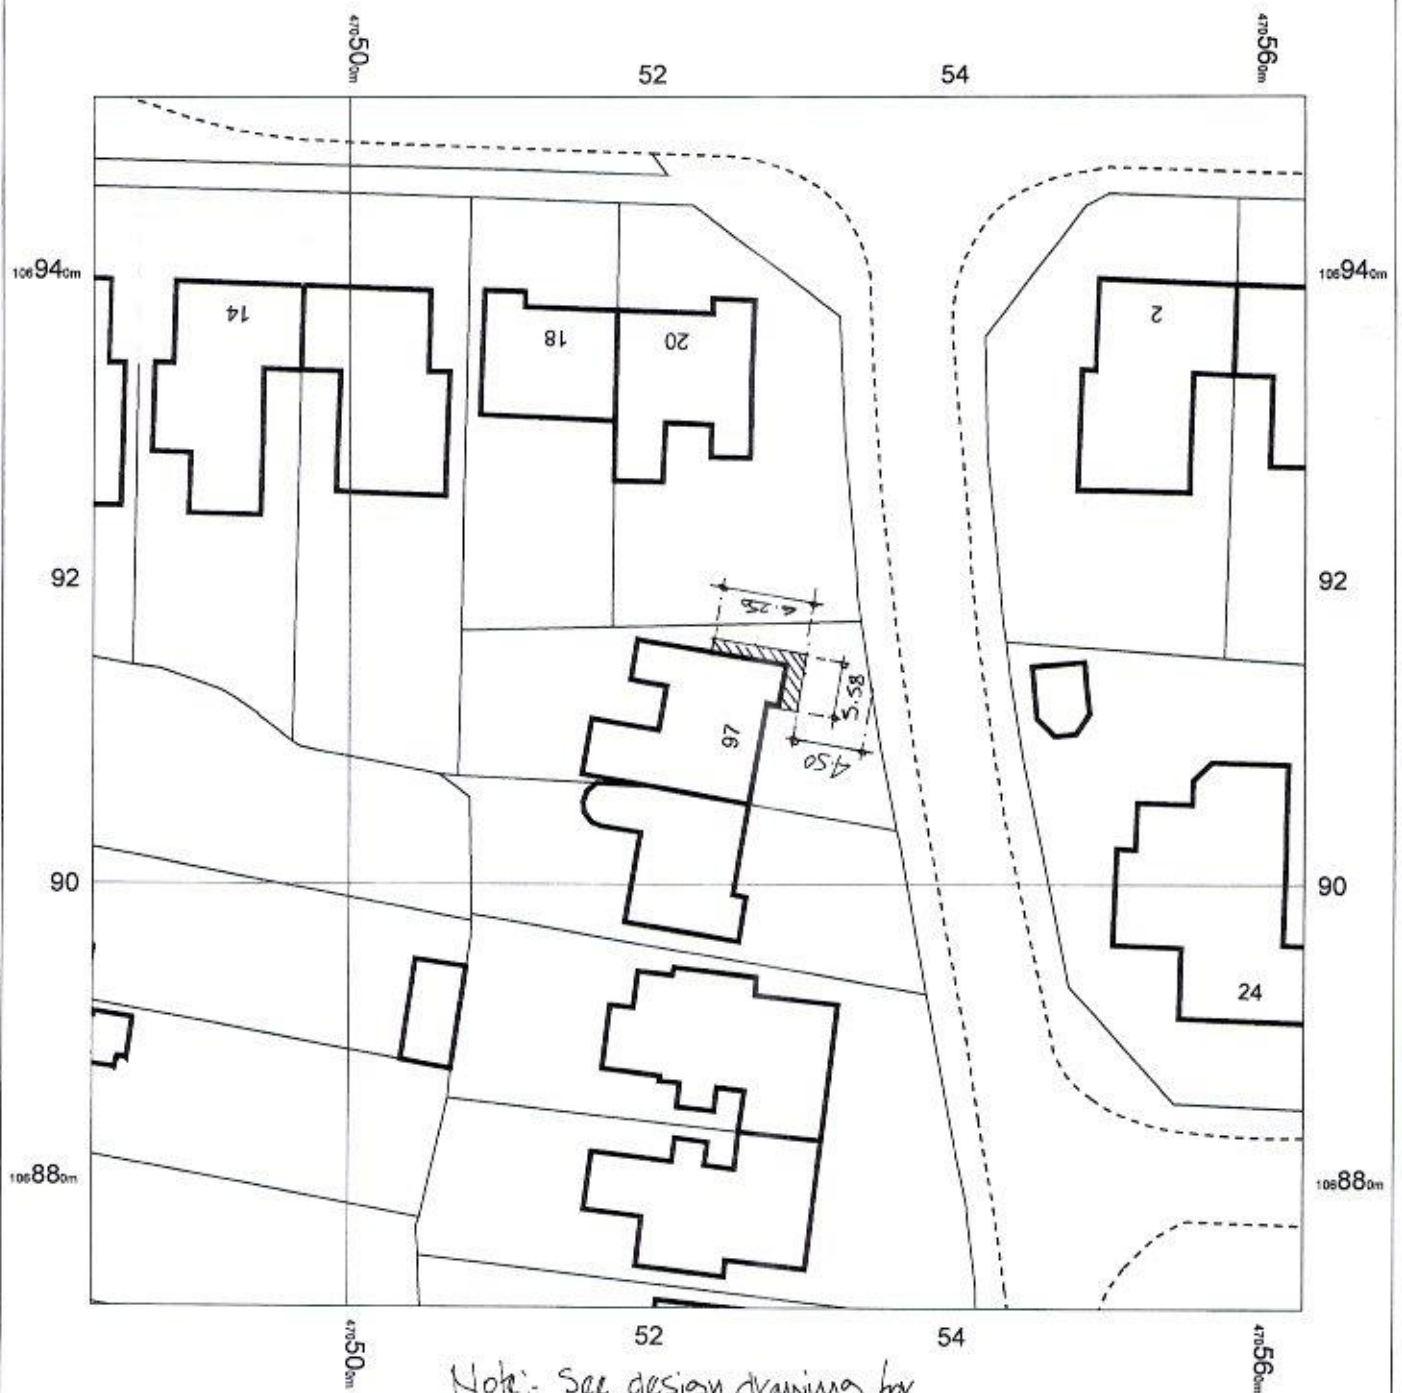

Note: See design drawings for
dimensions to boundaries

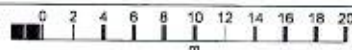

97 BEAUFORT ROAD
HAVANT
PO9 3HT

OS MasterMap 1250/2500/10000 scale
28 June 2016, ID: BW1-00540754
www.blackwellmapping.co.uk

1:500 scale print at A4, Centre: 470523 E, 108912 N

©Crown Copyright and database rights 2016 OS
100019980

HAVANT BOROUGH
COUNCIL

30 JUN 2016



RECEIVED

BLACKWELL'S
www.blackwellmapping.co.uk

TEL: 0114 268 7658
maps.sheffield@blackwell.co.uk

