


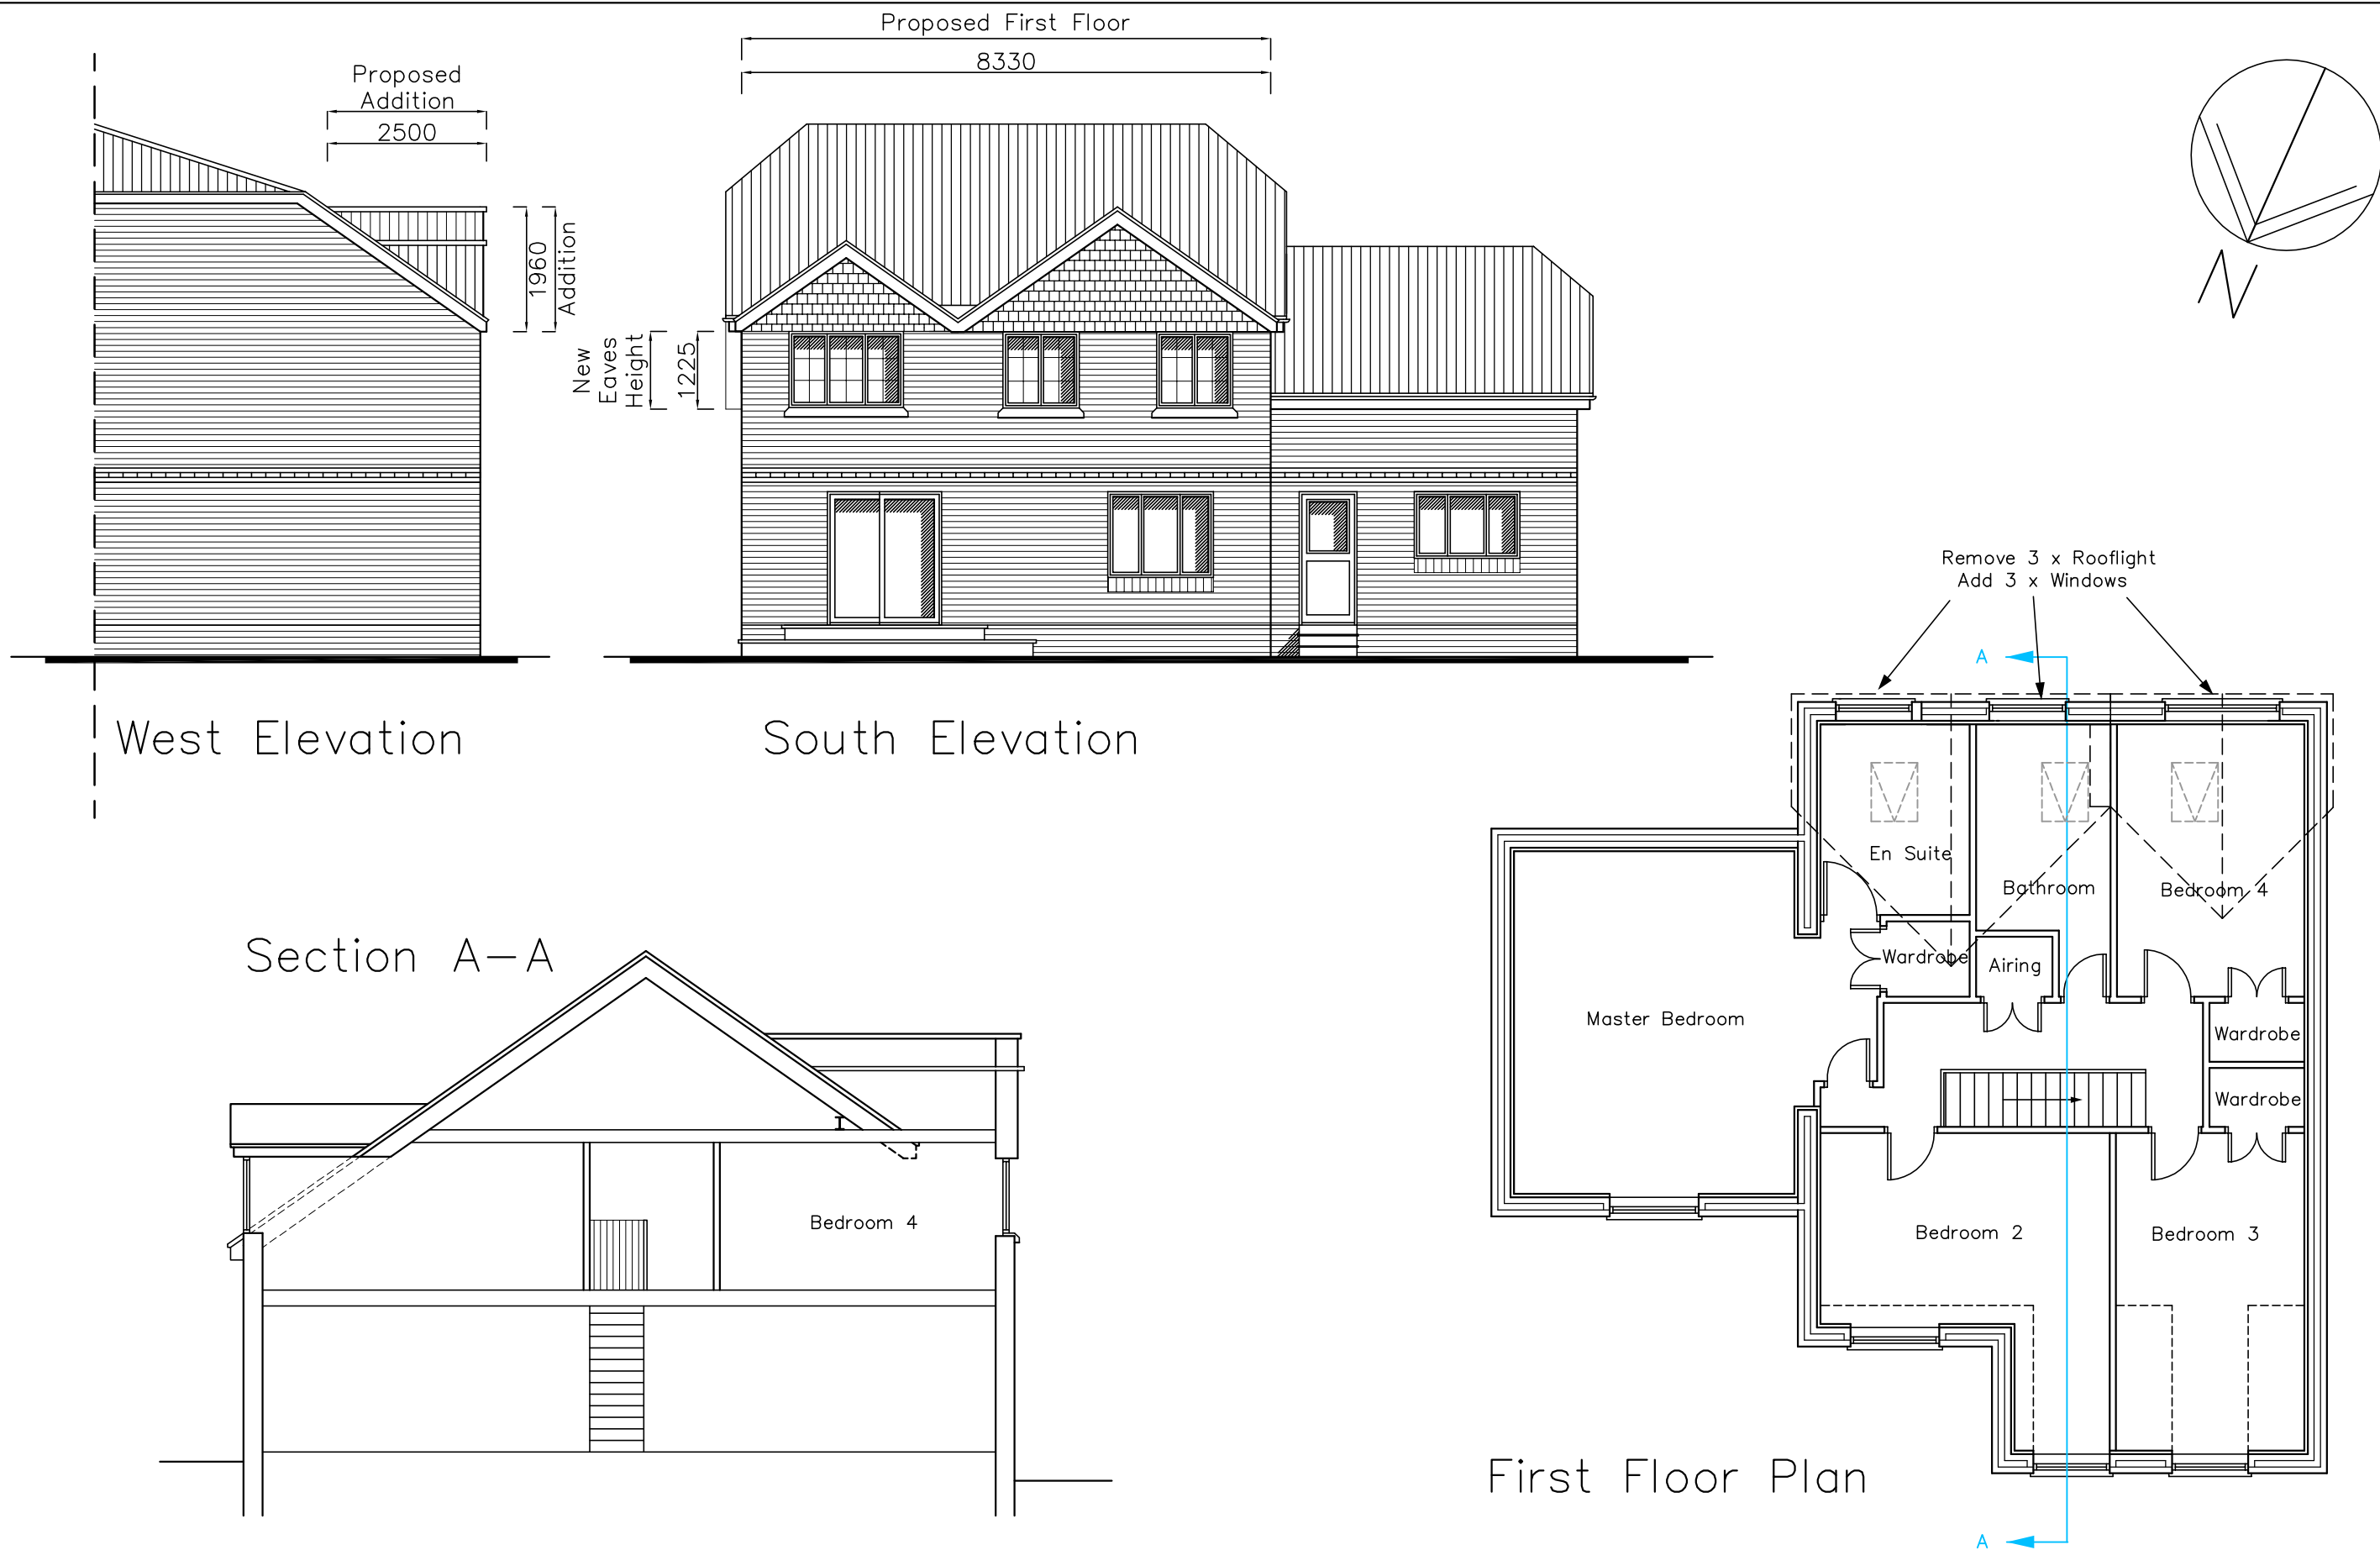

7 Maple Wood
Havant
PO9 3JB

Proposal Plan
Section and
Elevation

Revisions
A.



Scale A3 = 1:100
Drawn SAR/BLB
Date 13/02/17

17008-402⁰

metres

10

20

30

40