

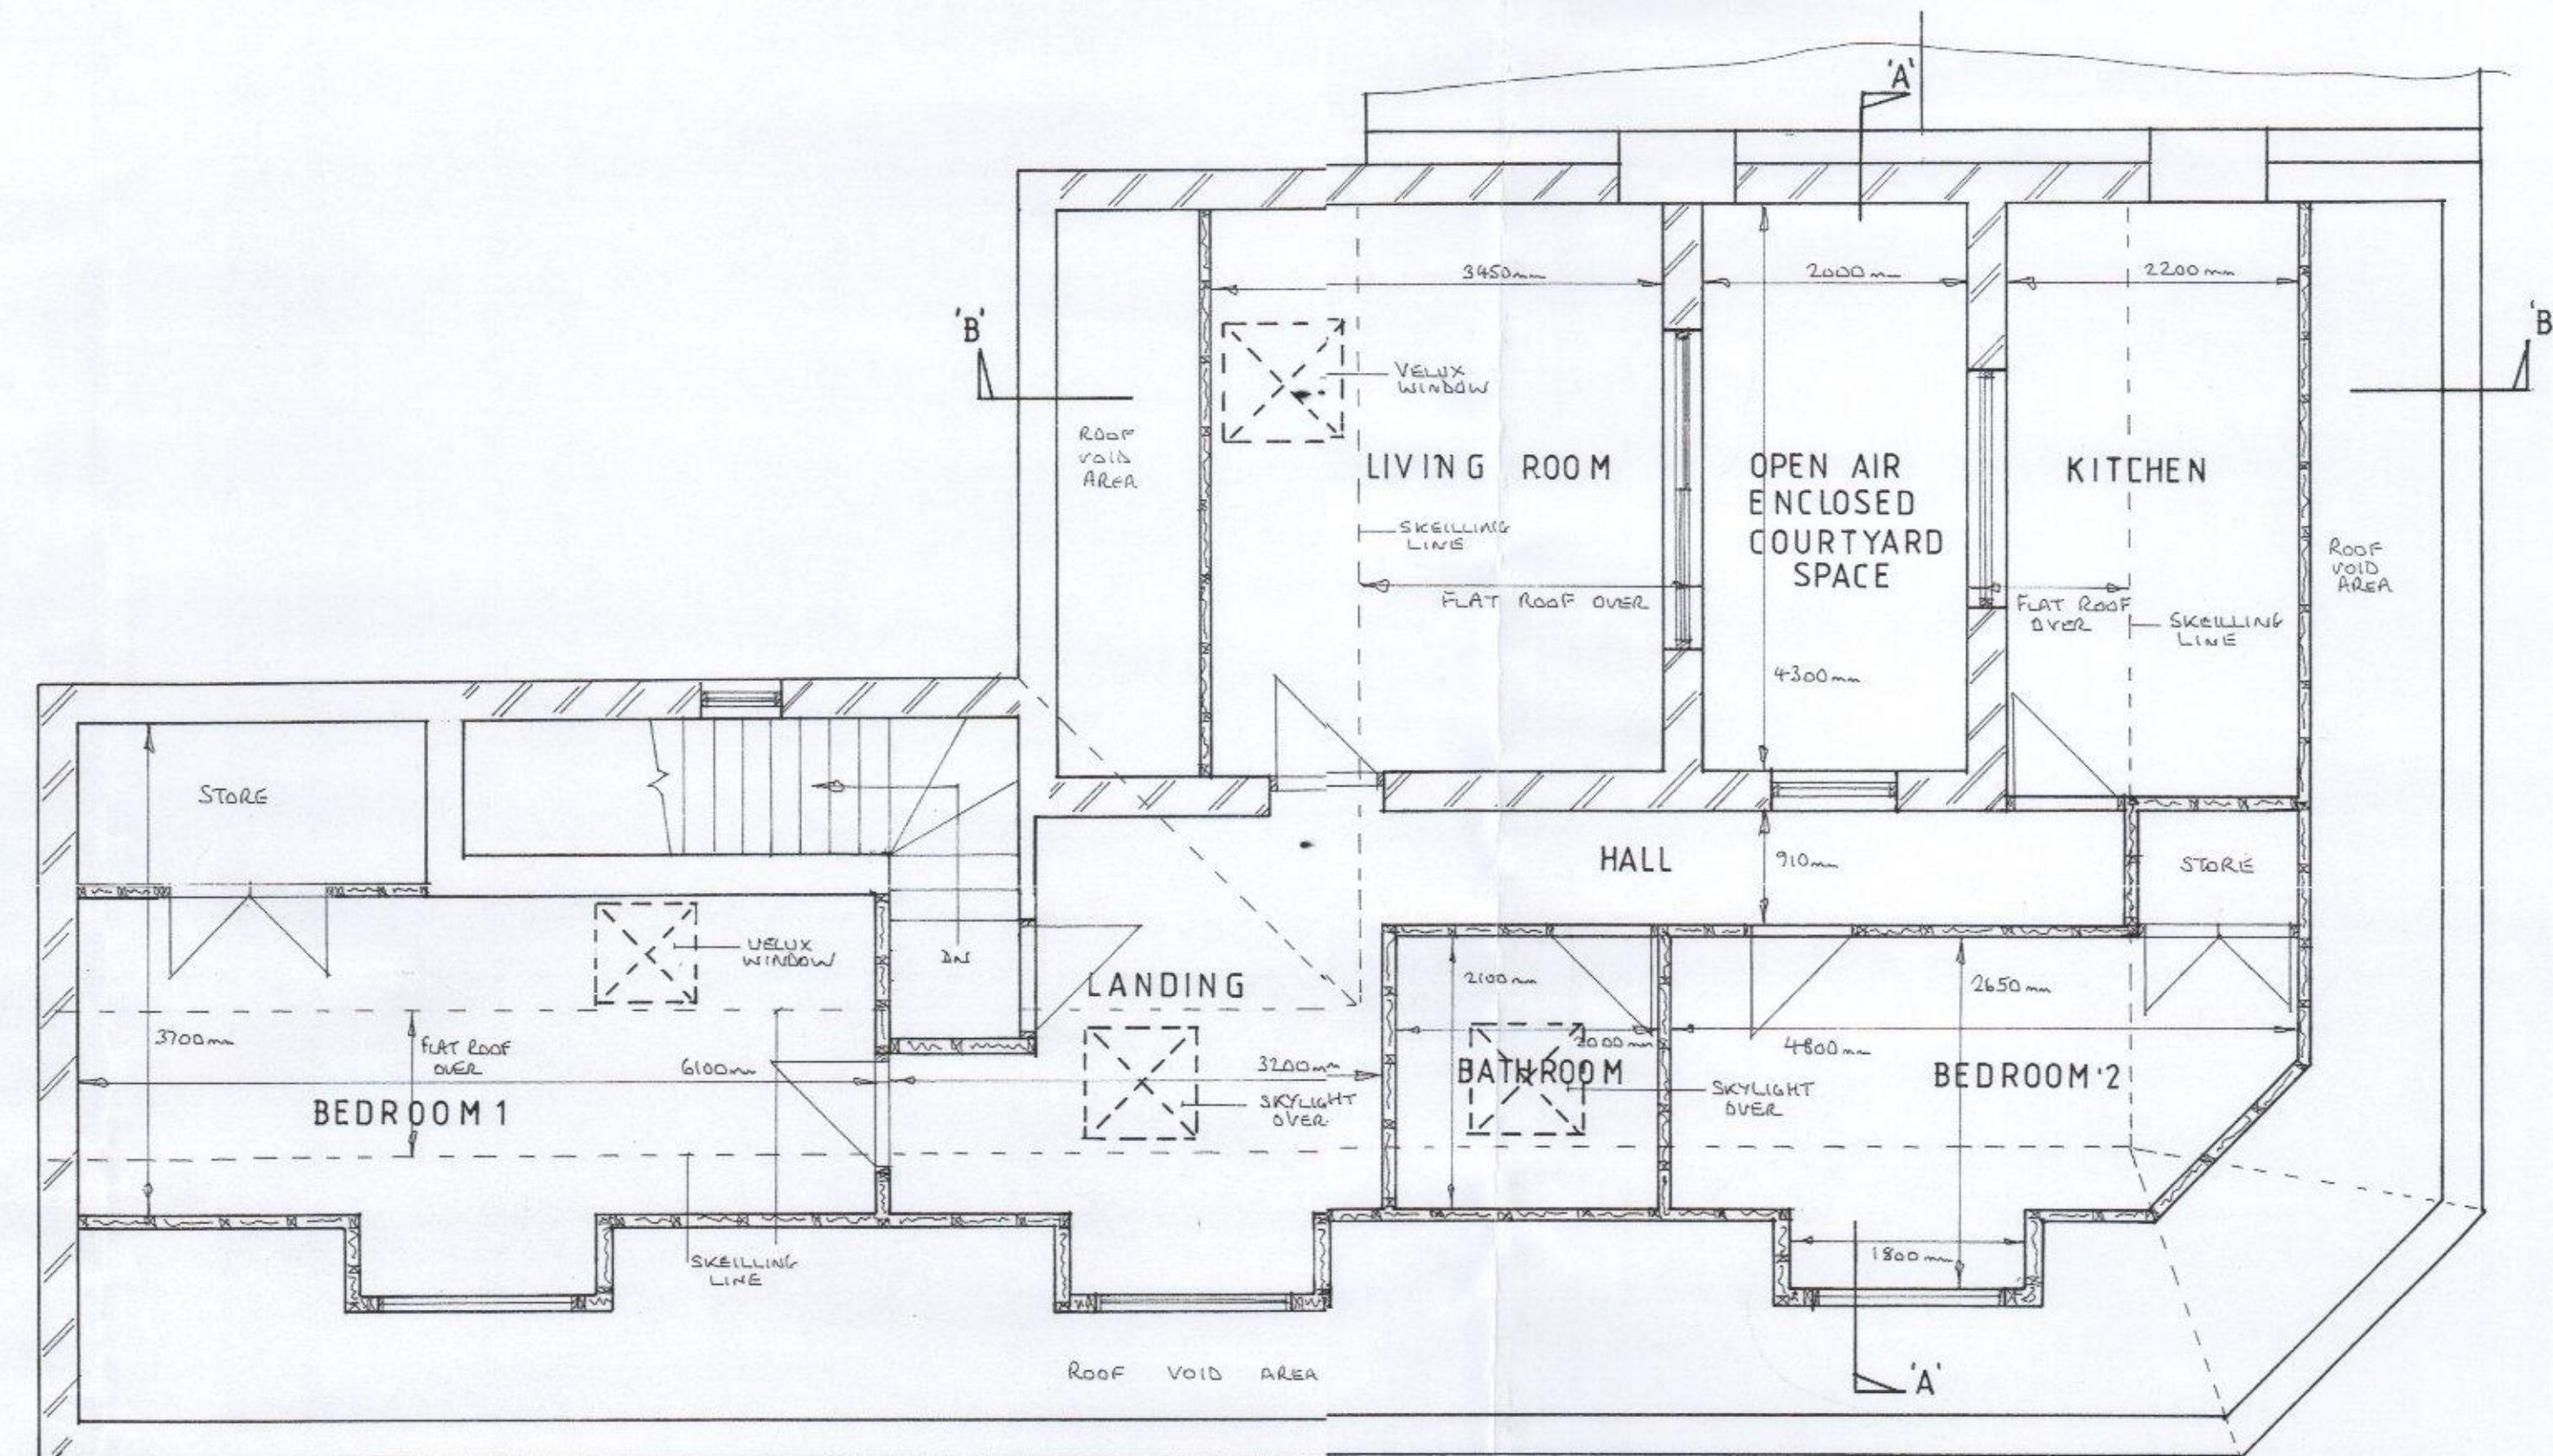
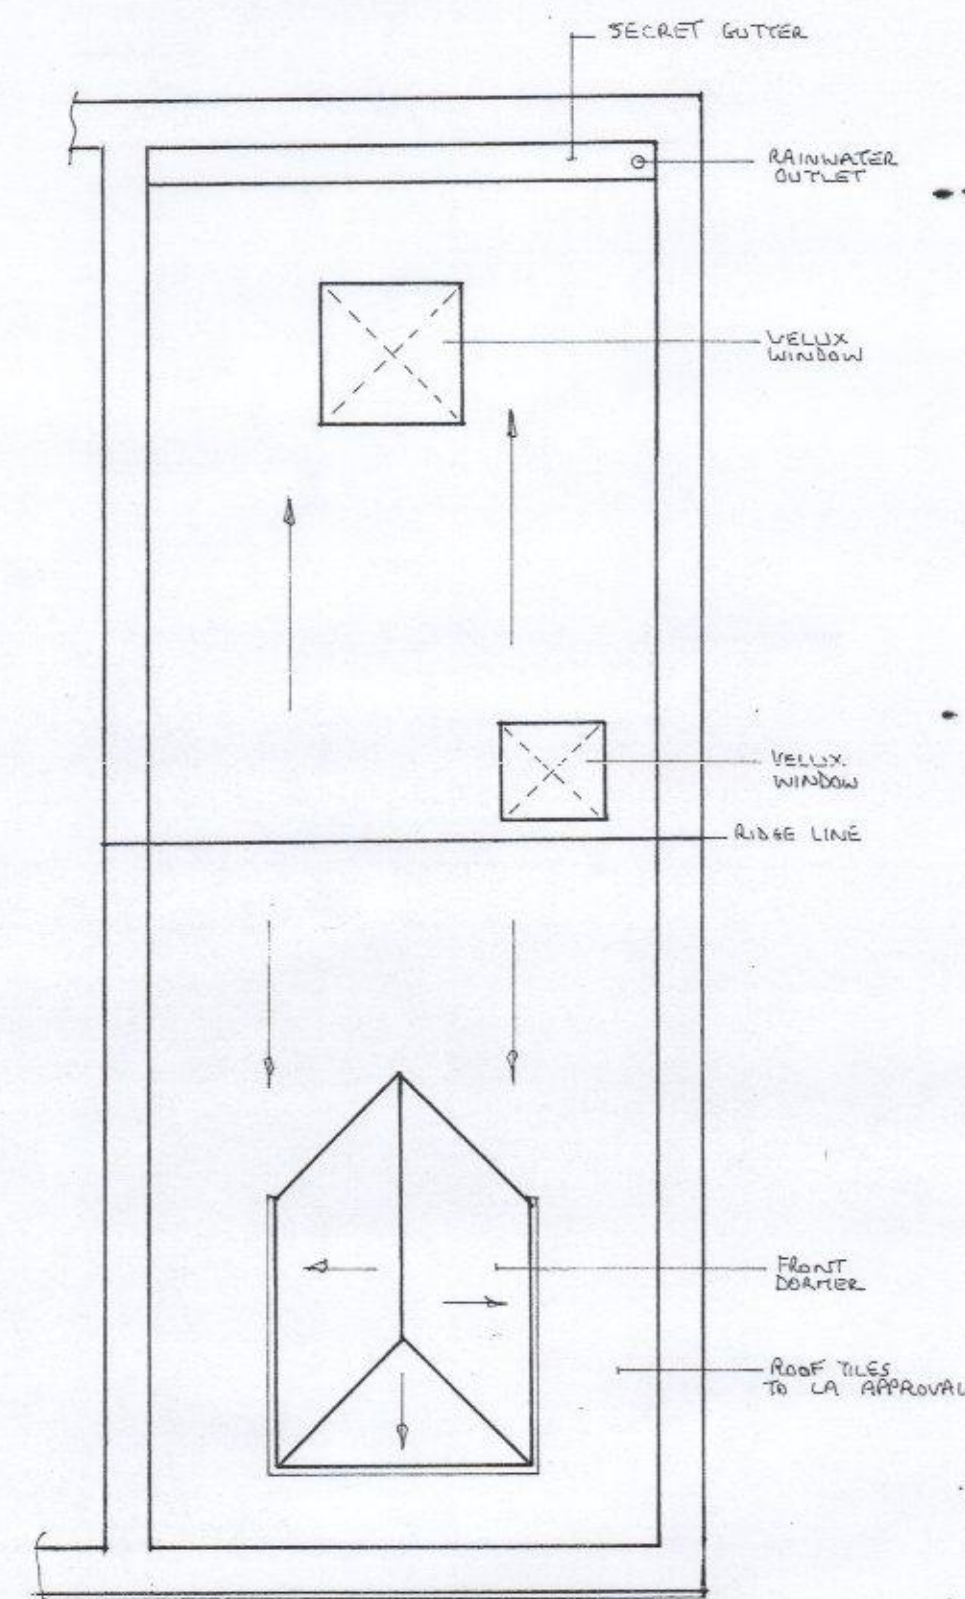
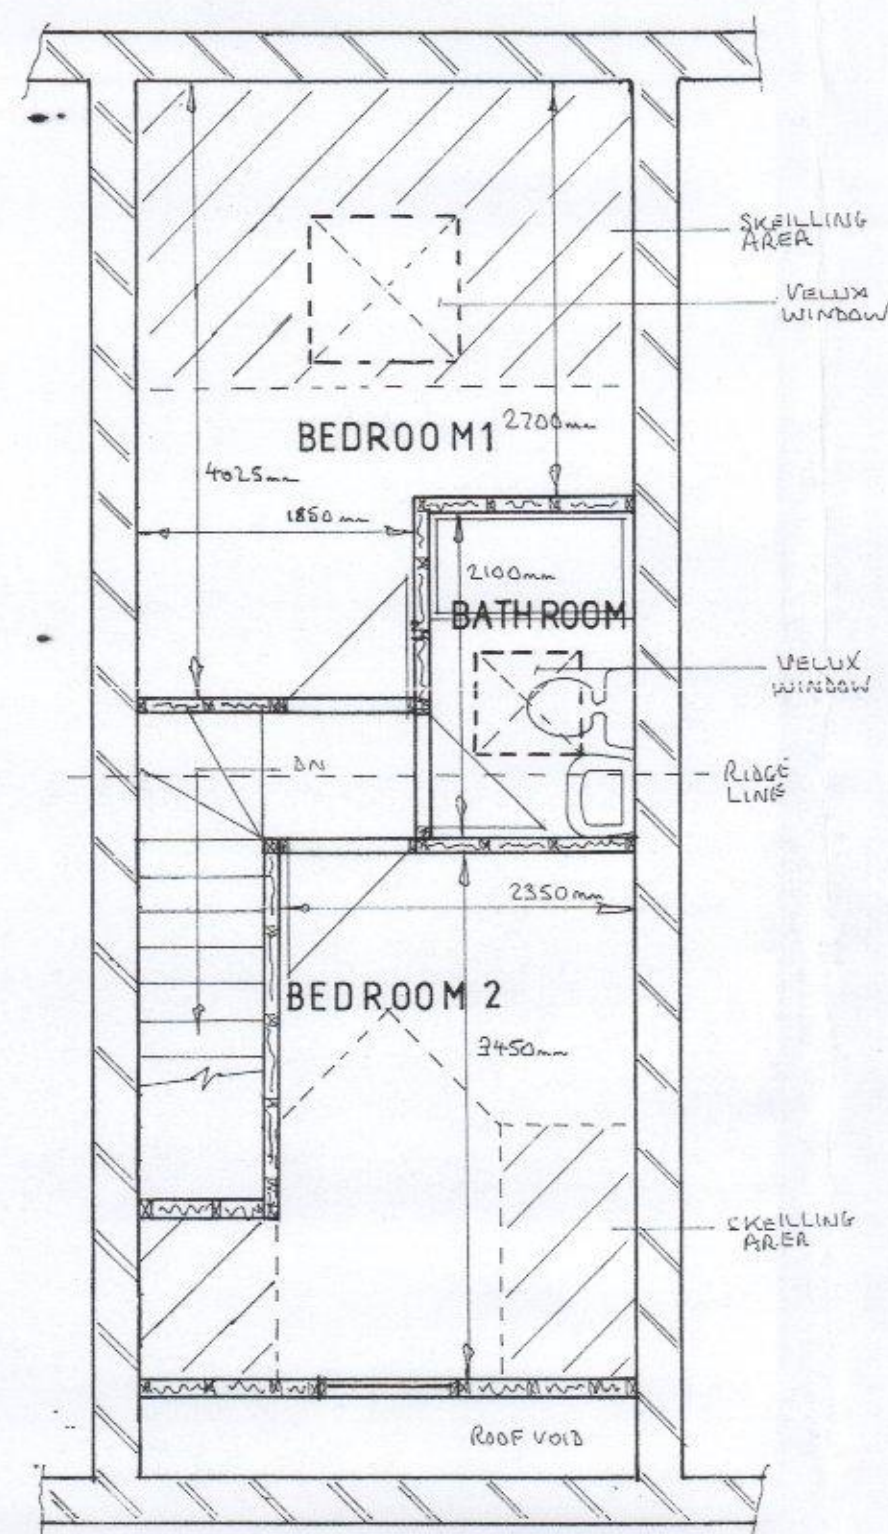
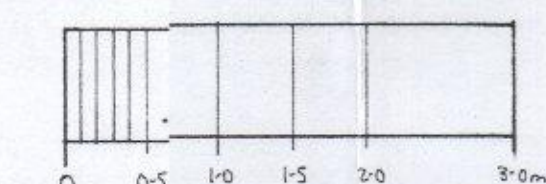
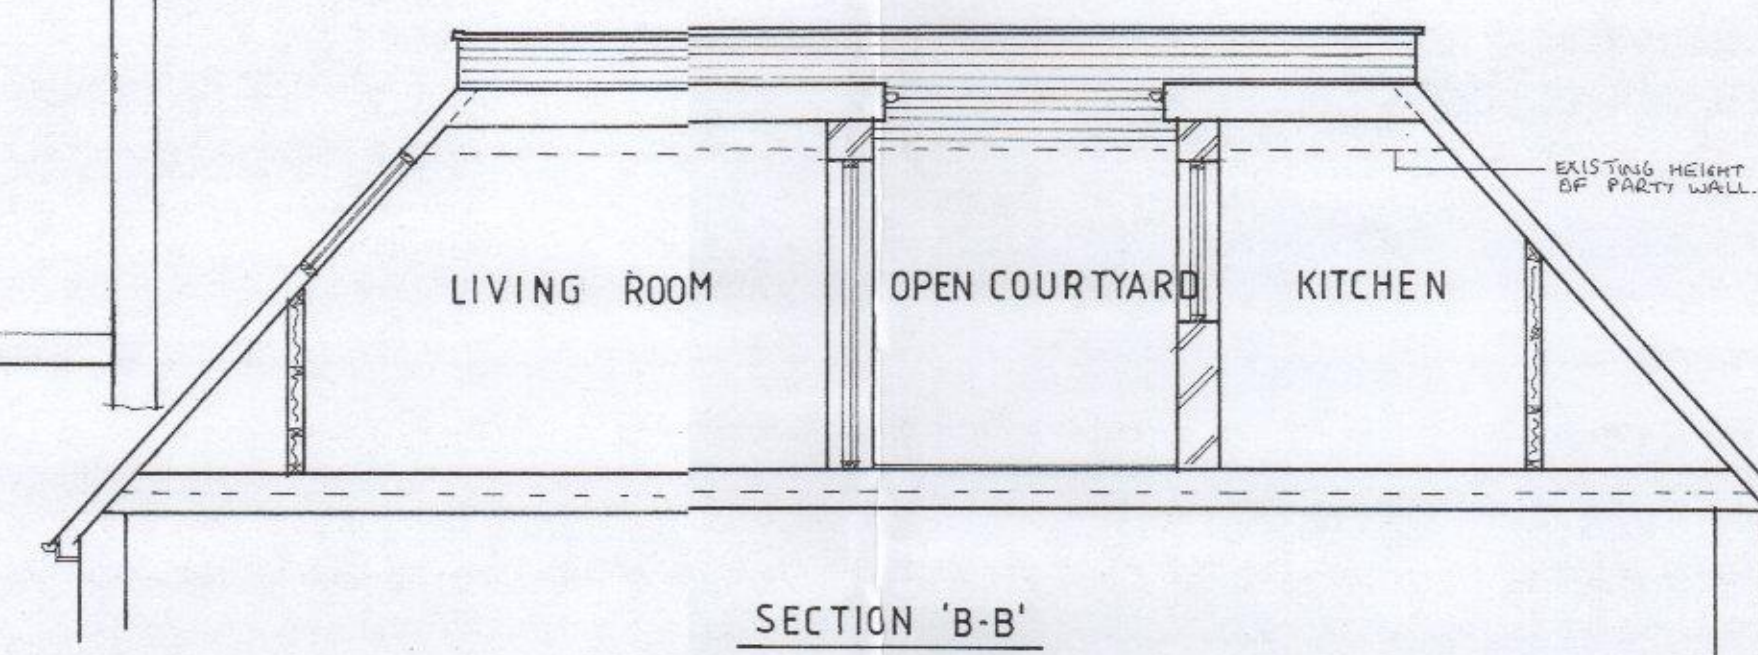
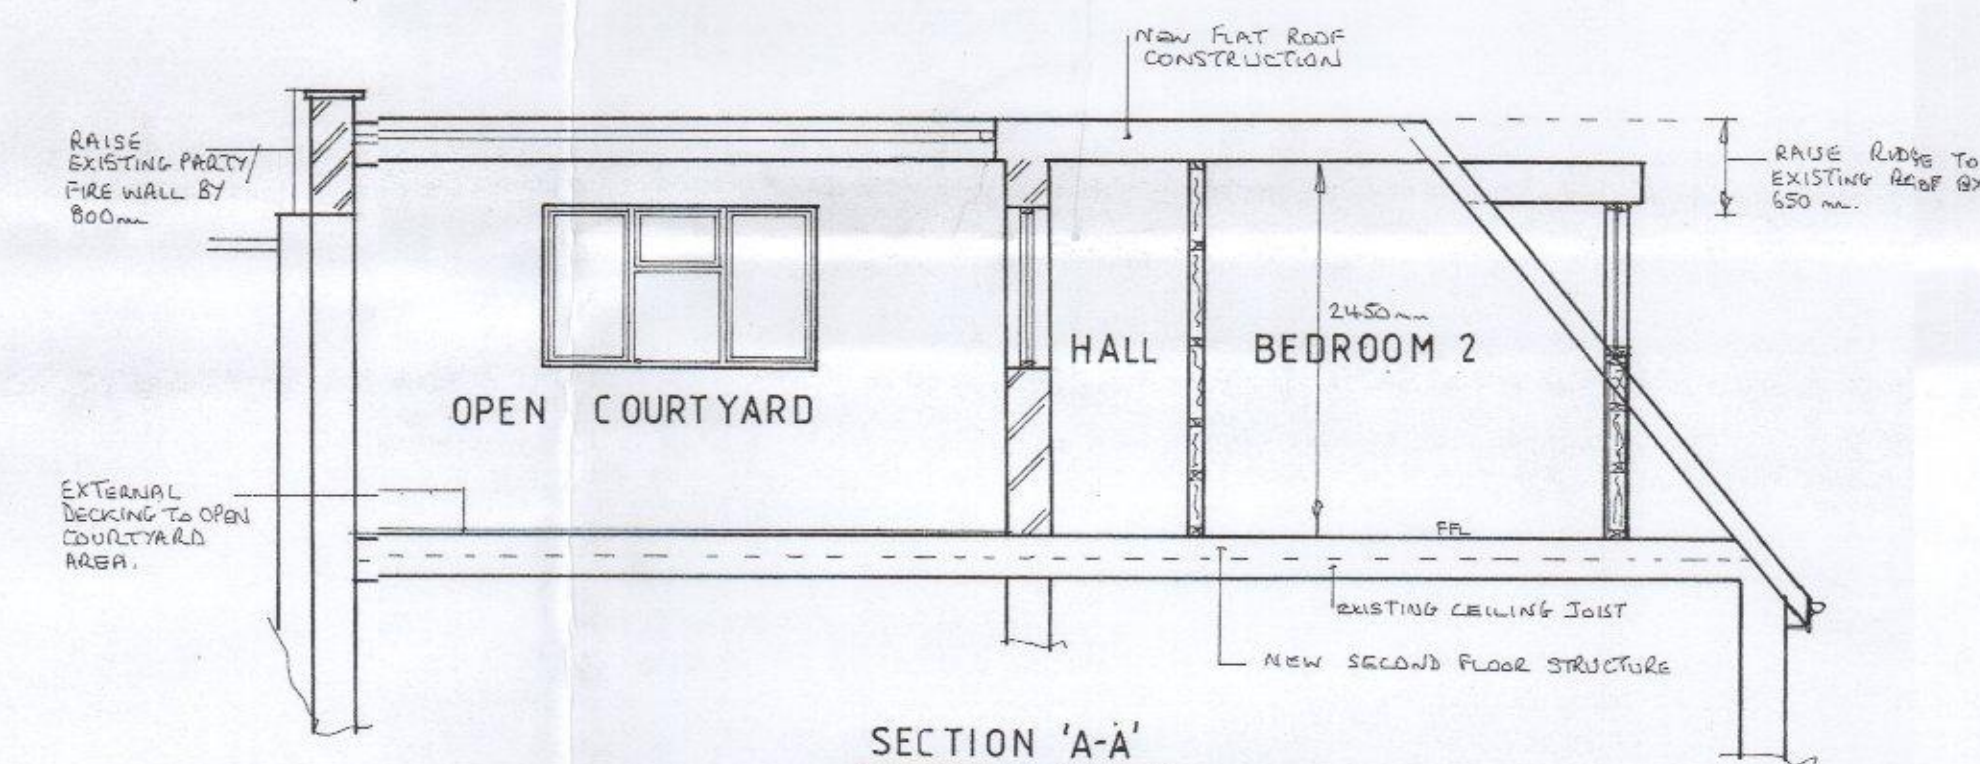
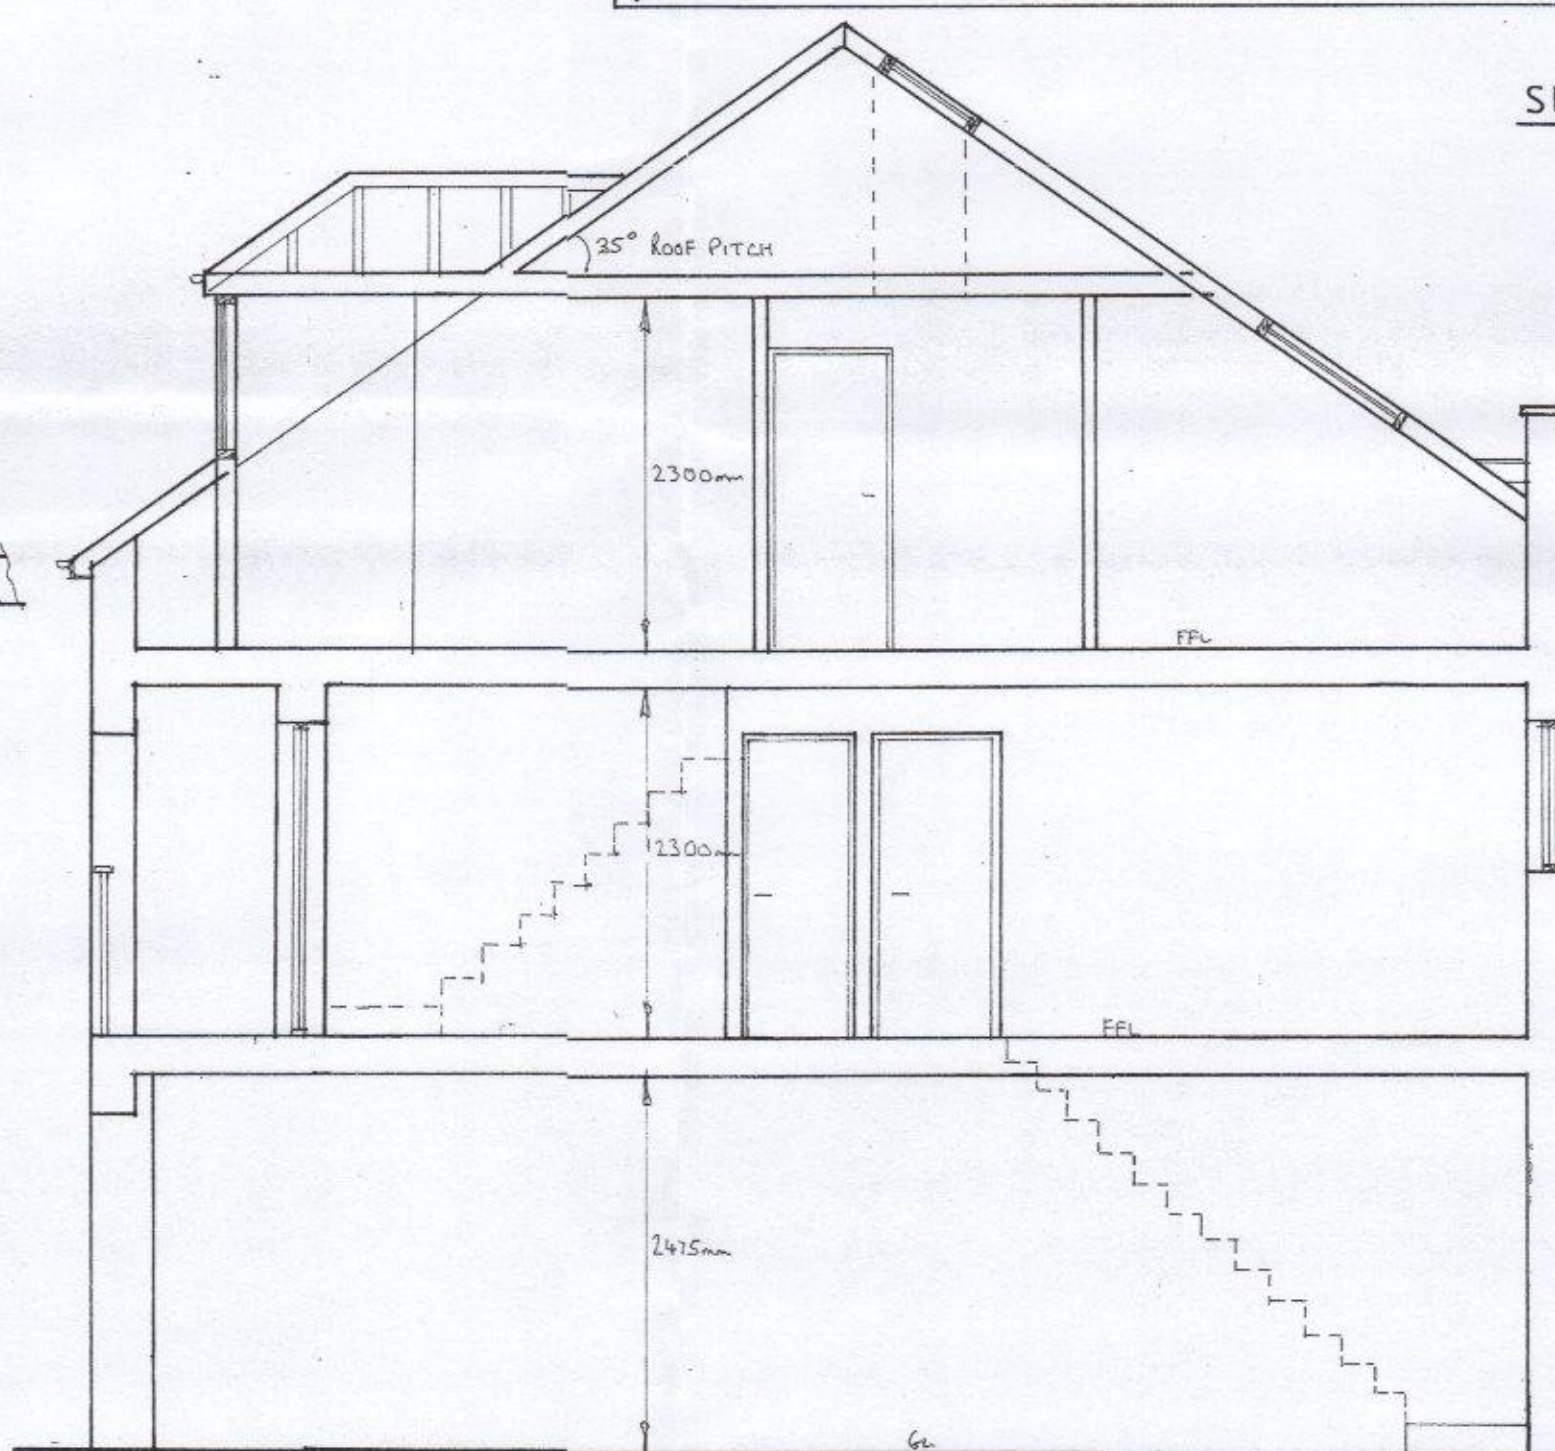


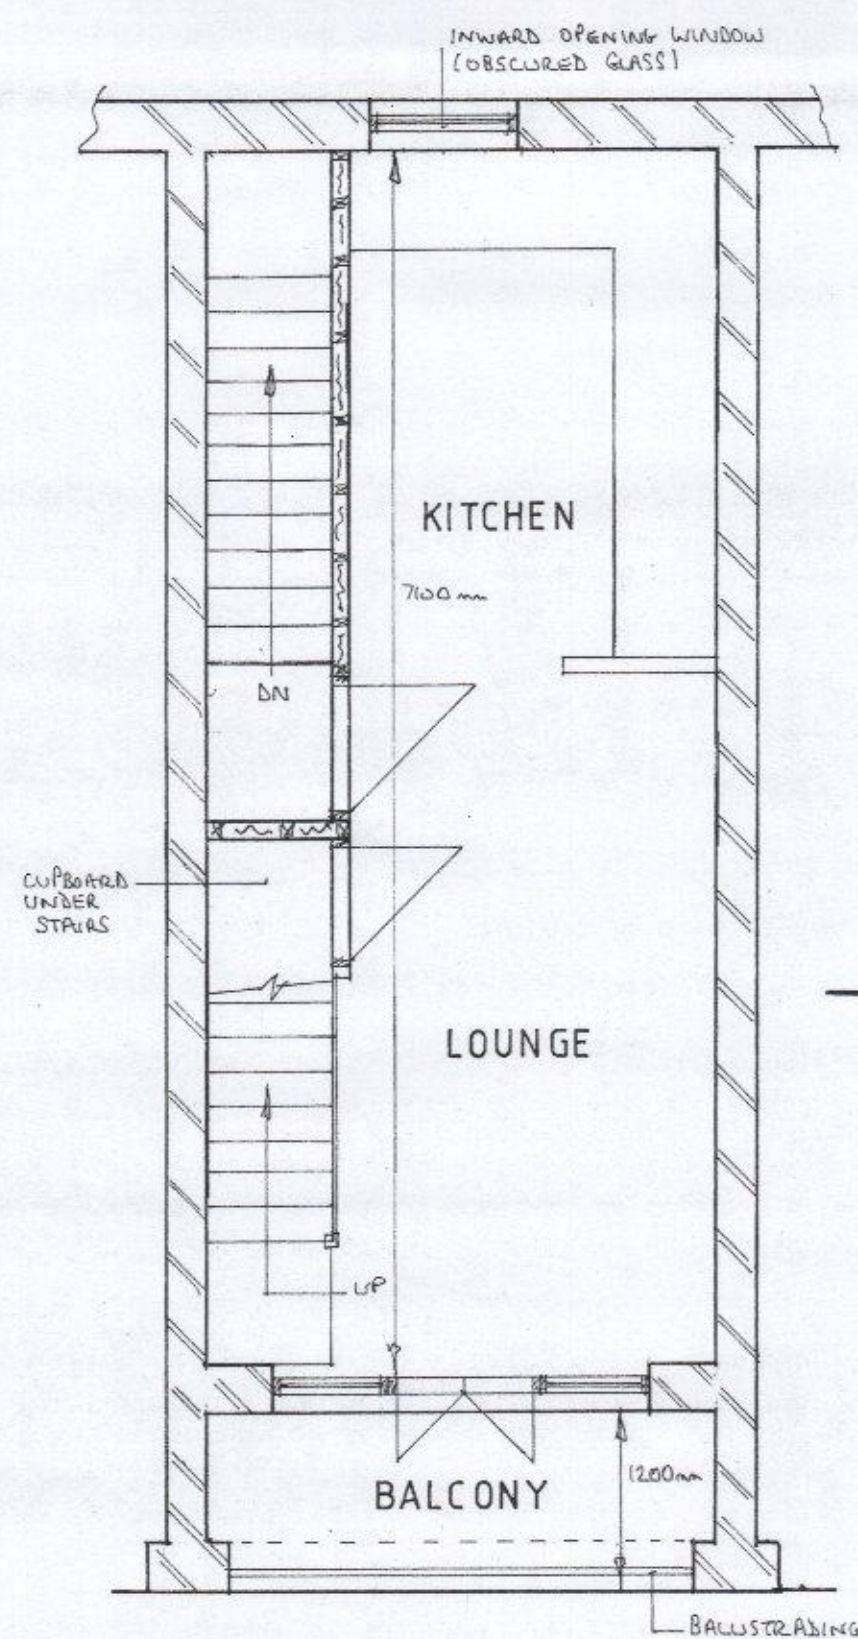

EACH HOUSE TOTAL
FLOOR AREA - 62.4 m²

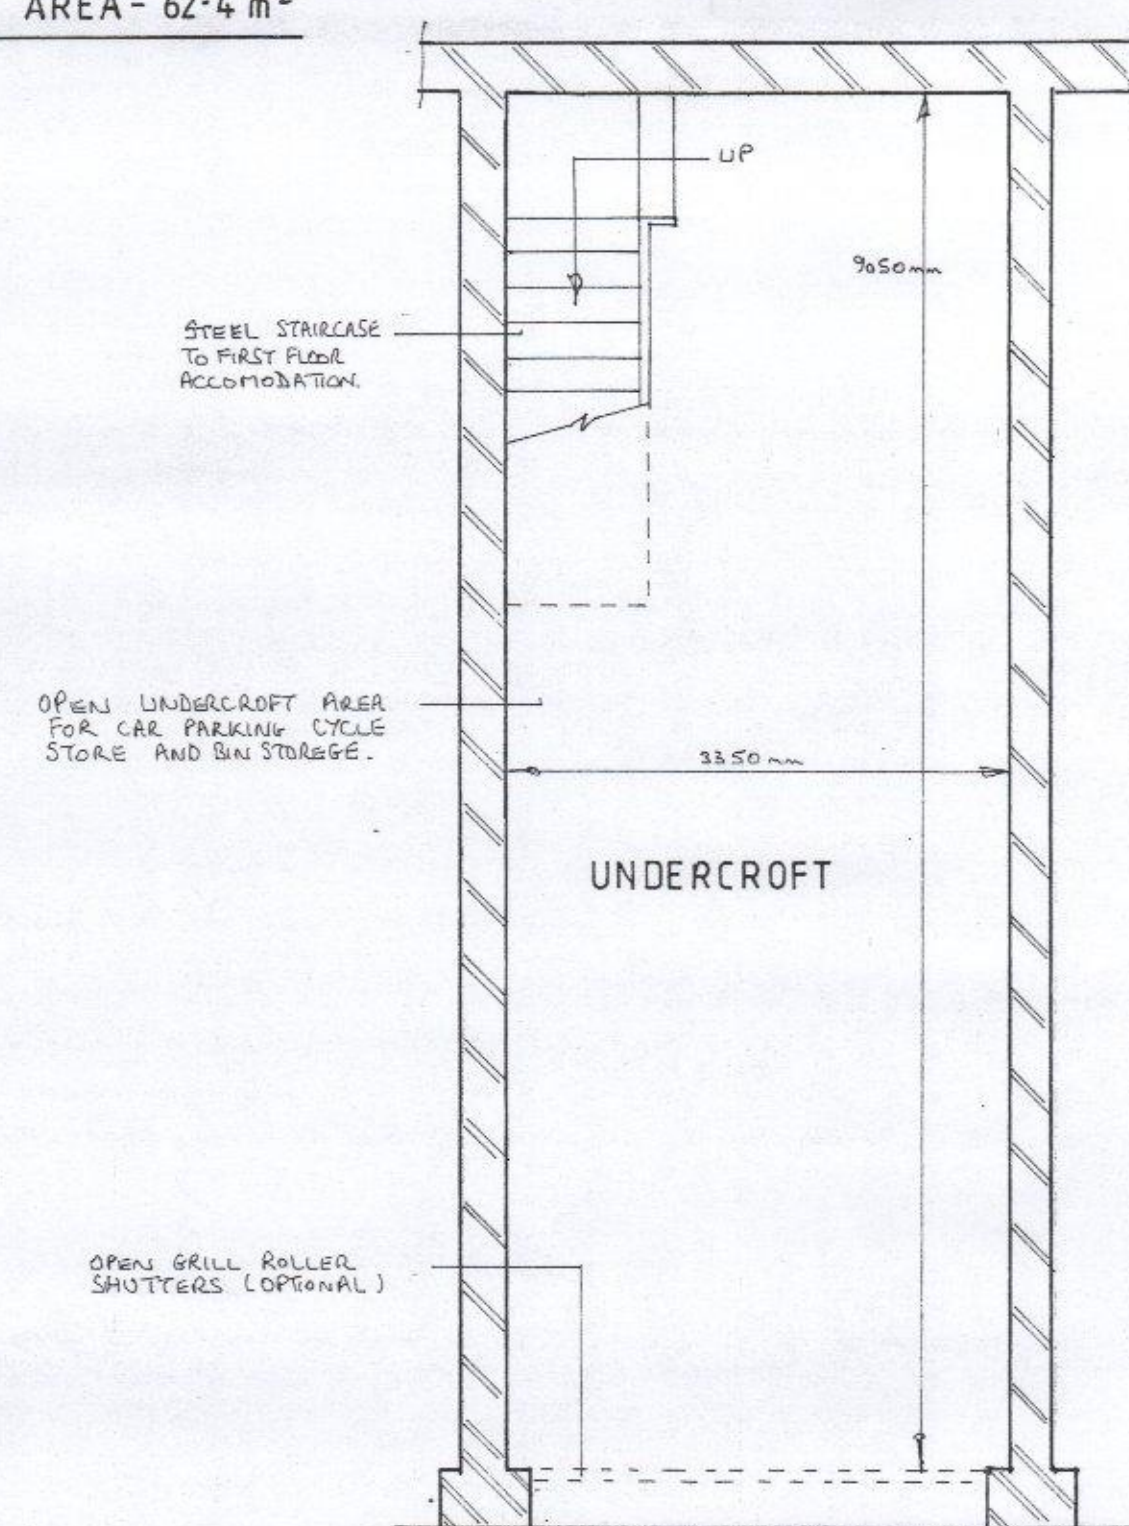

HAVANT BOROUGH COUNCIL
- 5 AUG 2016
RECEIVED

THE RAILWAY INN,
95 NORTH STREET,
EMSWORTH,
HANTS.

FOR: MR D. LUCAS

PROPOSED LAYOUT PLANS AND SECTIONS

SCALE 1:50

DATE 29-7-16

JOB No. 06/16 (03)

DWN BY MS

DRAWING FOR PLANNING PURPOSES ONLY