

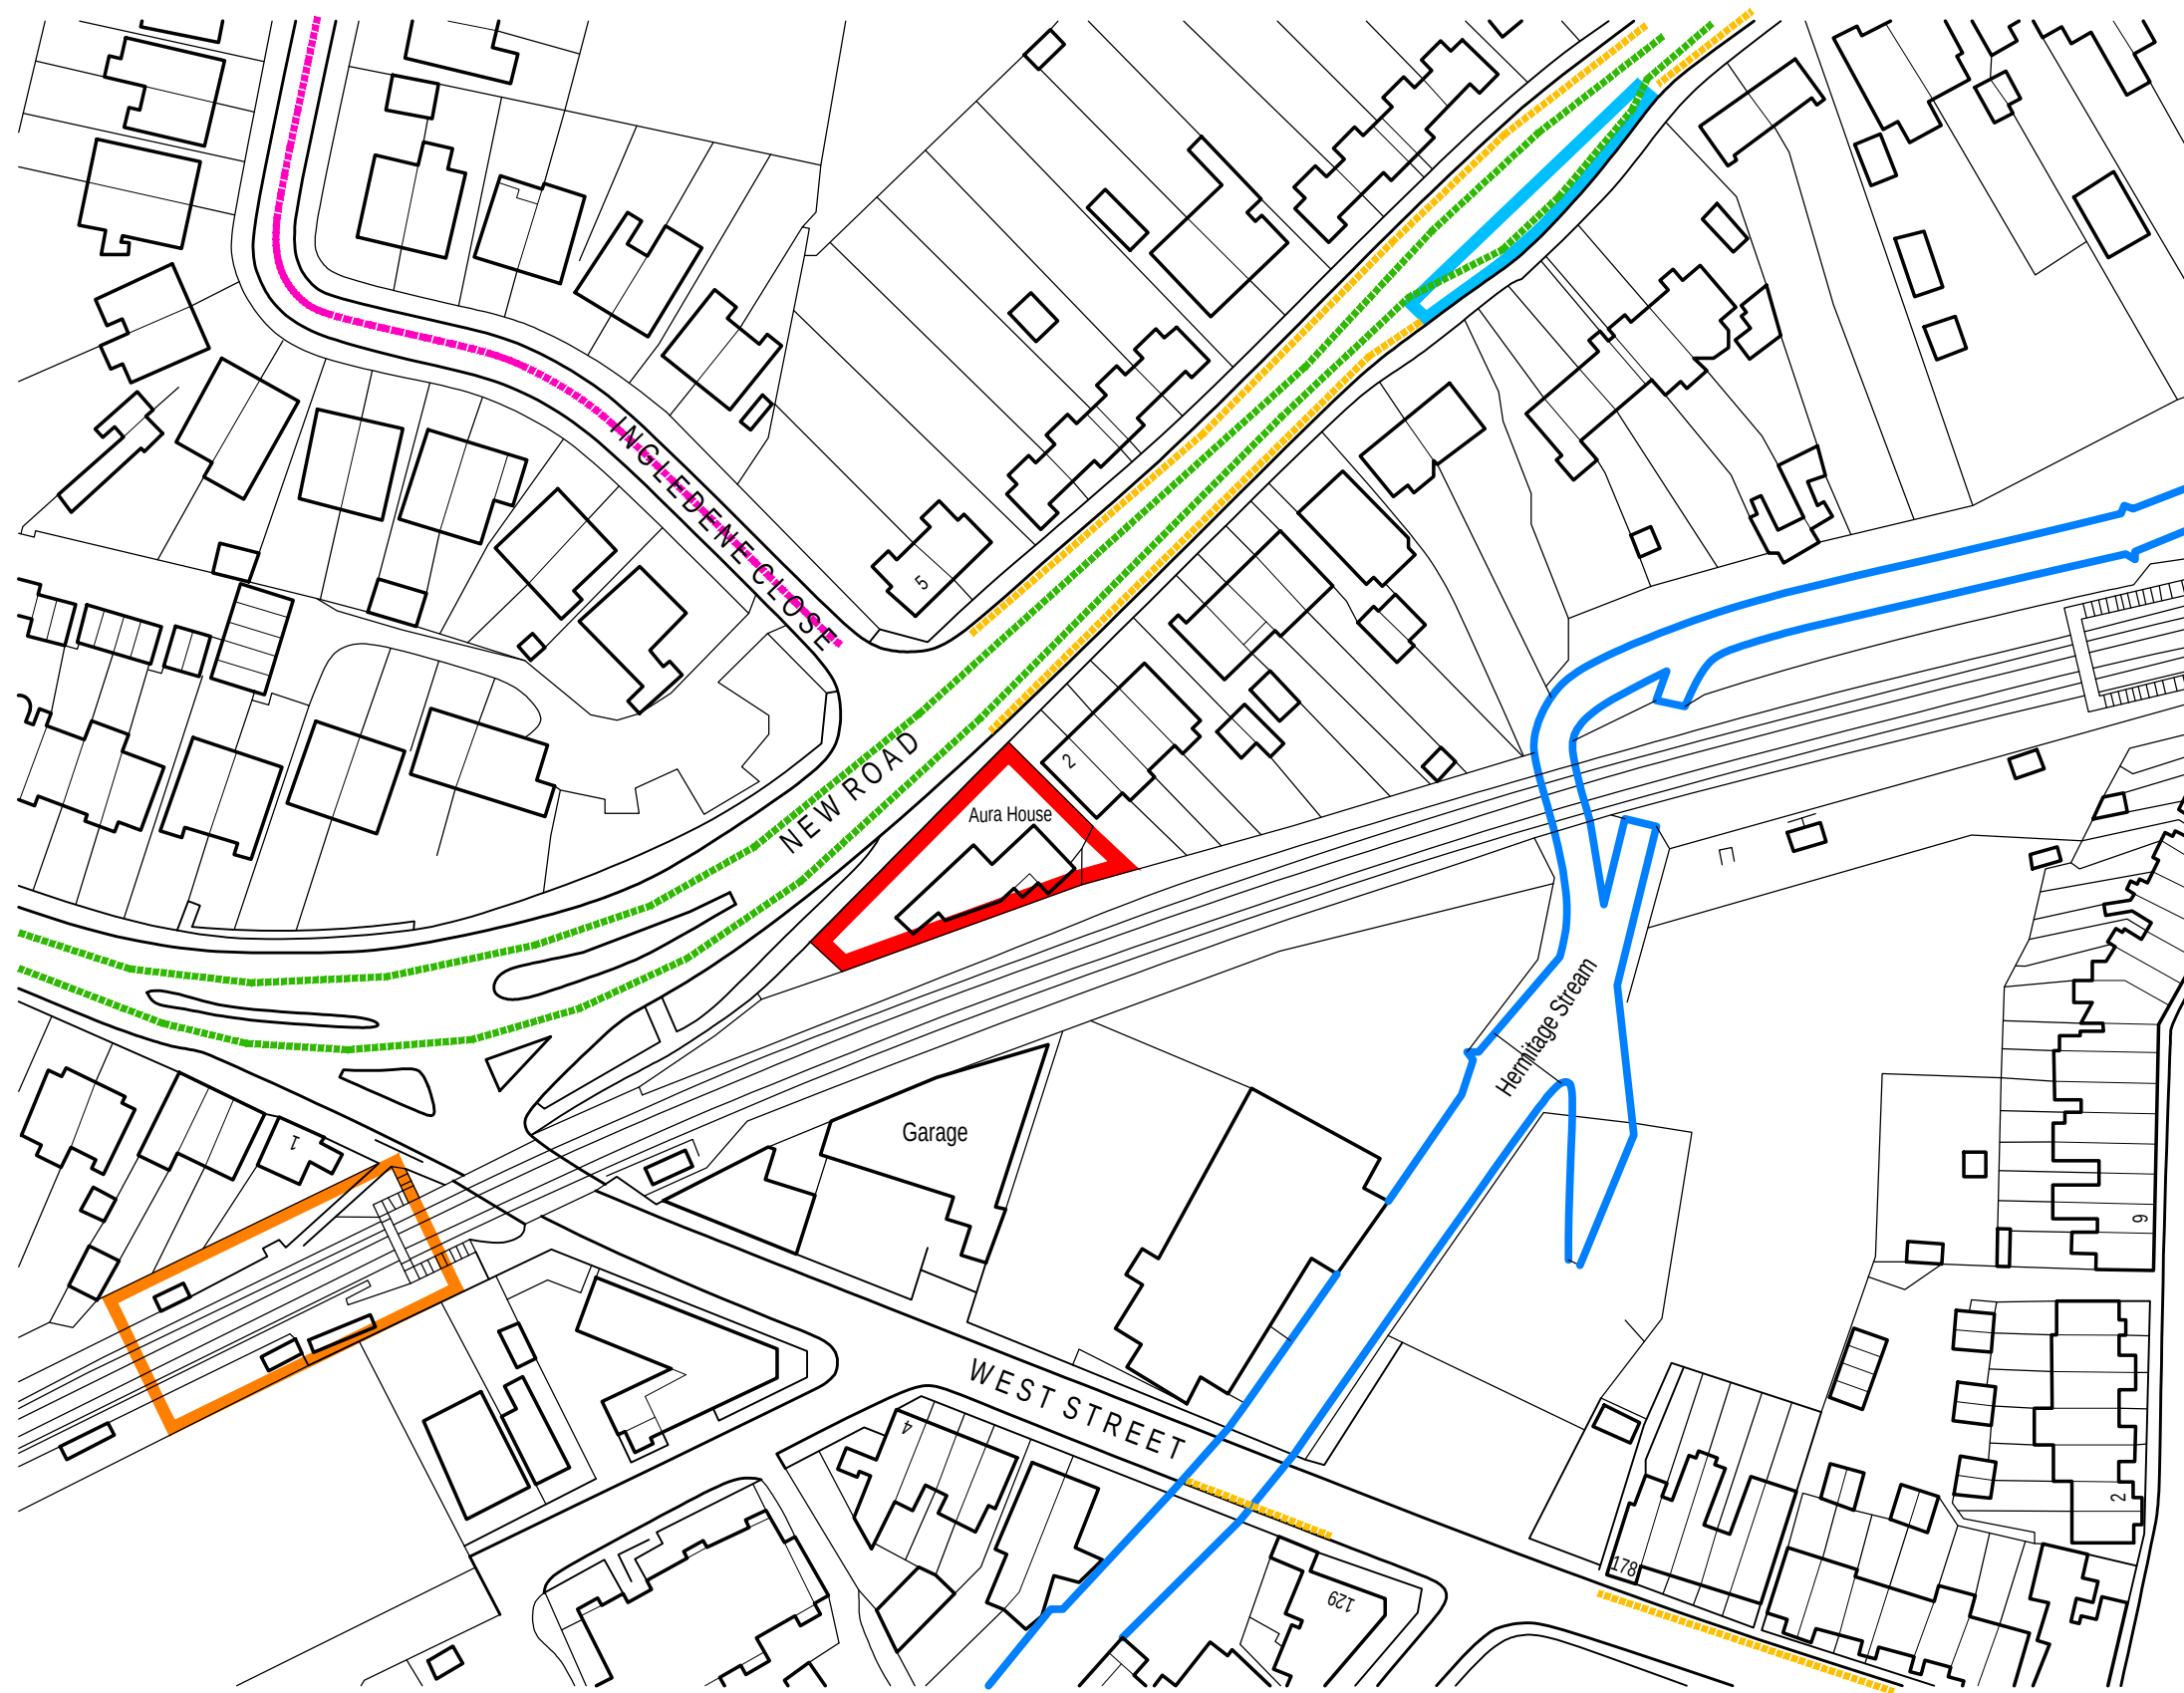


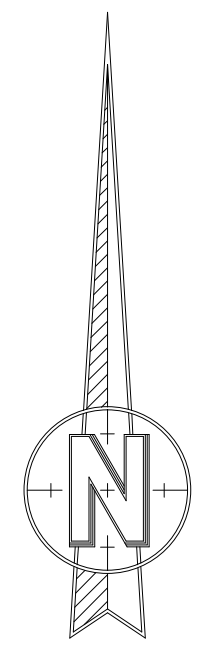

K.A.D. Licensed O.S. No. 100047482

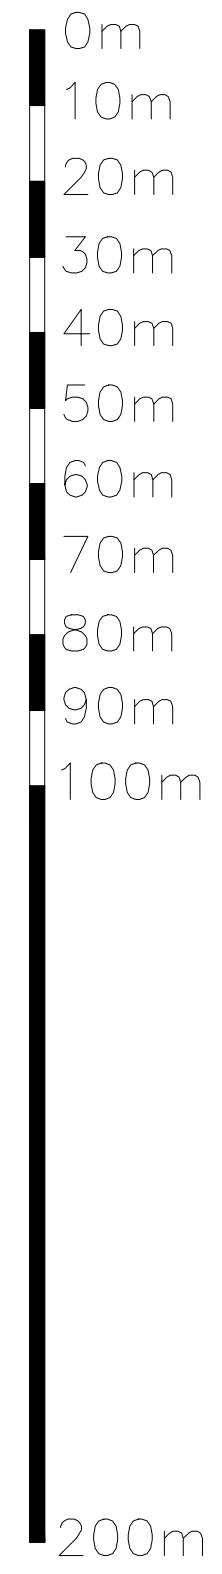

-  Stagecoach number 23 bus route with links to Southsea and Waterlooville.
-  Free on road parking all day with driveways for residents.
-  Free on road parking all day.

-  Bedhampton train station with direct trains and links to all routes.
-  Aura House Demise.
-  Number 23 bus stop.



K NIGHT

ARCHITECTURAL

DESIGN

K.A.D. Ltd.

The Gatehouse, Admirals Wood

7 Coldeast Way

Sarisbury Green

Southampton

SO31 7AT

m: 07801 346 479

t: 01489 660 194

e: ian@k-a-d.co.uk

Client

GARY ROBINSON

Drawing

TRAFFIC PLAN

Project

AURA HOUSE

2a NEW ROAD

HAVANT

Scale

1:1000@A3

Date

MAR 2016

Project no.	Sequential	Bldg/Floor	Detail	Rev
KAD	03	A	TP	.