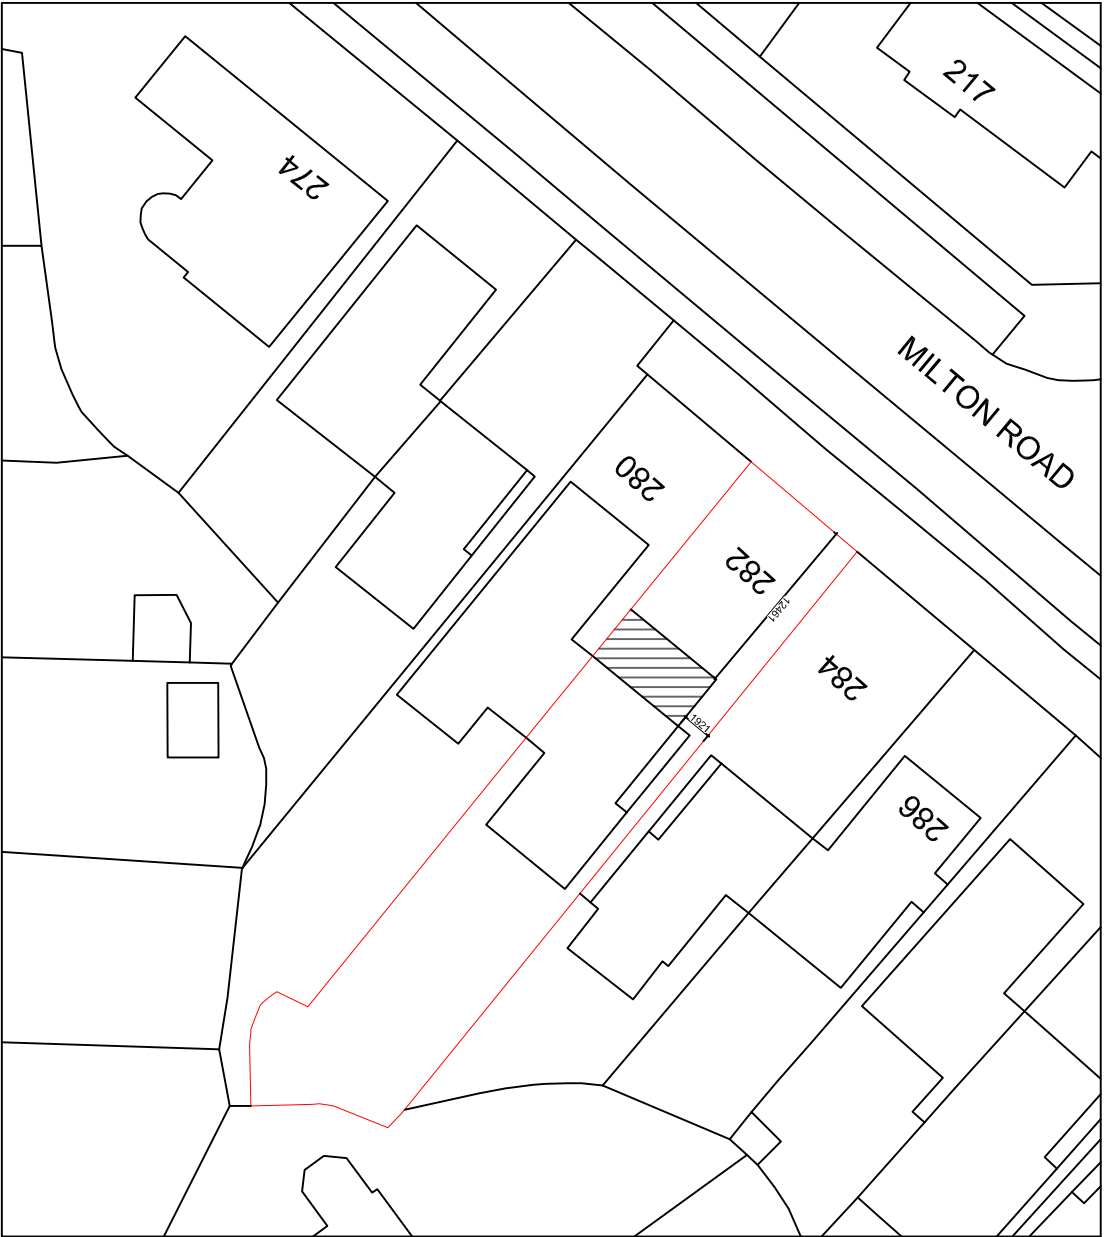


Your Home Plans Ltd 12 Bowes Hill, Rowlands Castle, Hampshire, PO9 6BP 02392 413579 june@yourhomeplans.co.uk		282 Milton Road Waterlooville Hampshire PO8 8JP	
Block Plan			
Project Number: 282MIL-16		Drawing No:	
Date: 8th February 2017		01	
Drawn By: Your Home Plans Ltd			
Checked By: JEG	Scale: 1:500 A3		