
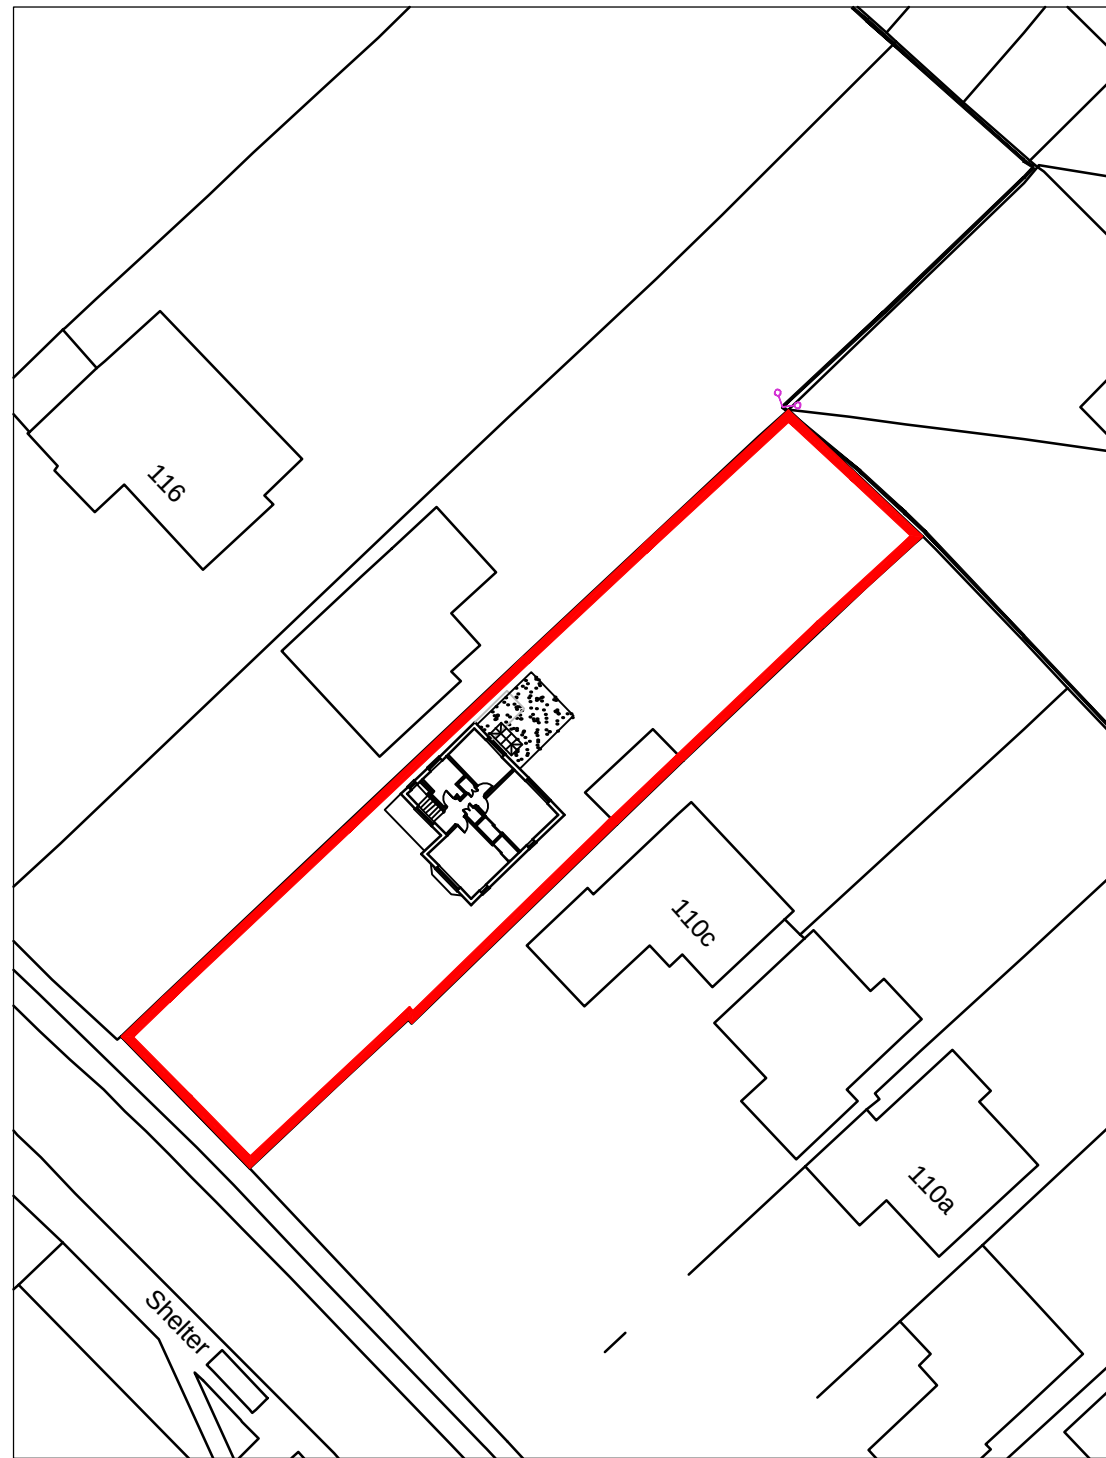
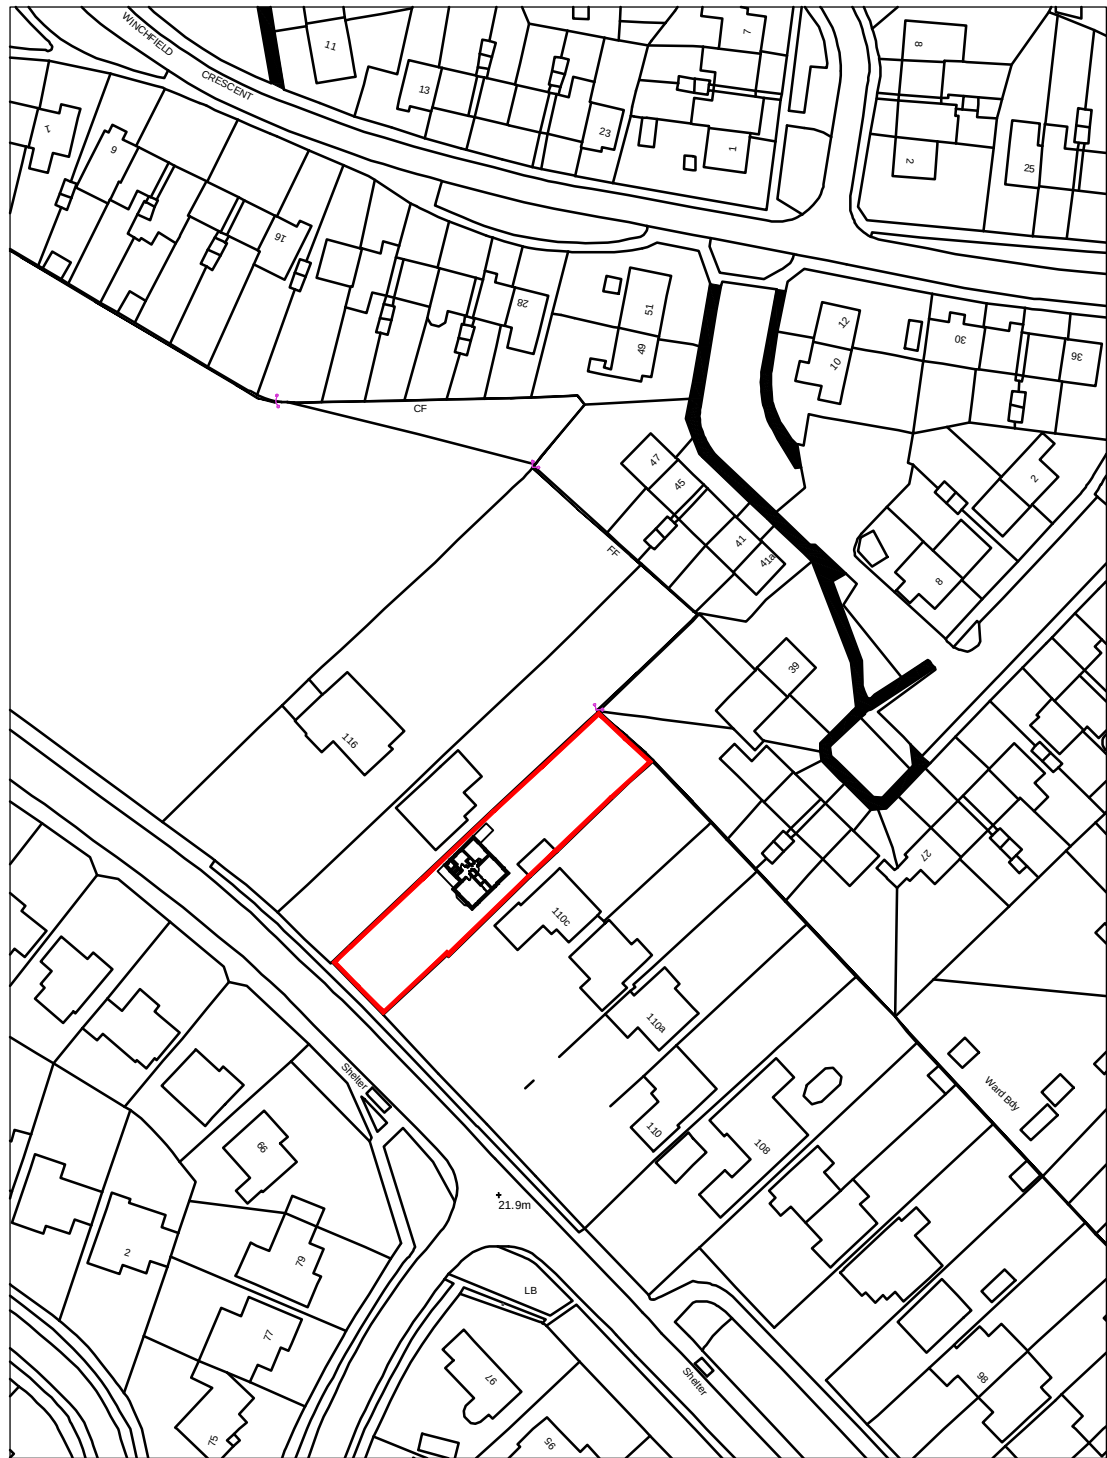


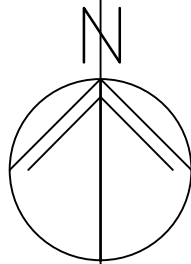

m 10 20 30 40


metres 10 20 30 40

112 Hulbert Road,
Havant,
PO9 3TG

SITE PLANS

Revisions

- A.
- B.
- C.
- D.

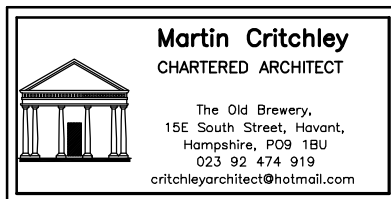

Scale A3 = AS SHOWN
Date 09/06/17
Drawn OS

17061-101⁰

© Crown Copyright
All rights reserved.
Reproduced by Permission.
Licence No. 100046837