
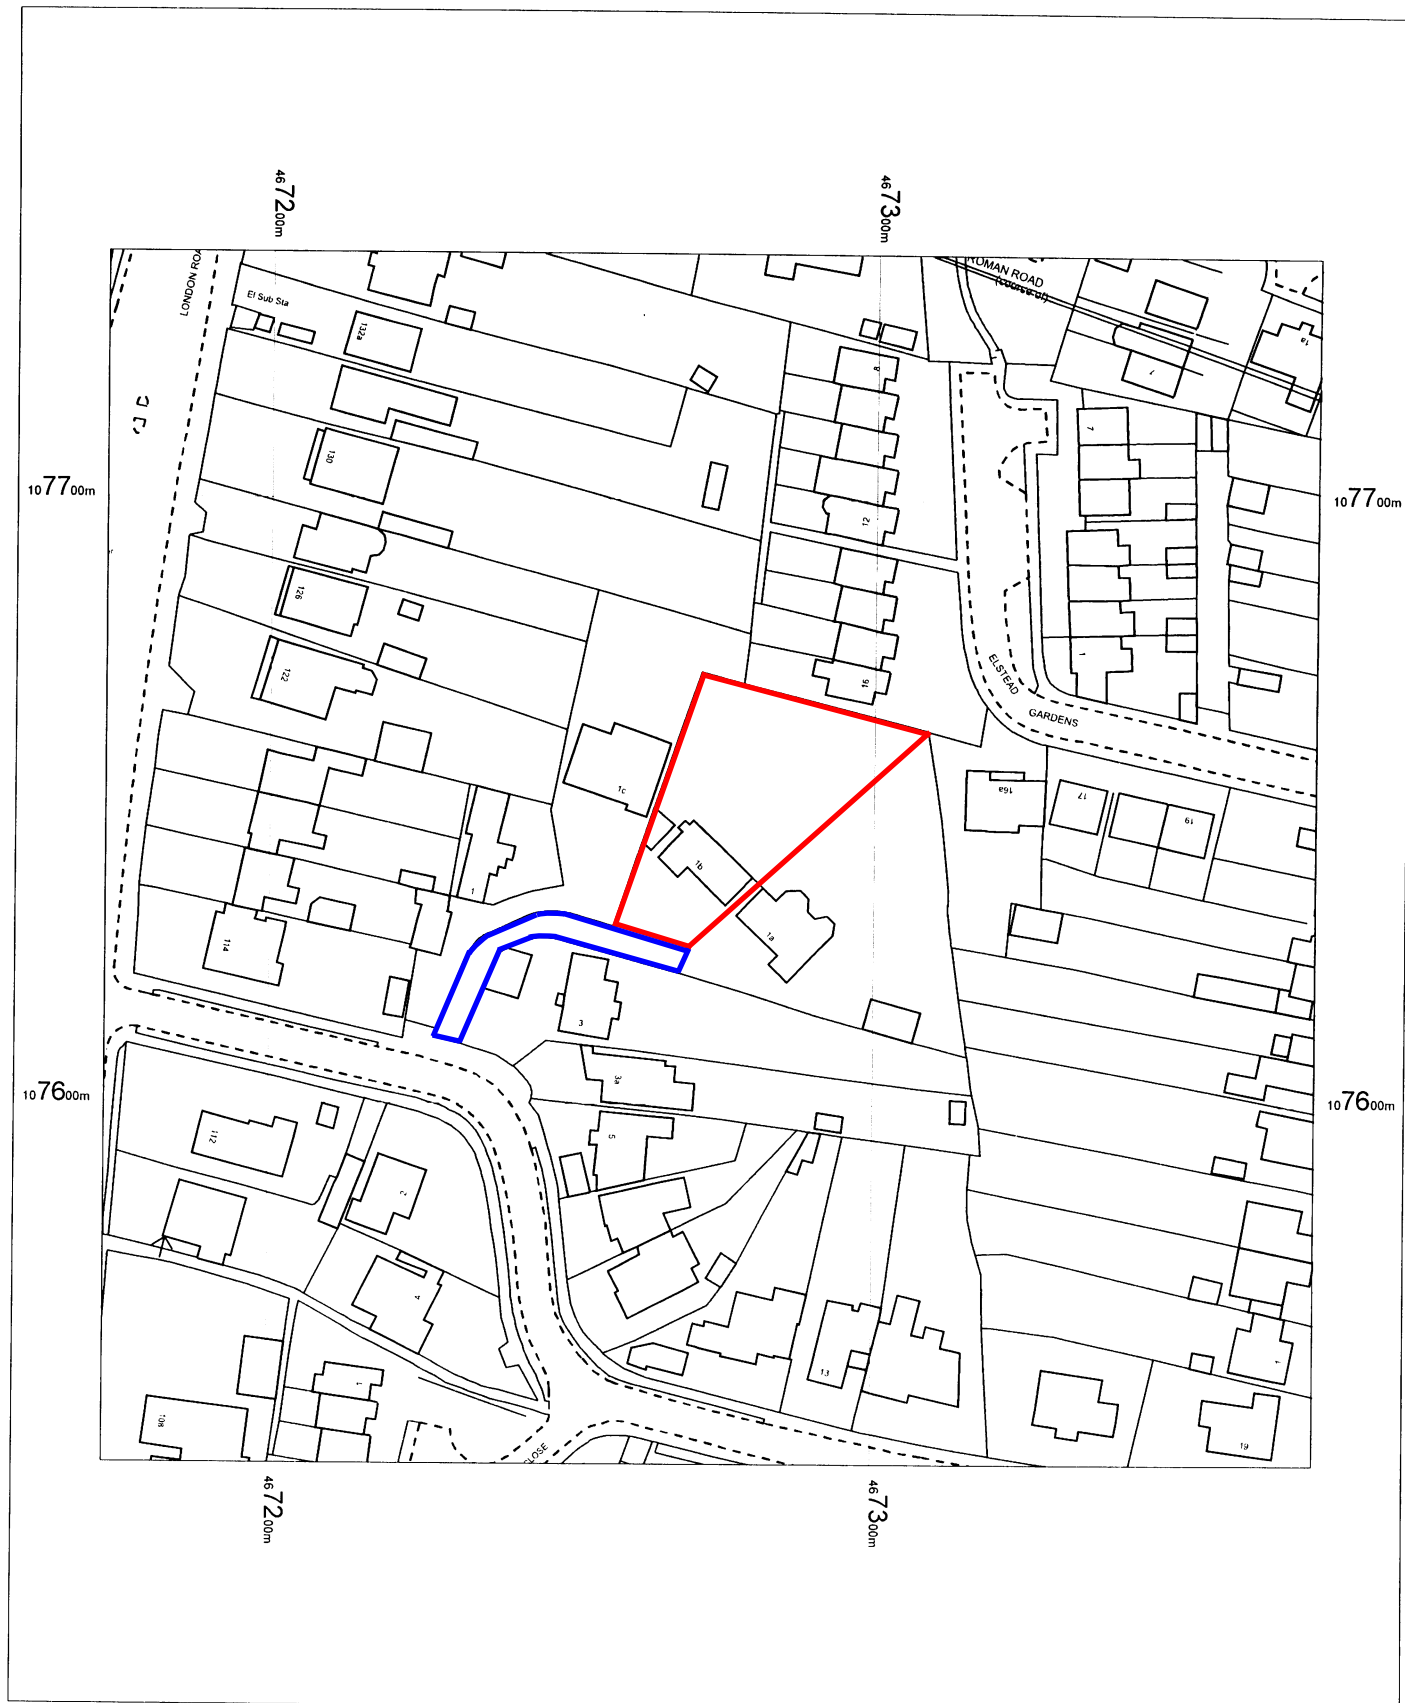


OS MasterMap 1250/2500/10000 scale
25 May 2017, ID: BW1-00626959
www.blackwellmapping.co.uk

1:1250 scale print at A4, Centre: 467273 E, 107641 N

©Crown Copyright and database rights. OS 100019980

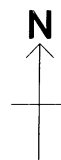

BLACKWELL'S
www.blackwellmapping.co.uk

TEL: 0114 268 7658
maps.sheffield@blackwell.co.uk